



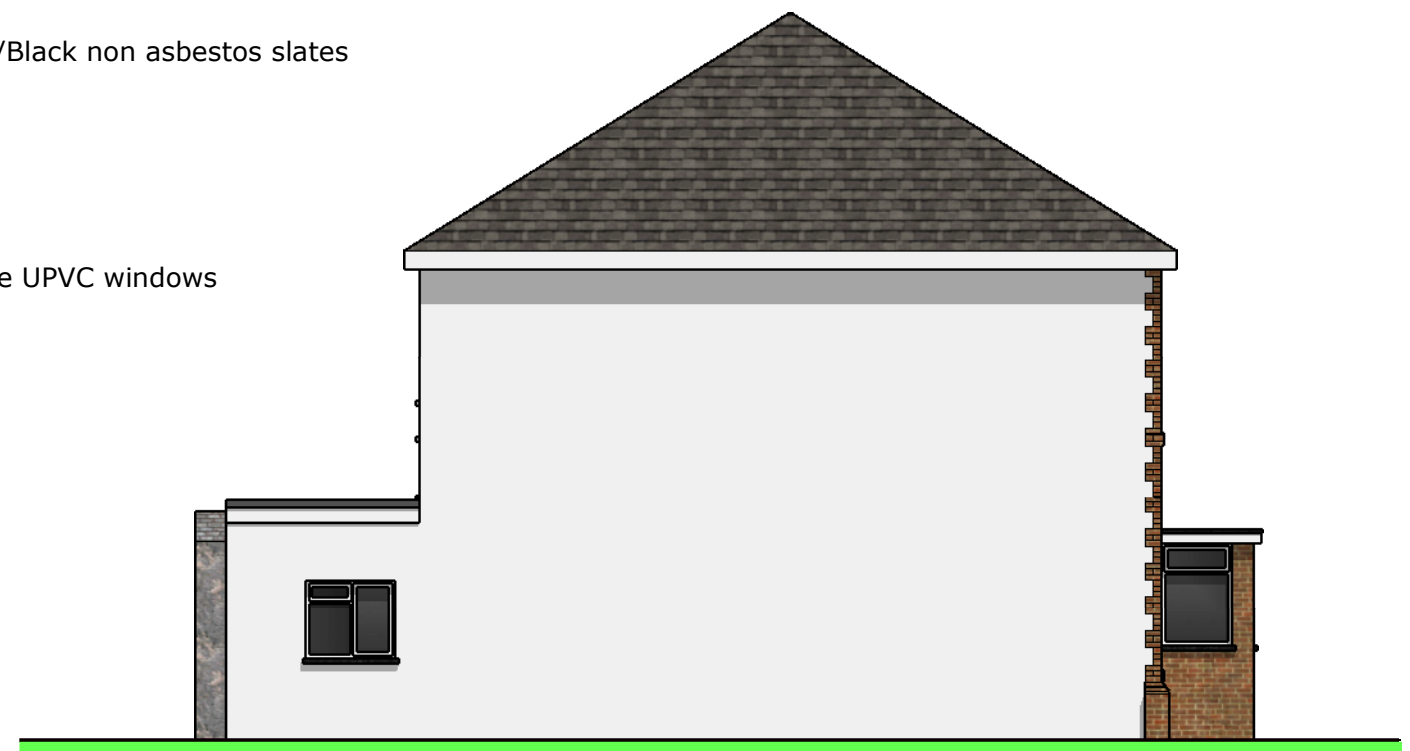

Front Elevation EAST

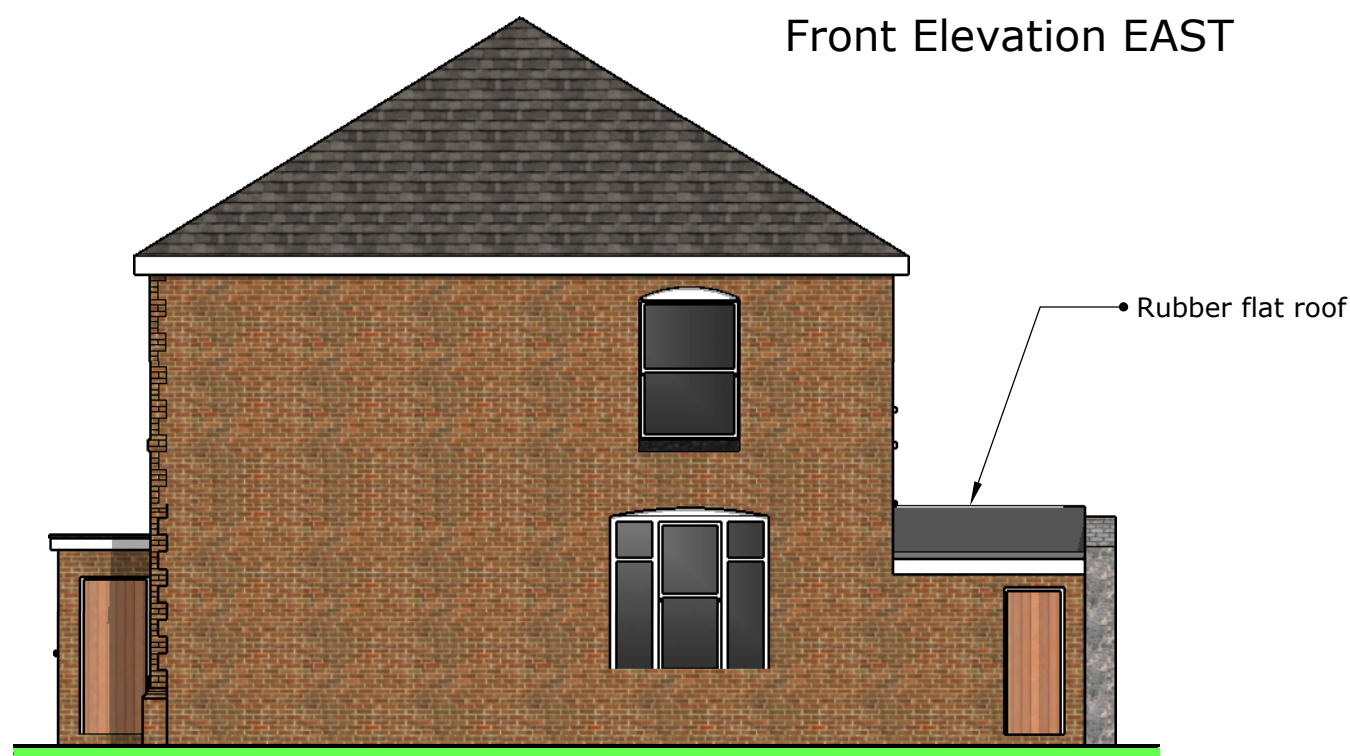

Side SOUTH



Side NORTH



Rear WEST

Scale 1 : 100

Rear wall supporting neighbouring car park area

Project	Change of use from "Cross Keys Hotel" to Offices and Training Centre 16 Old Road, Neath SA10 6AR	Client	Genus Care	Description	EXISTING ELEVATIONS
		Date	November 2019	Drawing No	Genus11/19-01

