


Superseded

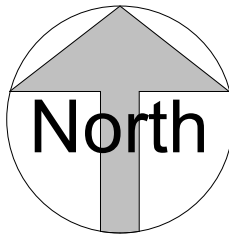

NOTES:



DRAWING STATUS

Planning

PROJECT

Plot 1 - Wern Ddu, Neath

TITLE

Location Plan

CLIENT

Mr & Mrs J Gilluley

DRAWN BY
Gareth Owen

DATE
19.05.20

SCALE (@A3)
1 : 500

PROJECT NO.
GOCD JL01

DRAWING NO.
A100

REV
P1


GO CONCEPT DESIGNS, 9 DARWIN RD, PORT TALBOT, SA12 6BT
gareth@goconceptdesigns.co.uk


1

Location Plan

1 : 500

Superseded

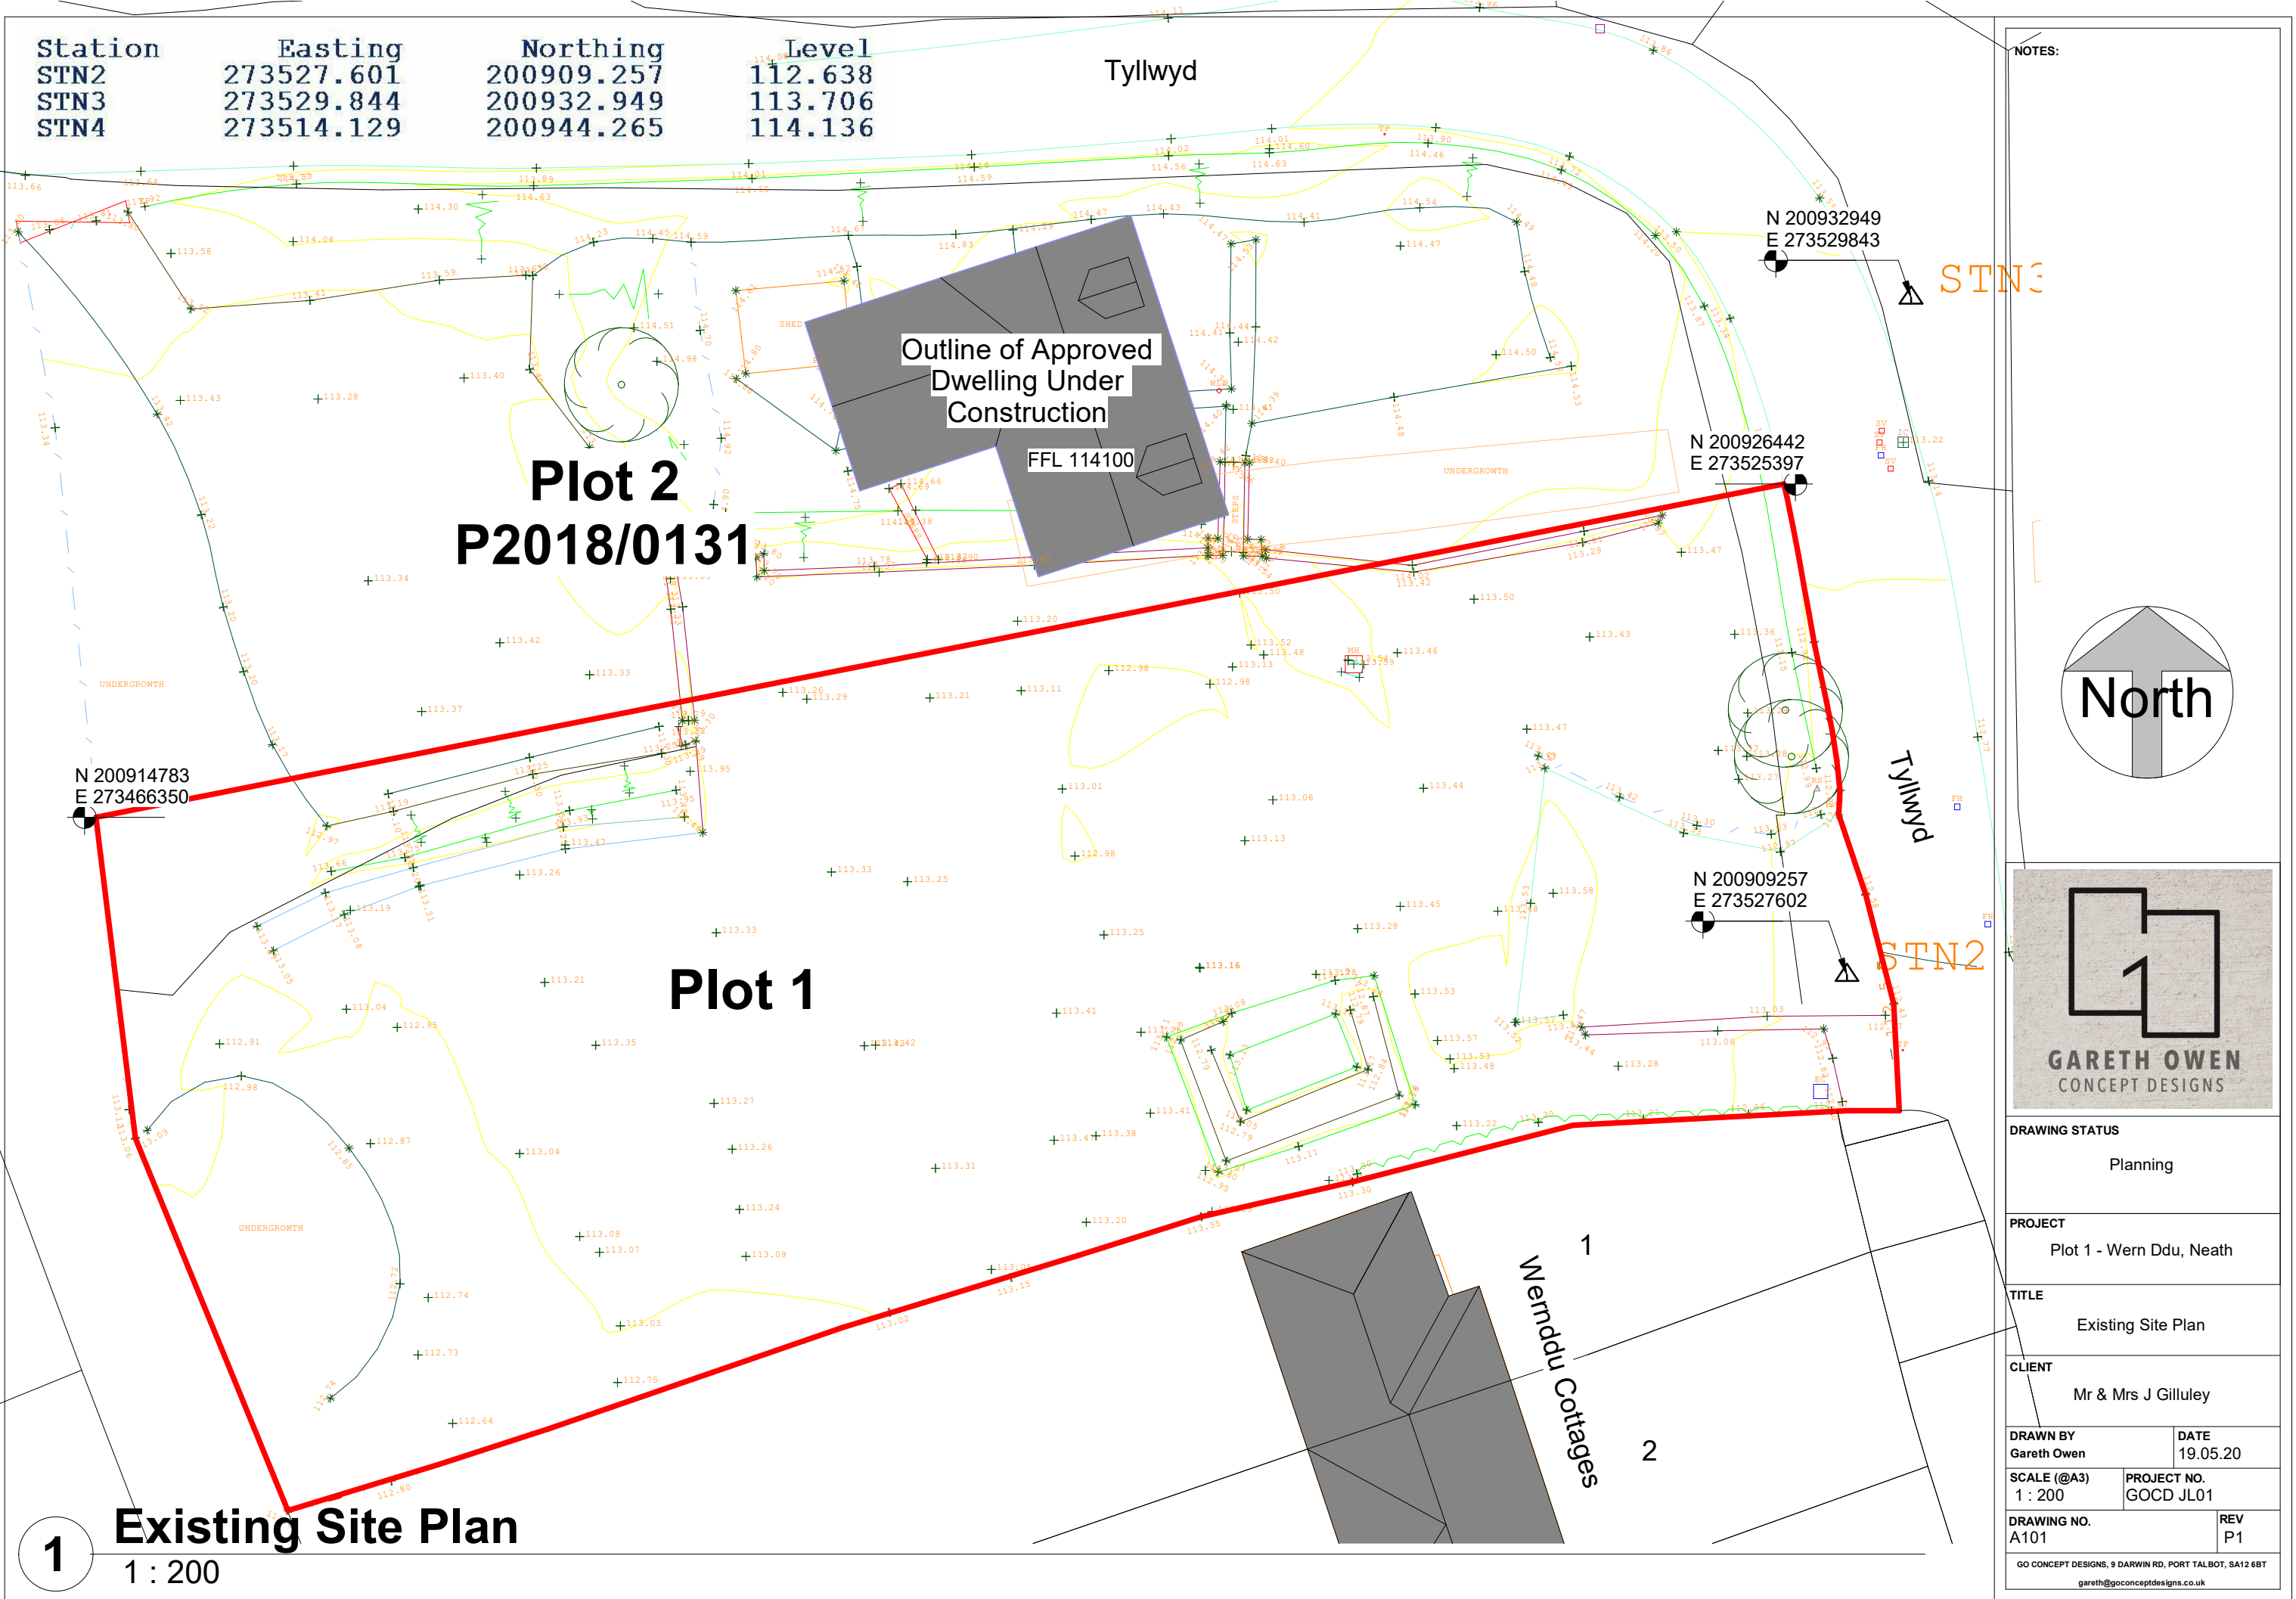

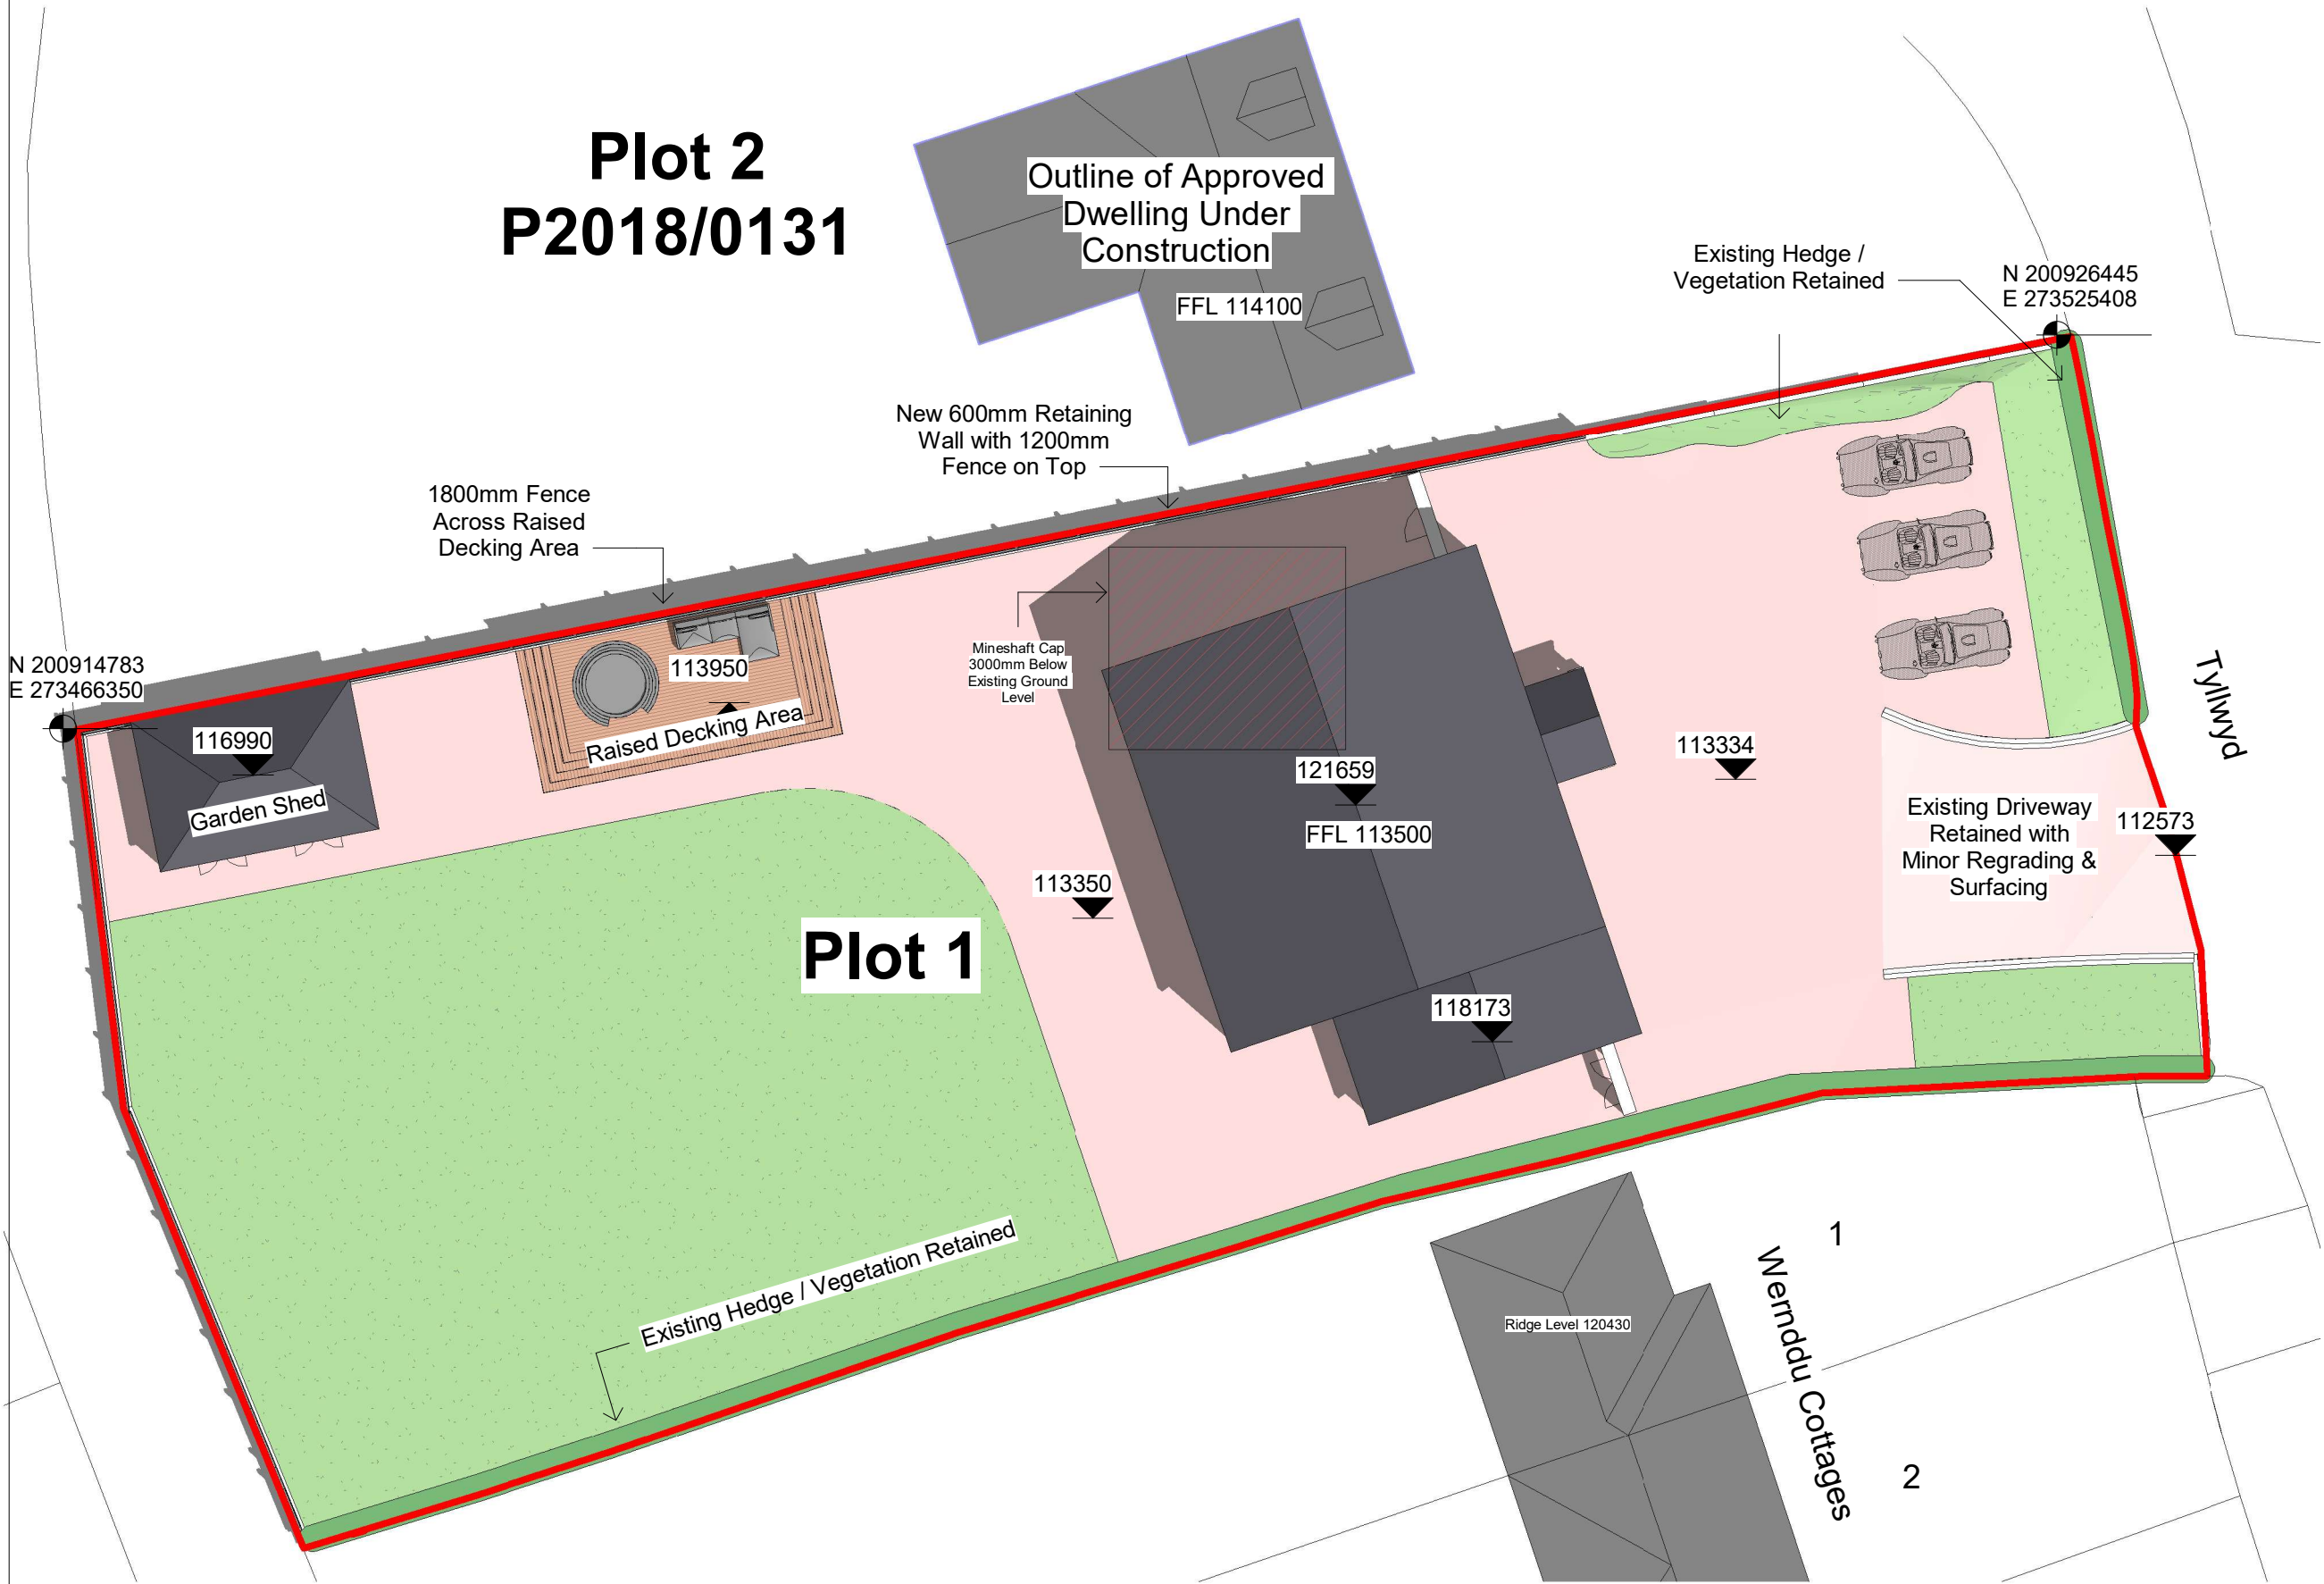

NOTES:

DRAWING STATUS

Planning

PROJECT

Plot 1 - Wern Ddu, Neath

TITLE

Proposed Site Plan

CLIENT

Mr & Mrs J Gilluley

DRAWN BY
Gareth Owen

DATE
19.05.20

SCALE (@A3)
1 : 200

PROJECT NO.
GOCD JL01

DRAWING NO.
A102

REV
P1

GO CONCEPT DESIGNS, 9 DARWIN RD, PORT TALBOT, SA12 6BT
gareth@goconceptdesigns.co.uk

1

Proposed Site Plan

1 : 200