


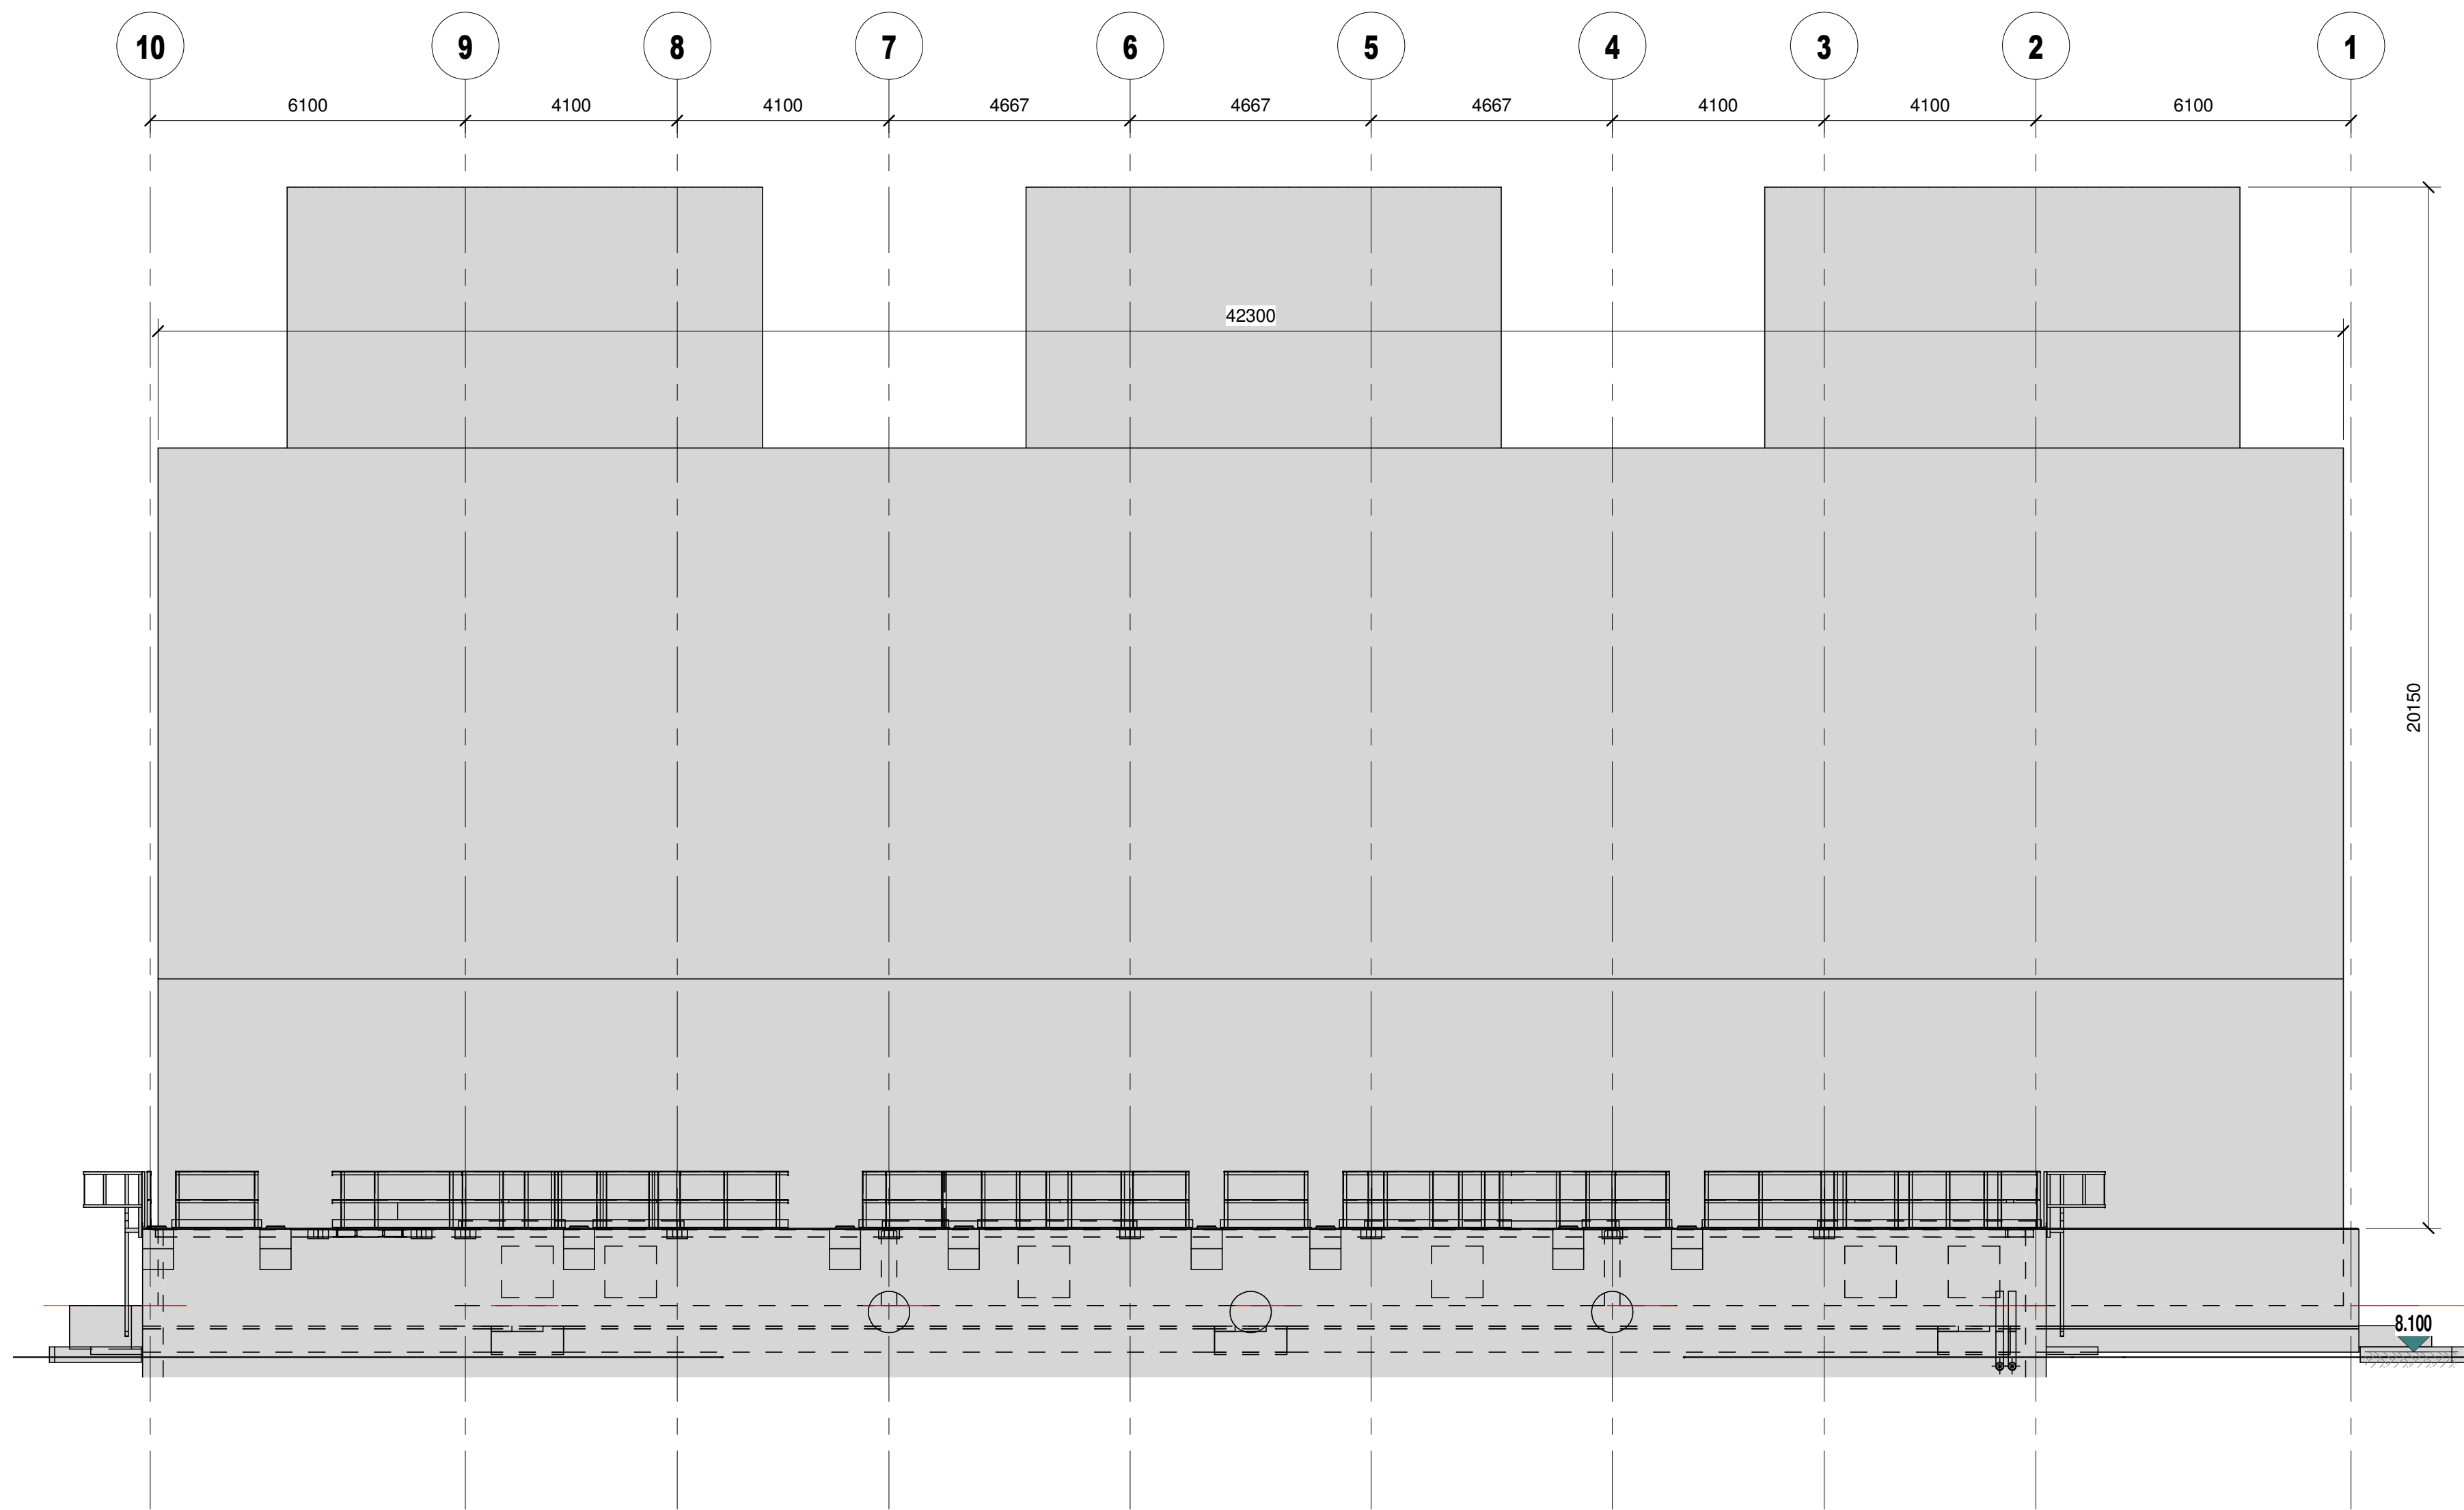

NORTH ELEVATION

(1 : 100)

KEY CDM RESIDUAL DESIGN AND ENVIRONMENTAL RISKS

IN ACCORDANCE WITH THE CONSTRUCTION DESIGN MANAGEMENT REGULATIONS 2007, THE DOCUMENT ORIGINATOR HAS UNDERTAKEN A DESIGN RISK ASSESSMENT FOR THE ELEMENTS SHOWN ON THIS DOCUMENT. THE ABOVE ARE ONLY THE KEY RISKS THAT WERE IDENTIFIED DURING THE RISK ASSESSMENT. FOR A COMPREHENSIVE LIST REFER TO THE DESIGN RISK ASSESSMENT.

GENERAL NOTES:

1. DO NOT SCALE FROM THIS DRAWING
2. SITE VERIFY ALL DIMENSIONS PRIOR TO CONSTRUCTION
3. REPORT ALL DISCREPANCIES TO THE DRAWING ORIGINATOR IMMEDIATELY
4. THIS DRAWING IS TO BE READ IN CONJUNCTION WITH ALL RELEVANT AS BUILT DRAWINGS AND OTHER DOCUMENTS

Rev	Date	Description	Dwn	Chk'd
P02	14/01/2020	PLANNING APPLICATION UPDATED	VH	RH
P01	09/05/2018	PLANNING APPLICATION	AE	RH
Revisions				

Client



Drawing Originator

SKANSKA

Skanska Technology

Maple Cross House
Dentham Way
Maple Cross
Rickmansworth
Herts WD3 9SW

Tel: +44(0)1923 776666
Fax: +44(0)1923 423940

THIS DRAWING IS COPYRIGHT OF SKANSKA TECHNOLOGY LIMITED AND SHALL NOT BE REPRODUCED WITHOUT PRIOR WRITTEN PERMISSION

Drawing Status

FOR PLANNING

Project Name

POWER PLANT

Drawn by AE	Drawn Date 09.05.2018	Checked by RH	Checked Date 09.05.2018
Approved by RH	Approved Date 09.05.2018	Scale AS SHOWN	

Title
Original drawing sheet is A1

COOLING TOWER

NORTH ELEVATION

Document reference

Revision

S17327-06-

20

P02