


KEY CDM RESIDUAL DESIGN AND ENVIRONMENTAL RISKS

IN ACCORDANCE WITH THE CONSTRUCTION DESIGN MANAGEMENT REGULATIONS 2007, THE DOCUMENT ORIGINATOR HAS UNDERTAKEN A DESIGN RISK ASSESSMENT FOR THE ELEMENTS SHOWN ON THIS DOCUMENT. THE ABOVE ARE ONLY THE KEY RISKS THAT WERE IDENTIFIED DURING THE RISK ASSESSMENT. FOR A COMPREHENSIVE LIST REFER TO THE DESIGN RISK ASSESSMENT.

Notes:

1. DO NOT SCALE FROM THIS DRAWING
2. SITE VERIFY ALL DIMENSIONS PRIOR TO CONSTRUCTION
3. REPORT ALL DISCREPANCIES TO THE DRAWING ORIGINATOR IMMEDIATELY
4. THIS DRAWING IS TO BE READ IN CONJUNCTION WITH ALL RELEVANT DOCUMENTS

COLOUR	BS RAL
GOOSEWING GREY	7038
ORION GREY	9007
ZEUS GREY	COLOURCOAT PRISMA COLOUR
SIRIUS GREY	9006
SARGASSO BLUE	5003

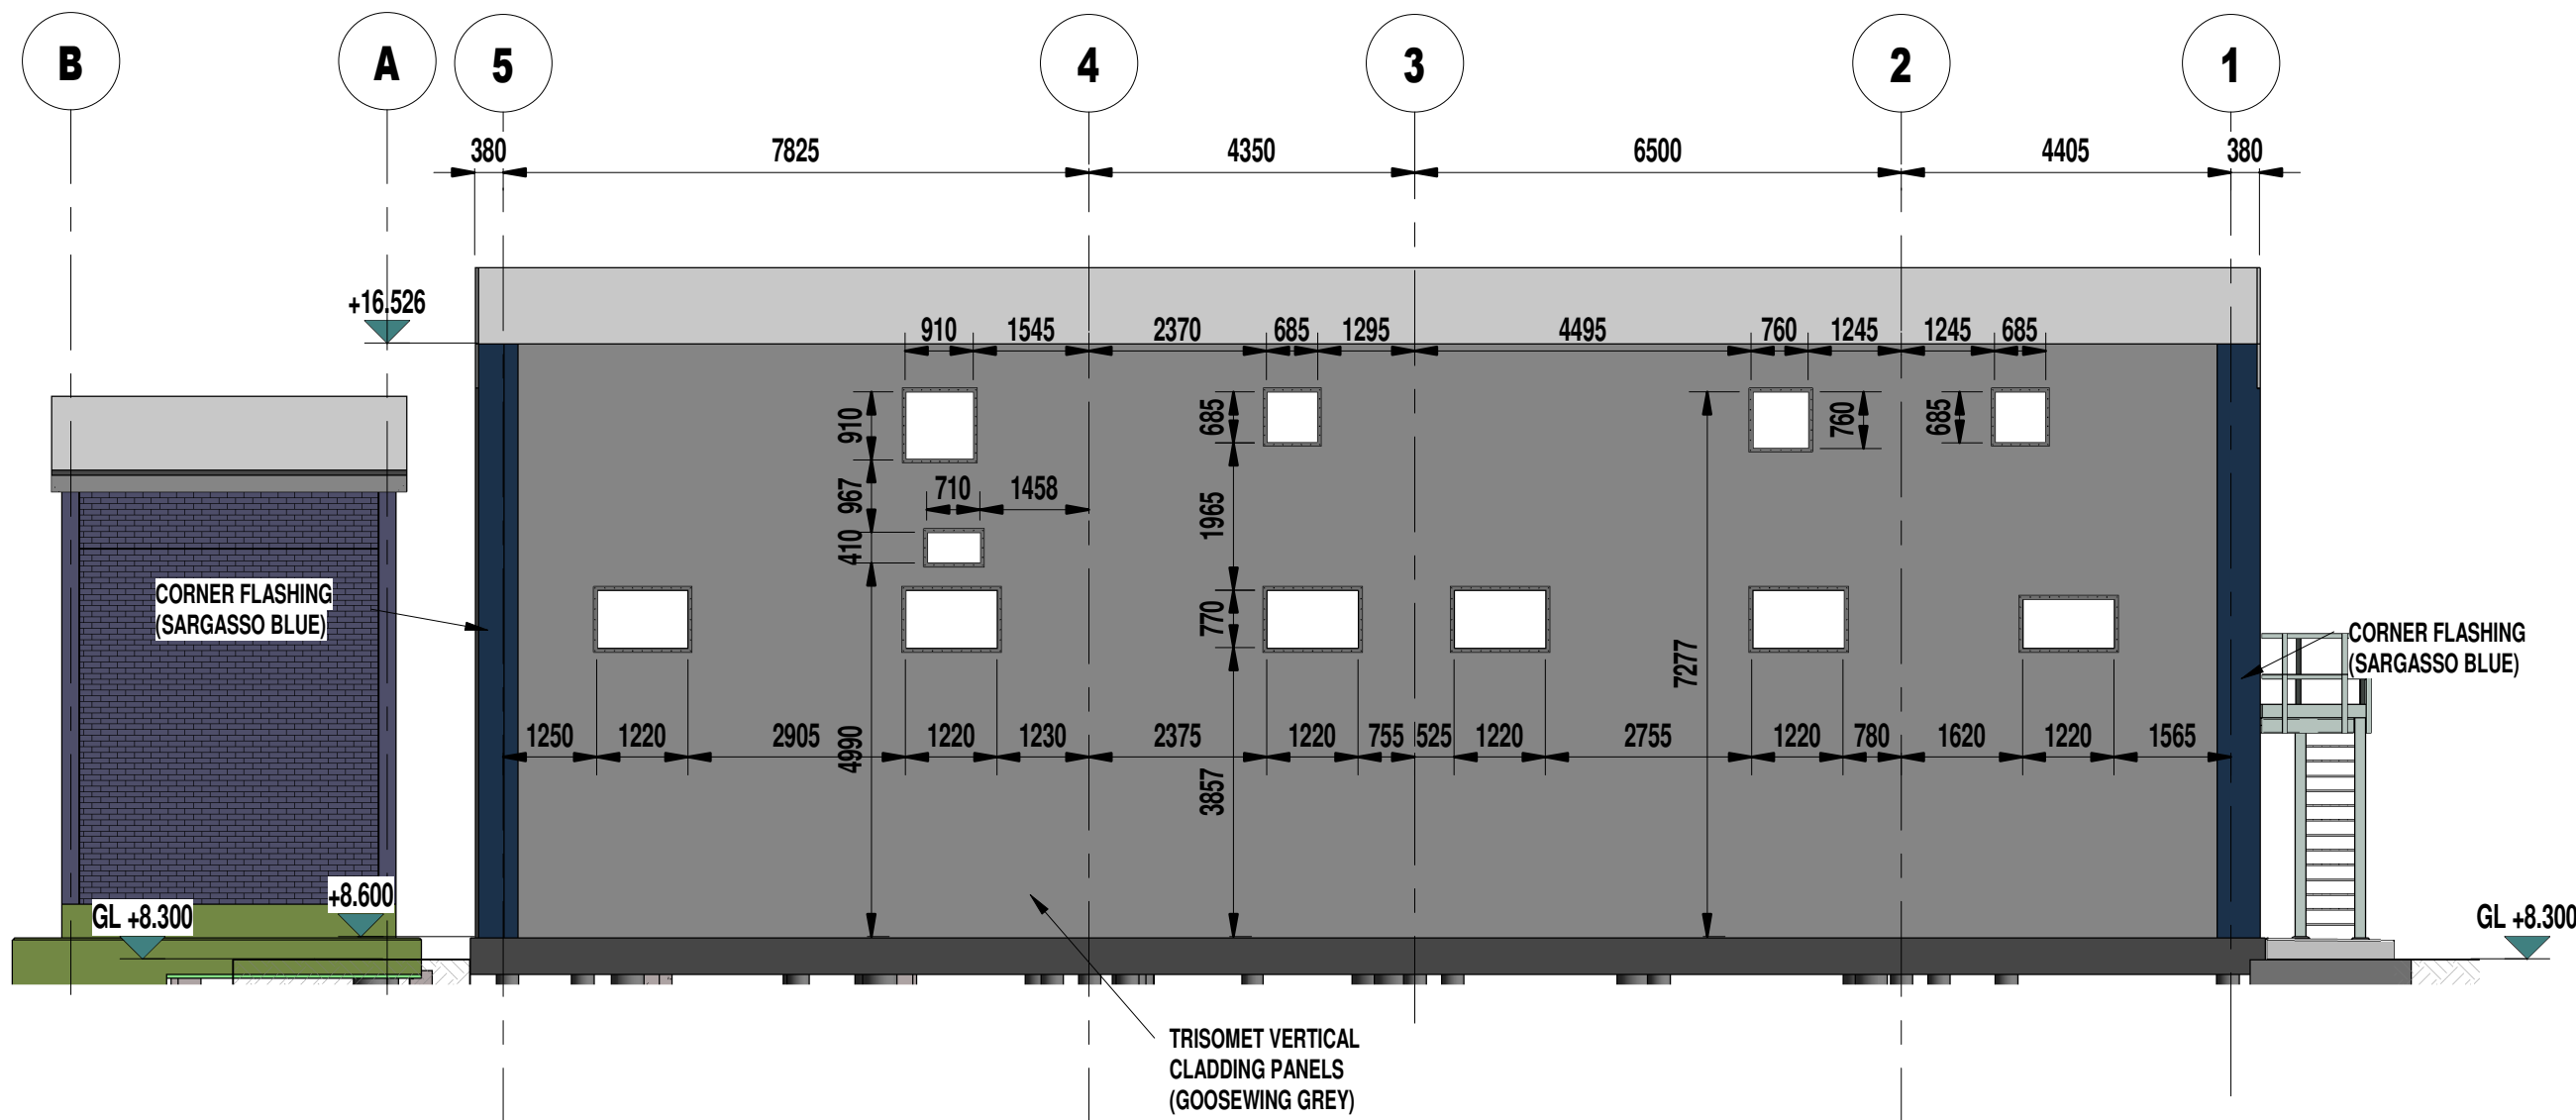

PROPOSED WEST ELEVATION
(1:100)

Rev	Date	Description	Dm	Chk'd
P05	27/03/2020	ELEVATION AMENDED	SJP	RH
P04	28/01/2020	ELEVATION AMENDED	SJP	RH
P03	11/07/2018	LEVELS AMENDED	VH	RH
P02	04/07/2018	STAIRCASE ADDED	VH	RH
P01	04/05/2018	PLANNING APPLICATION	AE	RH

Site Key Plan



Drawing Originator
SKANSKA | Skanska Technology
Maple Cross House
Denham Way
Maple Cross
Rickmansworth
Herts WD3 9SW
Tel: +44(0)1923 776666
Fax: +44(0)1923 423940

THIS DRAWING IS COPYRIGHT OF SKANSKA TECHNOLOGY LIMITED AND SHALL NOT BE REPRODUCED WITHOUT PRIOR WRITTEN PERMISSION

Drawing Status

PLANNING APPLICATION

Project Name

TATA PORT TALBOT - POWER PLANT

Drawn by AE	Drawn Date 04.05.2018	Checked by RH	Checked Date 04.05.2018
Approved by RH	Approved Date 04.05.2018	Scale 1:100	

Title
Original drawing sheet is A1

SWITCH GEAR BUILDING

PROPOSED WEST ELEVATION

Document reference	Revision
S17327-06-	09
	P05