


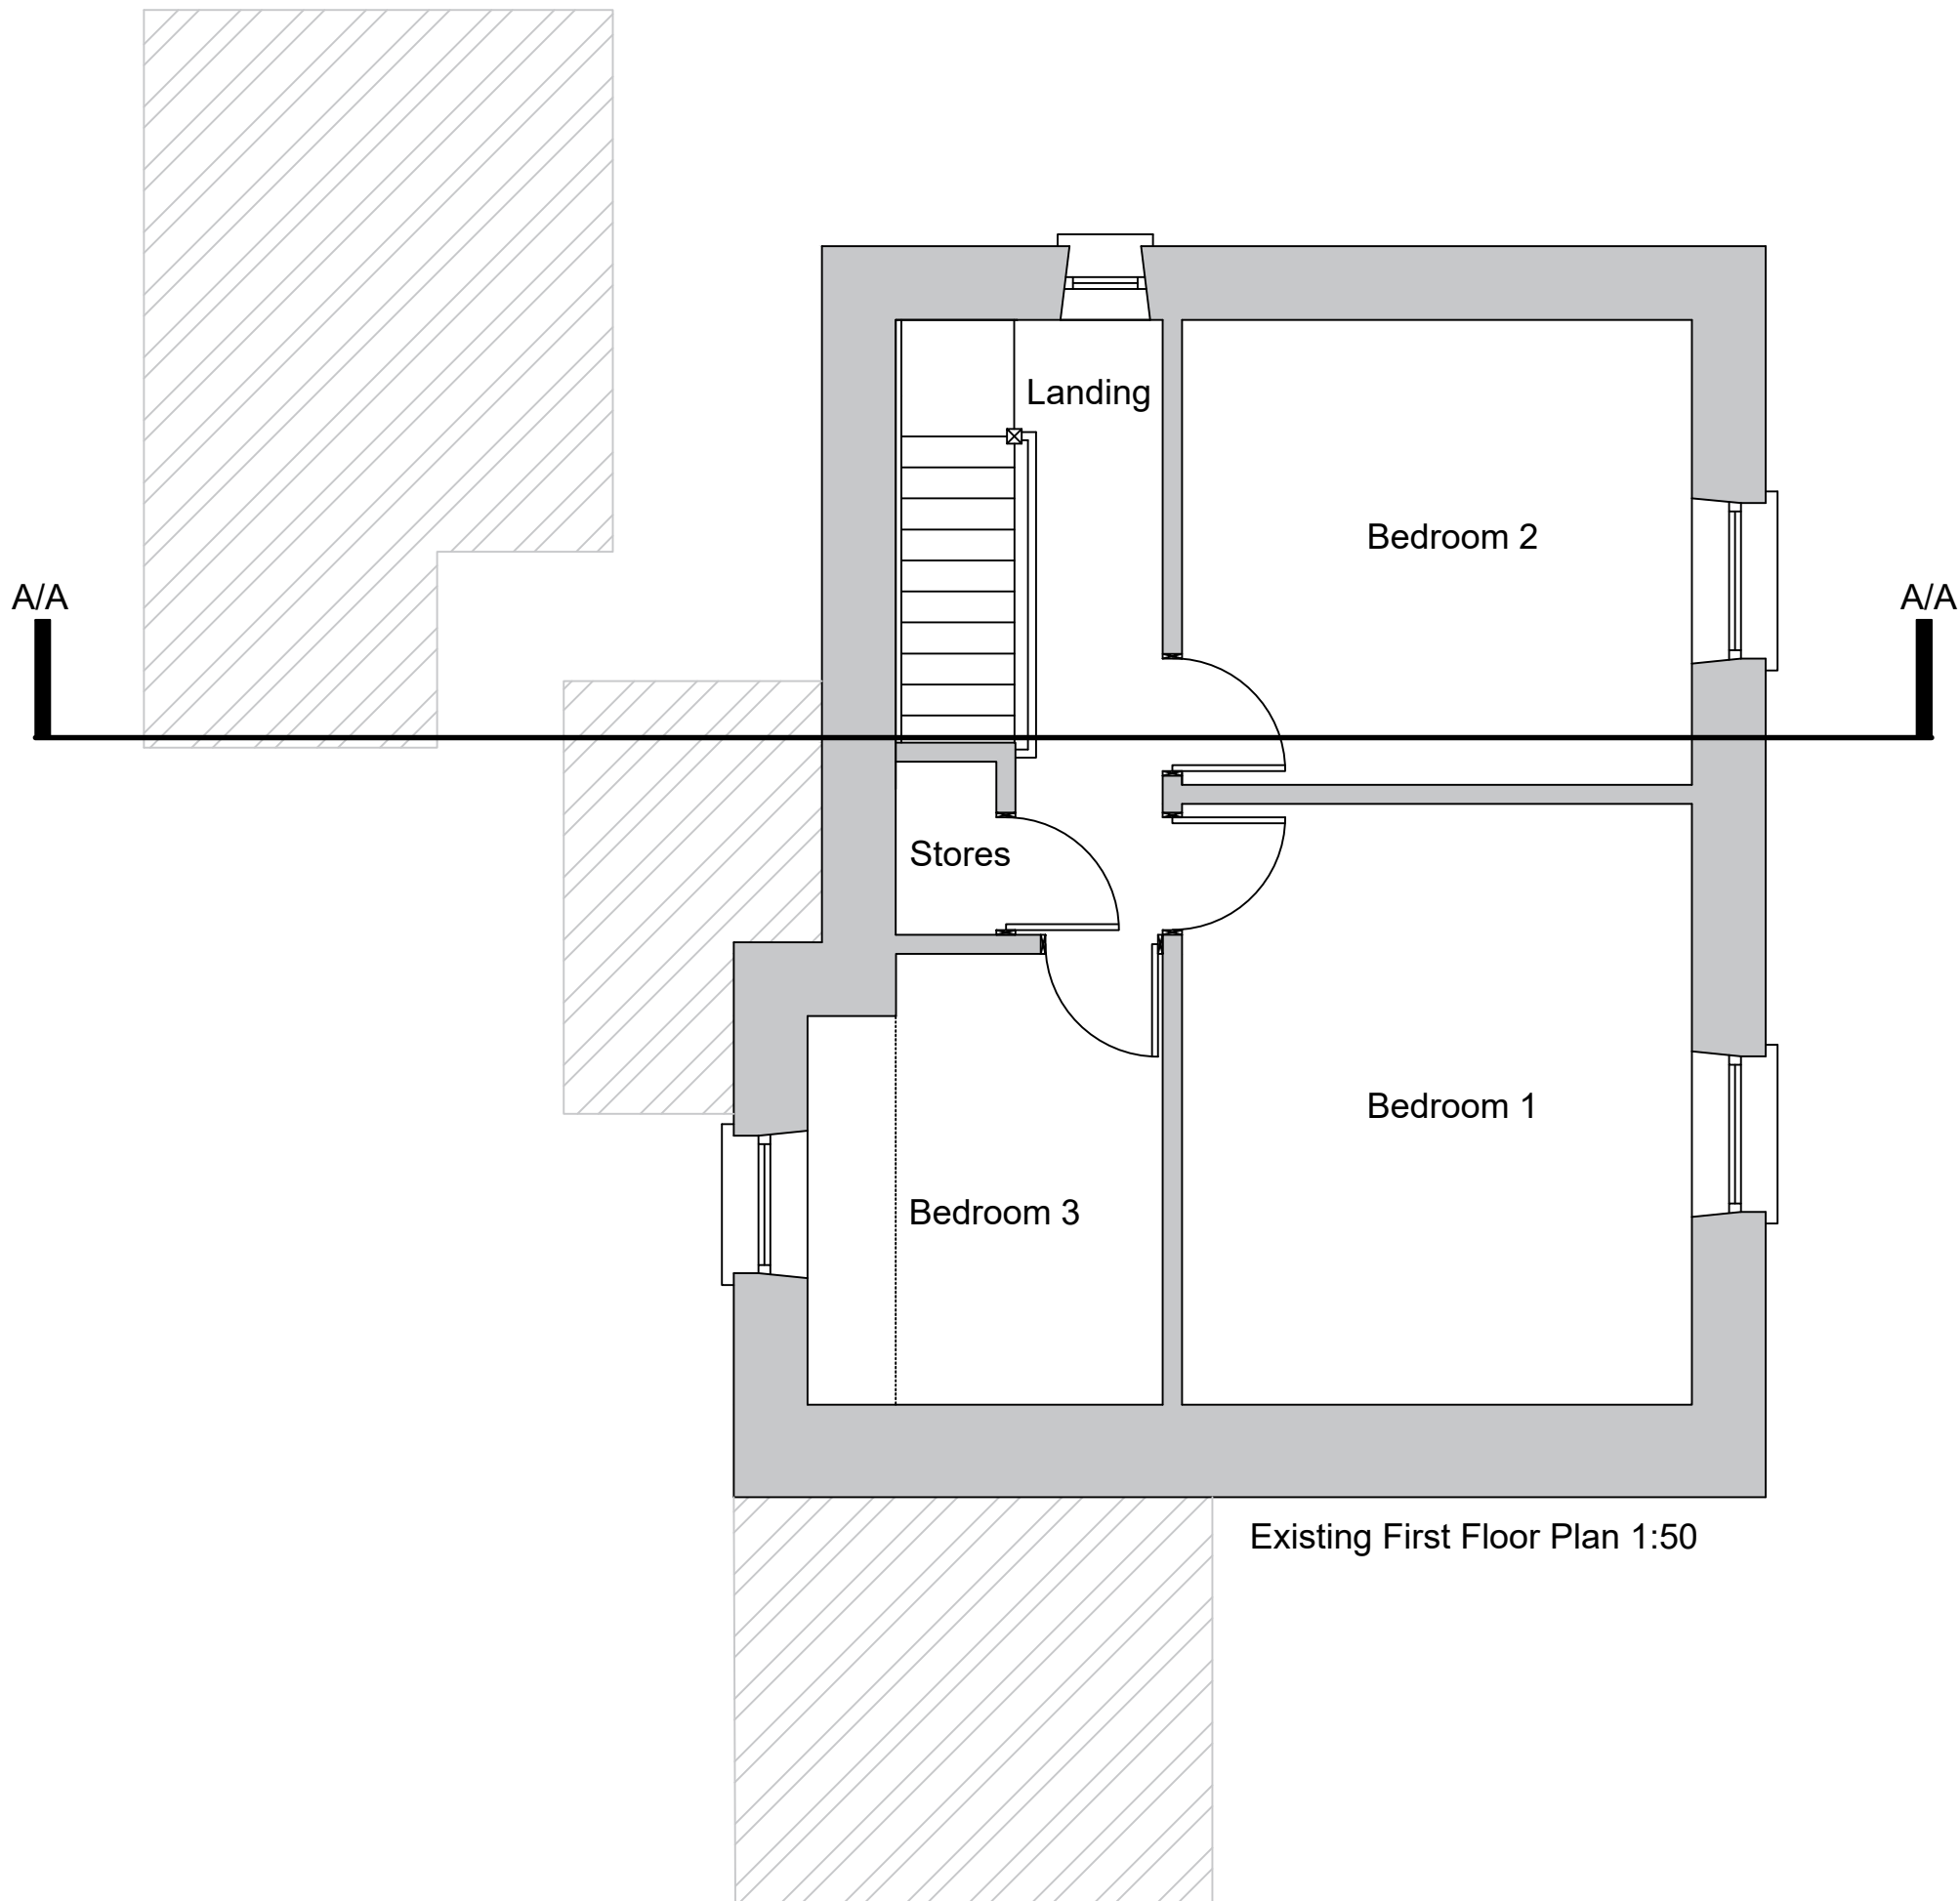

Existing First Floor Plan 1:50



|                                 |                                          |                           |                  |              |                |
|---------------------------------|------------------------------------------|---------------------------|------------------|--------------|----------------|
| Project Title: 50 Pheasant Road | Drawing Title: Existing First Floor Plan | Client: Mr Chris Davies   | Date: May 2020   | Drawn By: SM | Revision:      |
|                                 |                                          | Drawing Number: O134 - 03 | Scale: 1:50 @ A3 | Issue:       | Revision Date: |