



PROPOSED FLOOR PLAS.

3, GELLI DEG, BRYNCOCH, NEATH.

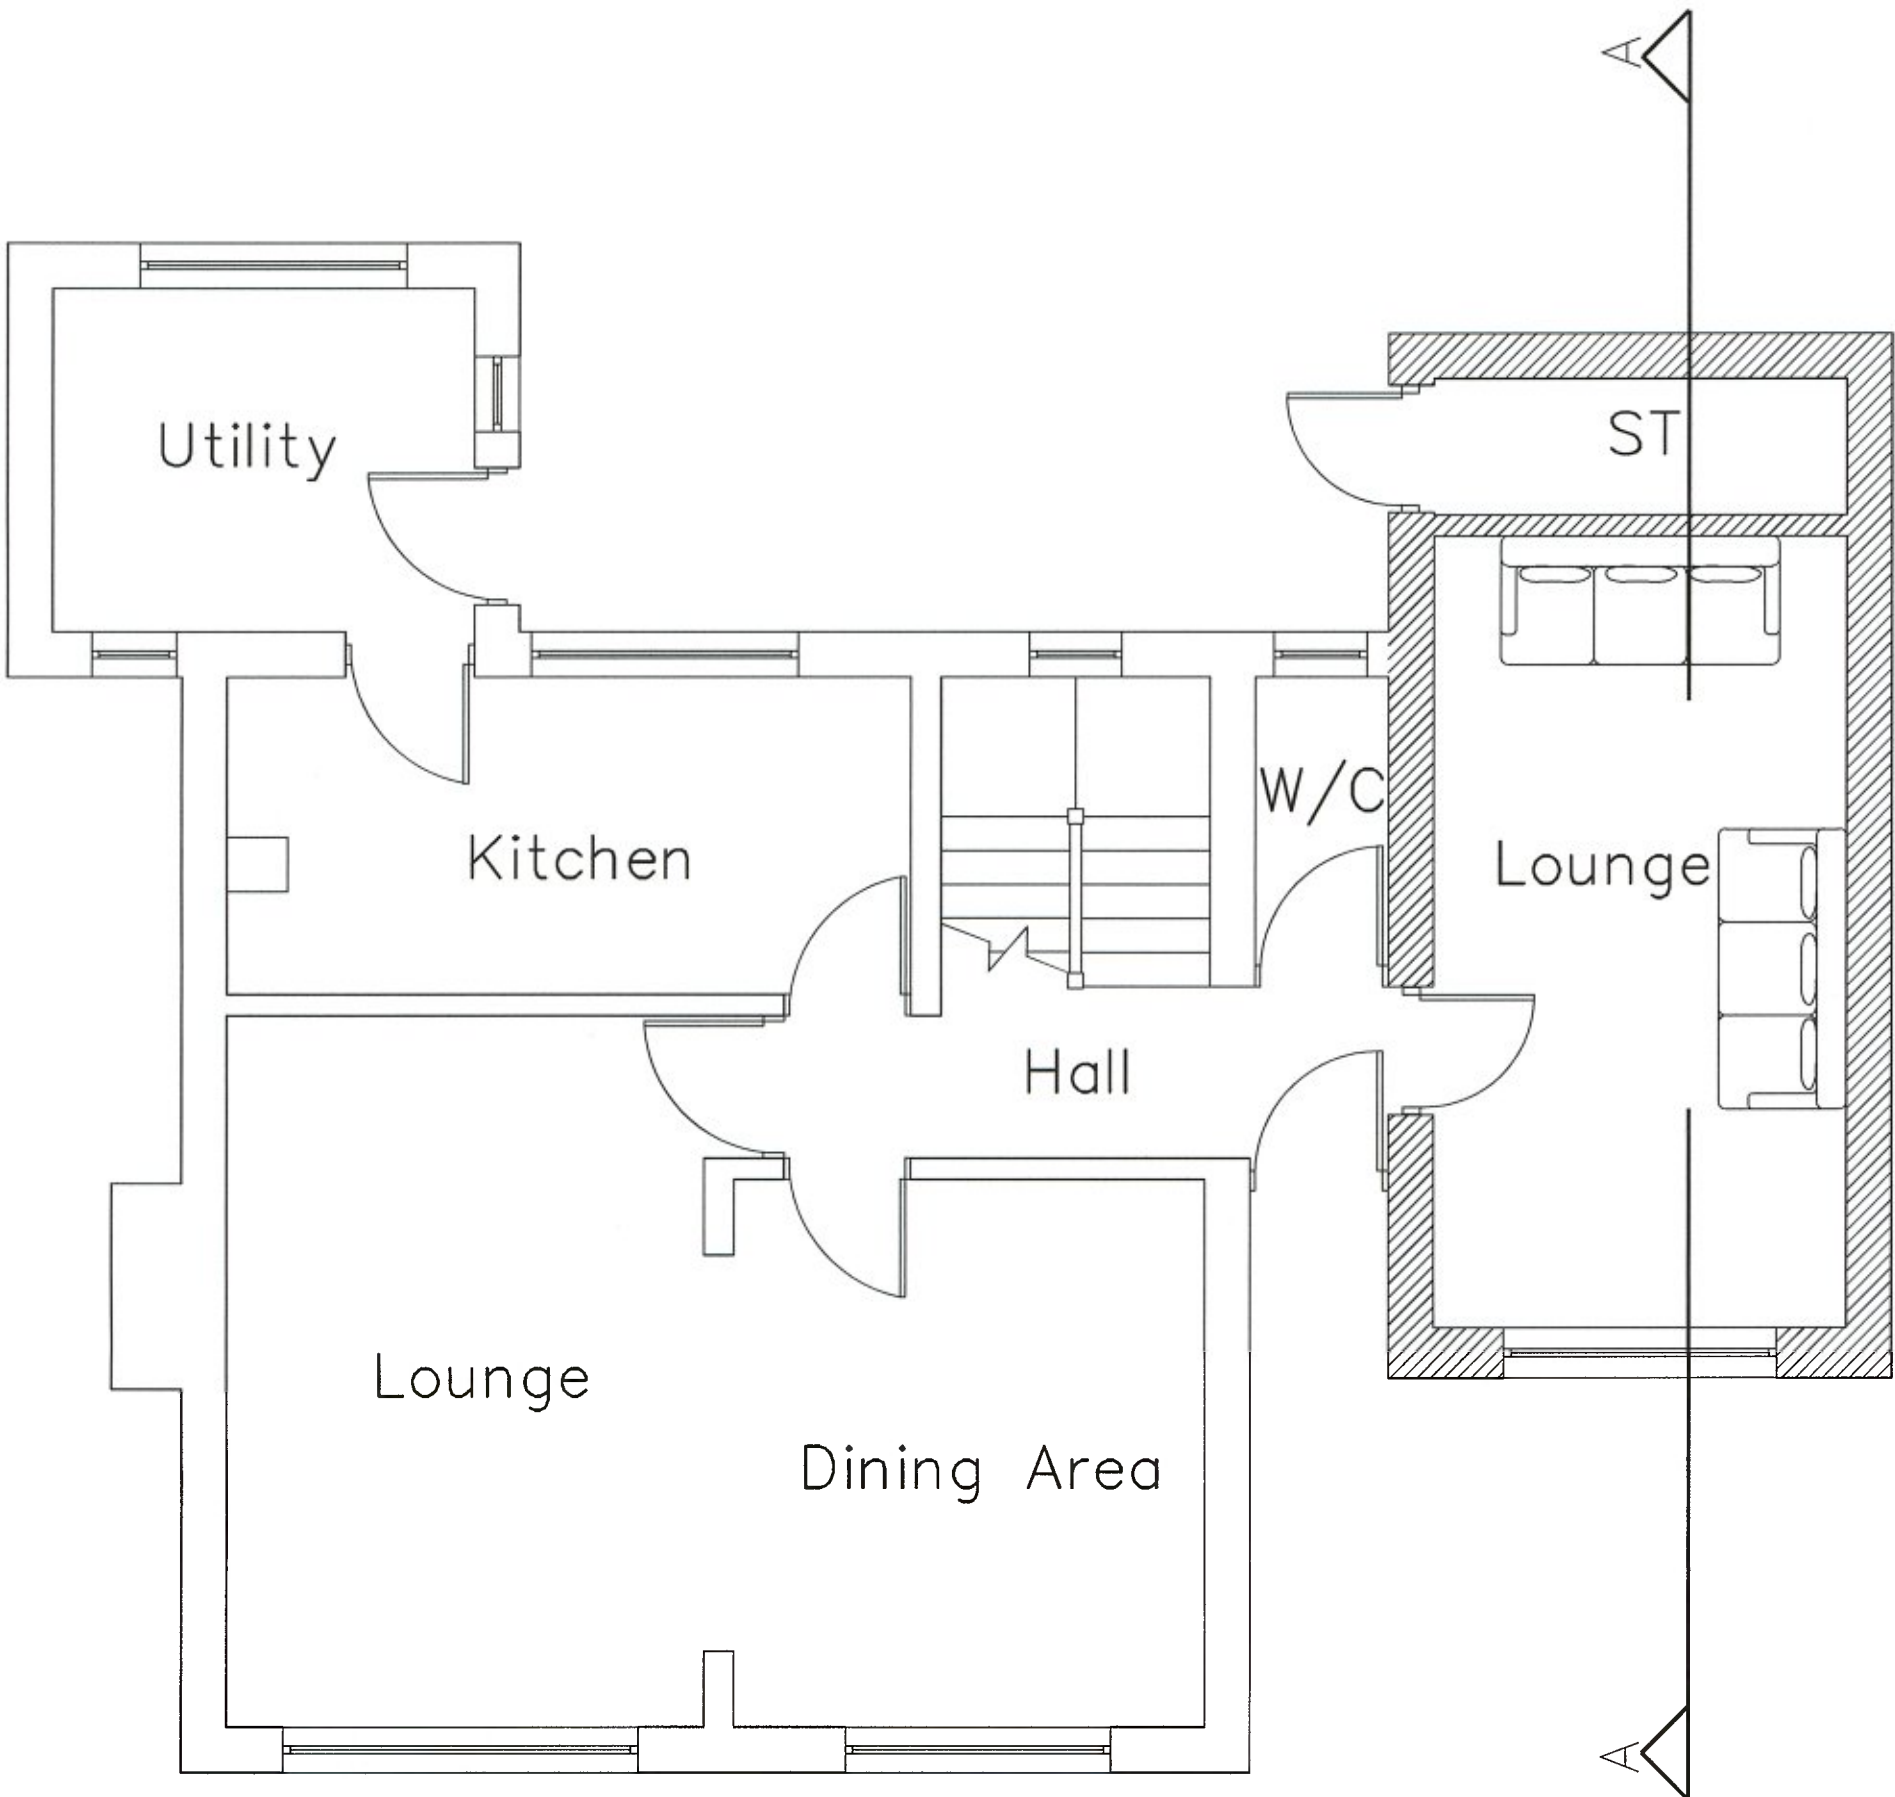

Proposed Ground Floor Plan 1:50

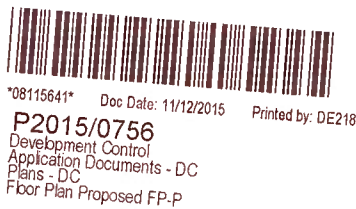

DEC 2015

Note: All dimensions to be checked and set to be scaled from drawing.

AMENDMENTS:
Revision Date

PLANNING



CLIENT:
Mr. Tony Evans & Mr Lewis John.

PROJECT TITLE:
Proposed Garage Conversion &
First Floor Extension.

DRAWING TITLE:
Proposed Ground Floor Plans.

SCALE: 1: 50 © A2 DATE: June 15

66 Church Road,
Gorslas, Llanelli, SA14 7NF.
T – 01269 844 354 M – 07891548643
www.cwjarchitectural.co.uk
info@cwjarchitectural.co.uk 531.F.03