


EXISTING FLOOR PLAS.


3, GELLI DEG, BRYNCOCH, NEATH.

Note: All dimensions to be checked
and set to be scaled from drawing.

AMENDMENTS:
Revision Date

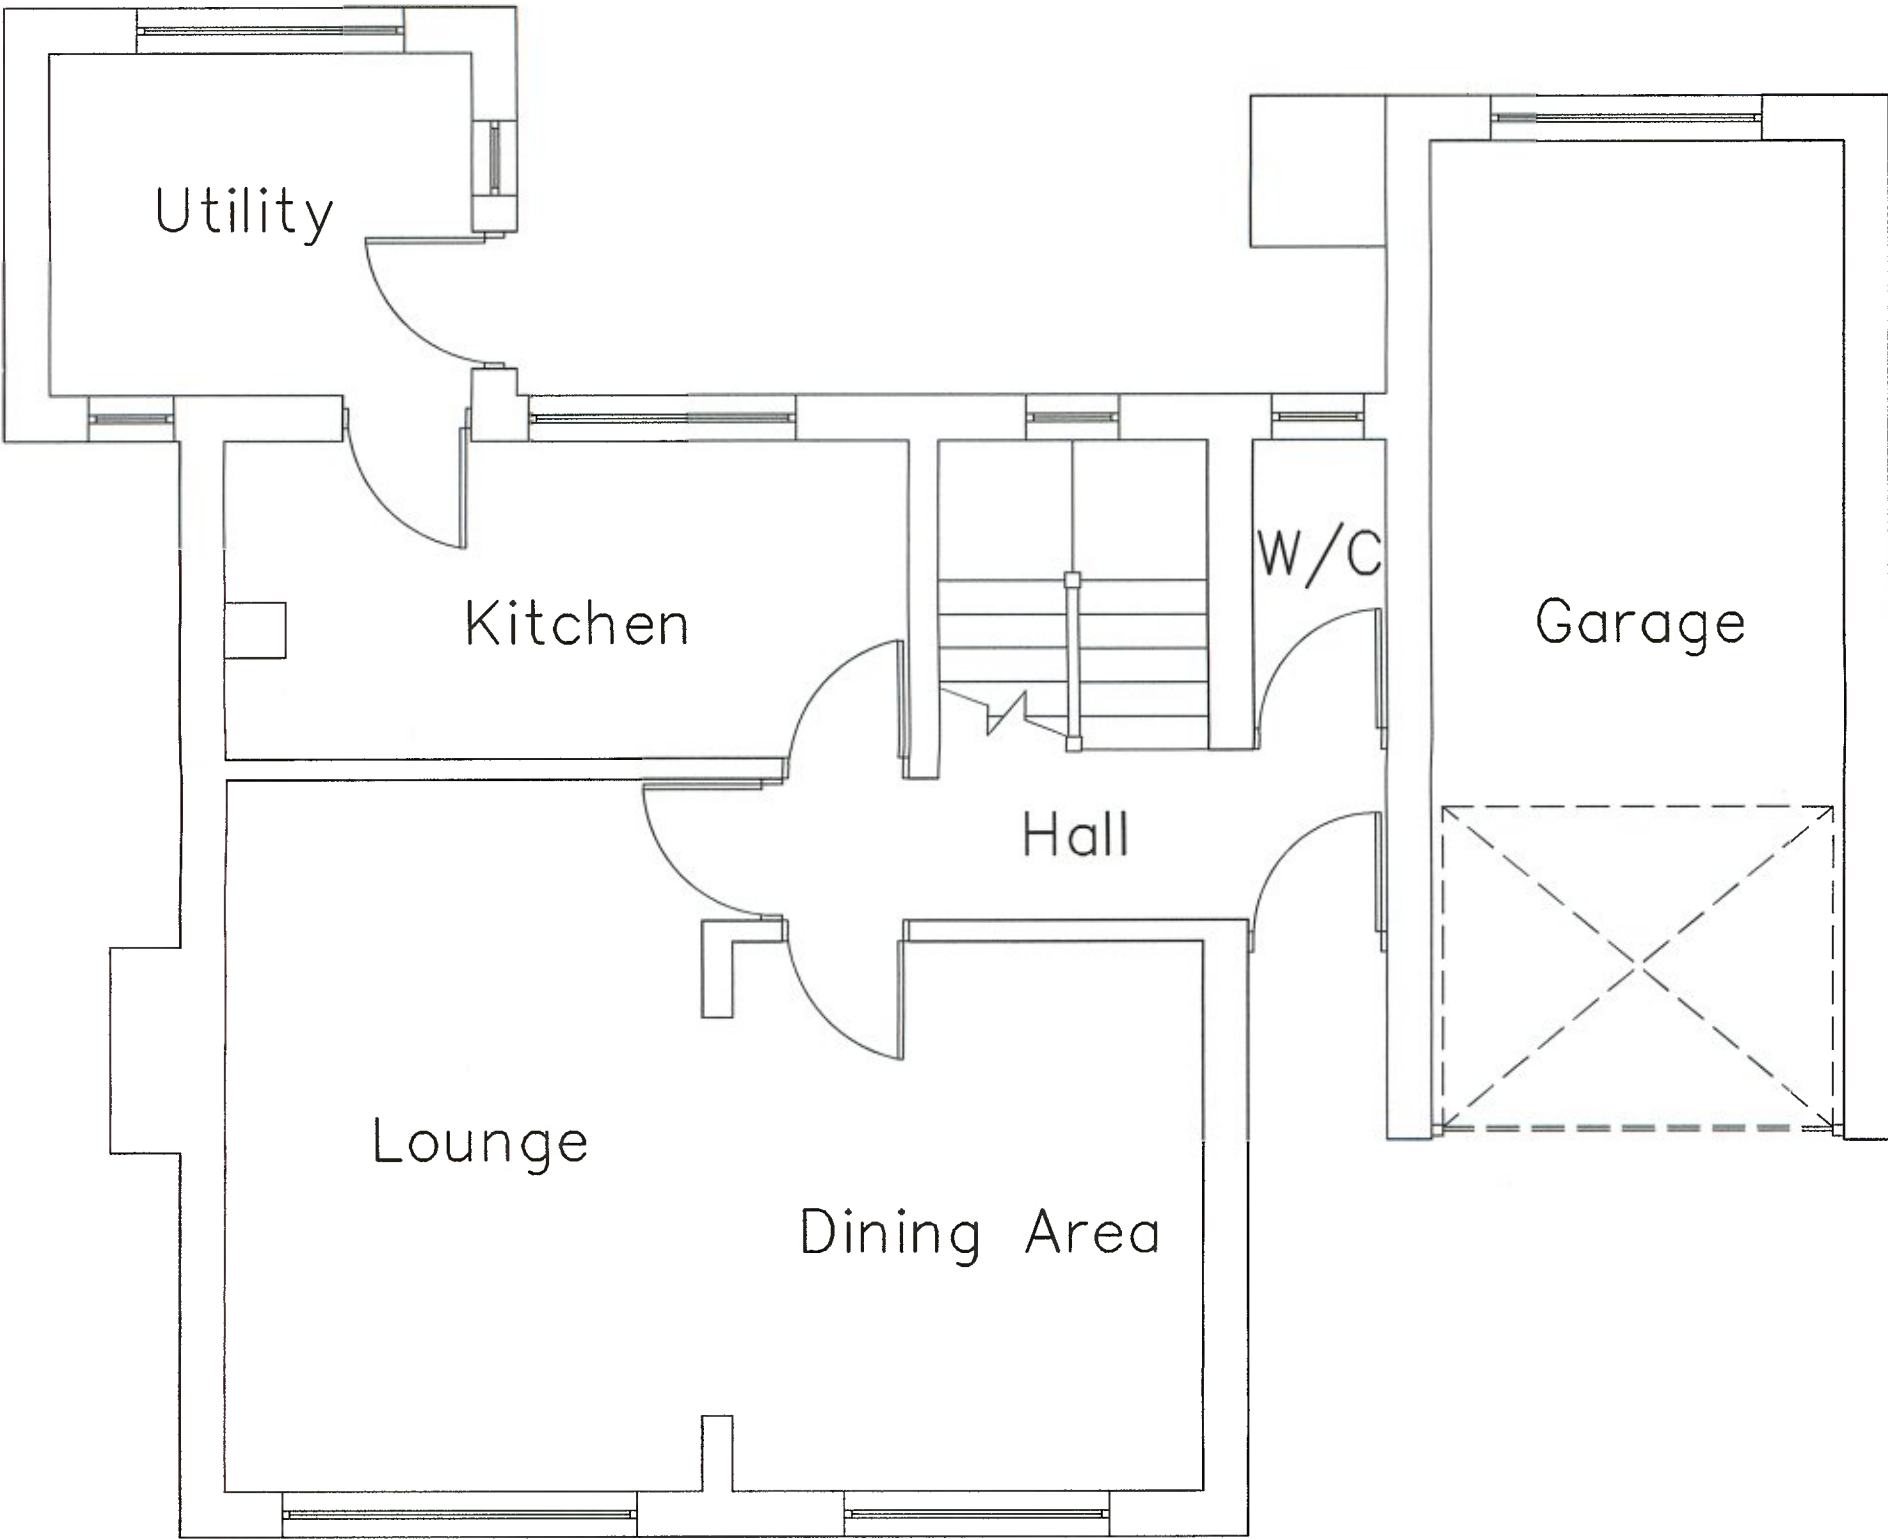

Existing Ground Floor Plan 1:50

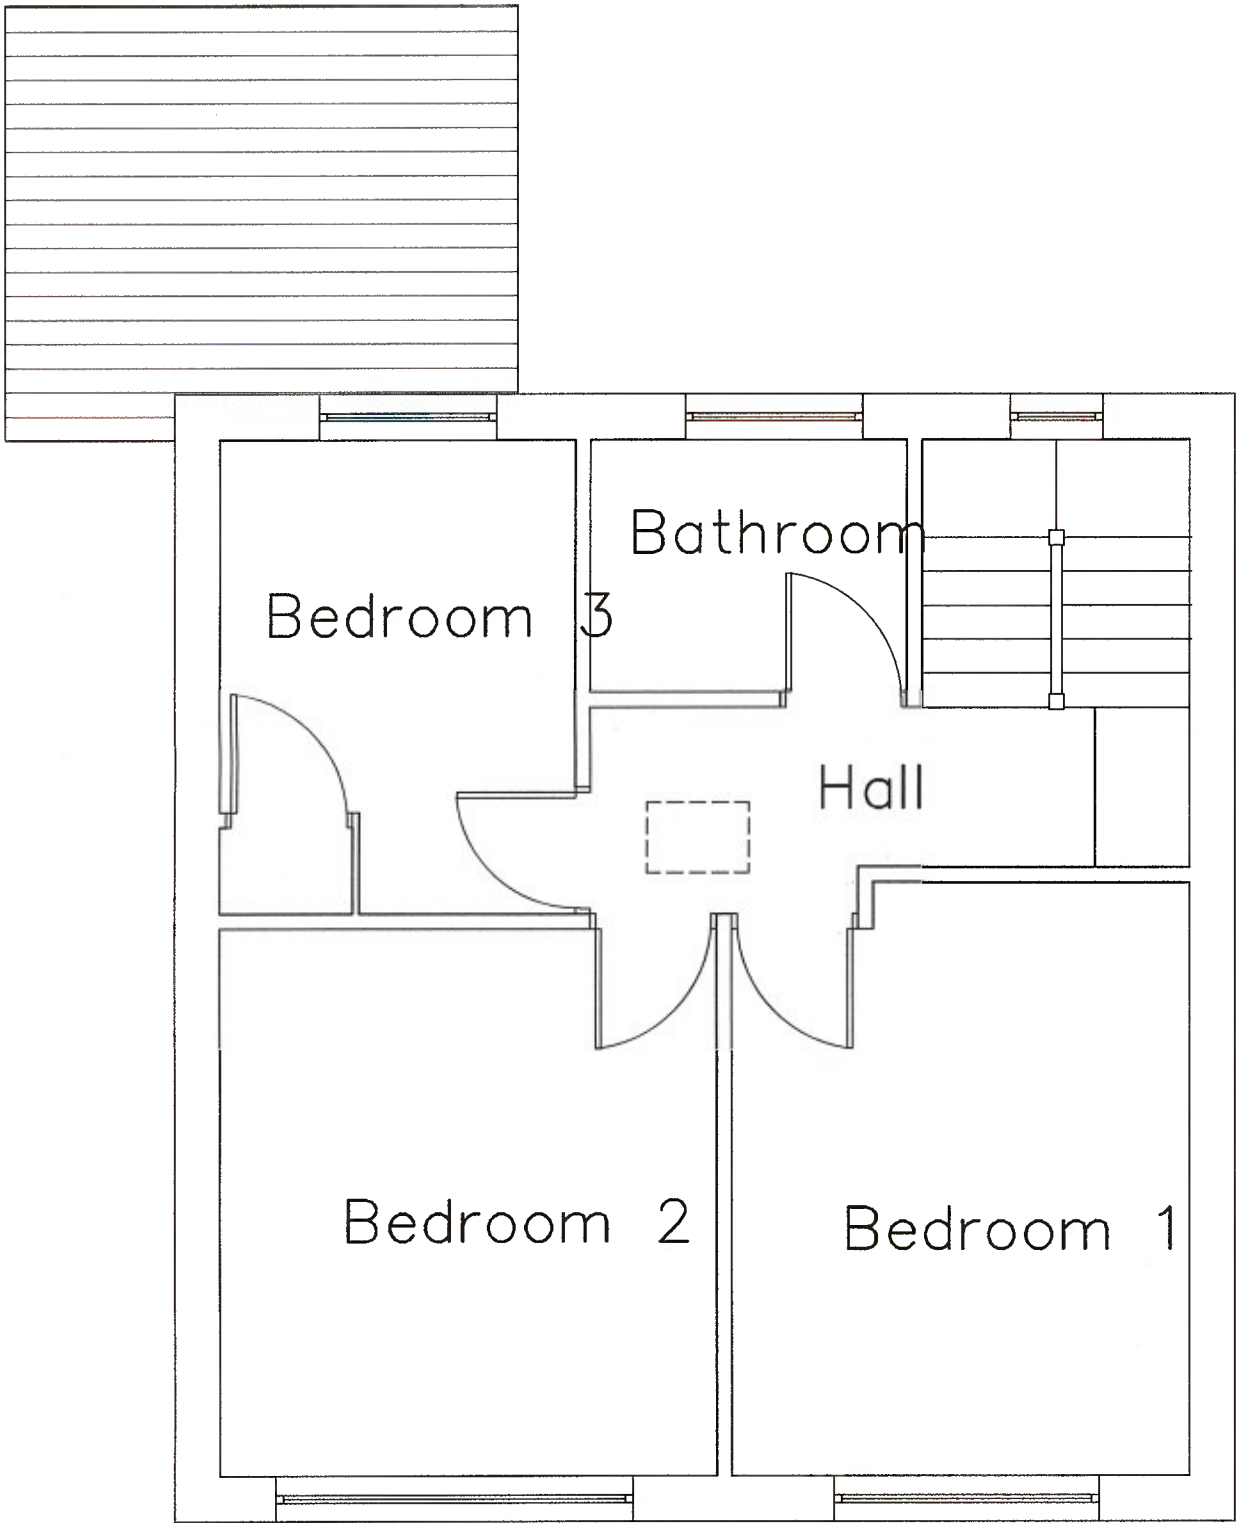

Existing First Floor Plan 1:50

PLANNING



ARCHITECTURAL DESIGNS

© C.W.J. Architectural Design 2015

CLIENT:
Mr. Tony Evans & Mr Lewis John.

PROJECT TITLE:
Proposed Garage Conversion &
First Floor Extension.

DRAWING TITLE:
Existing Floor Plans.

SCALE: 1:50 © A2 DATE: June 15

66 Church Road,
Gorslas, Llanelli, SA14 7NF.
T - 01269 844 354 M - 07891548643
www.cwjarchitectural.co.uk
info@cwjarchitectural.co.uk 531.F.01

11 DEC 2015



08115642 Doc Date: 11/12/2015 Printed by: DE218
P2015/0756
Development Control
Application Documents - DC
Plans - DC
Floor Plan Existing FP-E