


EXISTING ELEVATIONS.


3, GELLI DEG, BRYNCOCH, NEATH.

Note: All dimensions to be checked on site and not to be scaled from drawing.


AMENDMENTS:
Revision Date

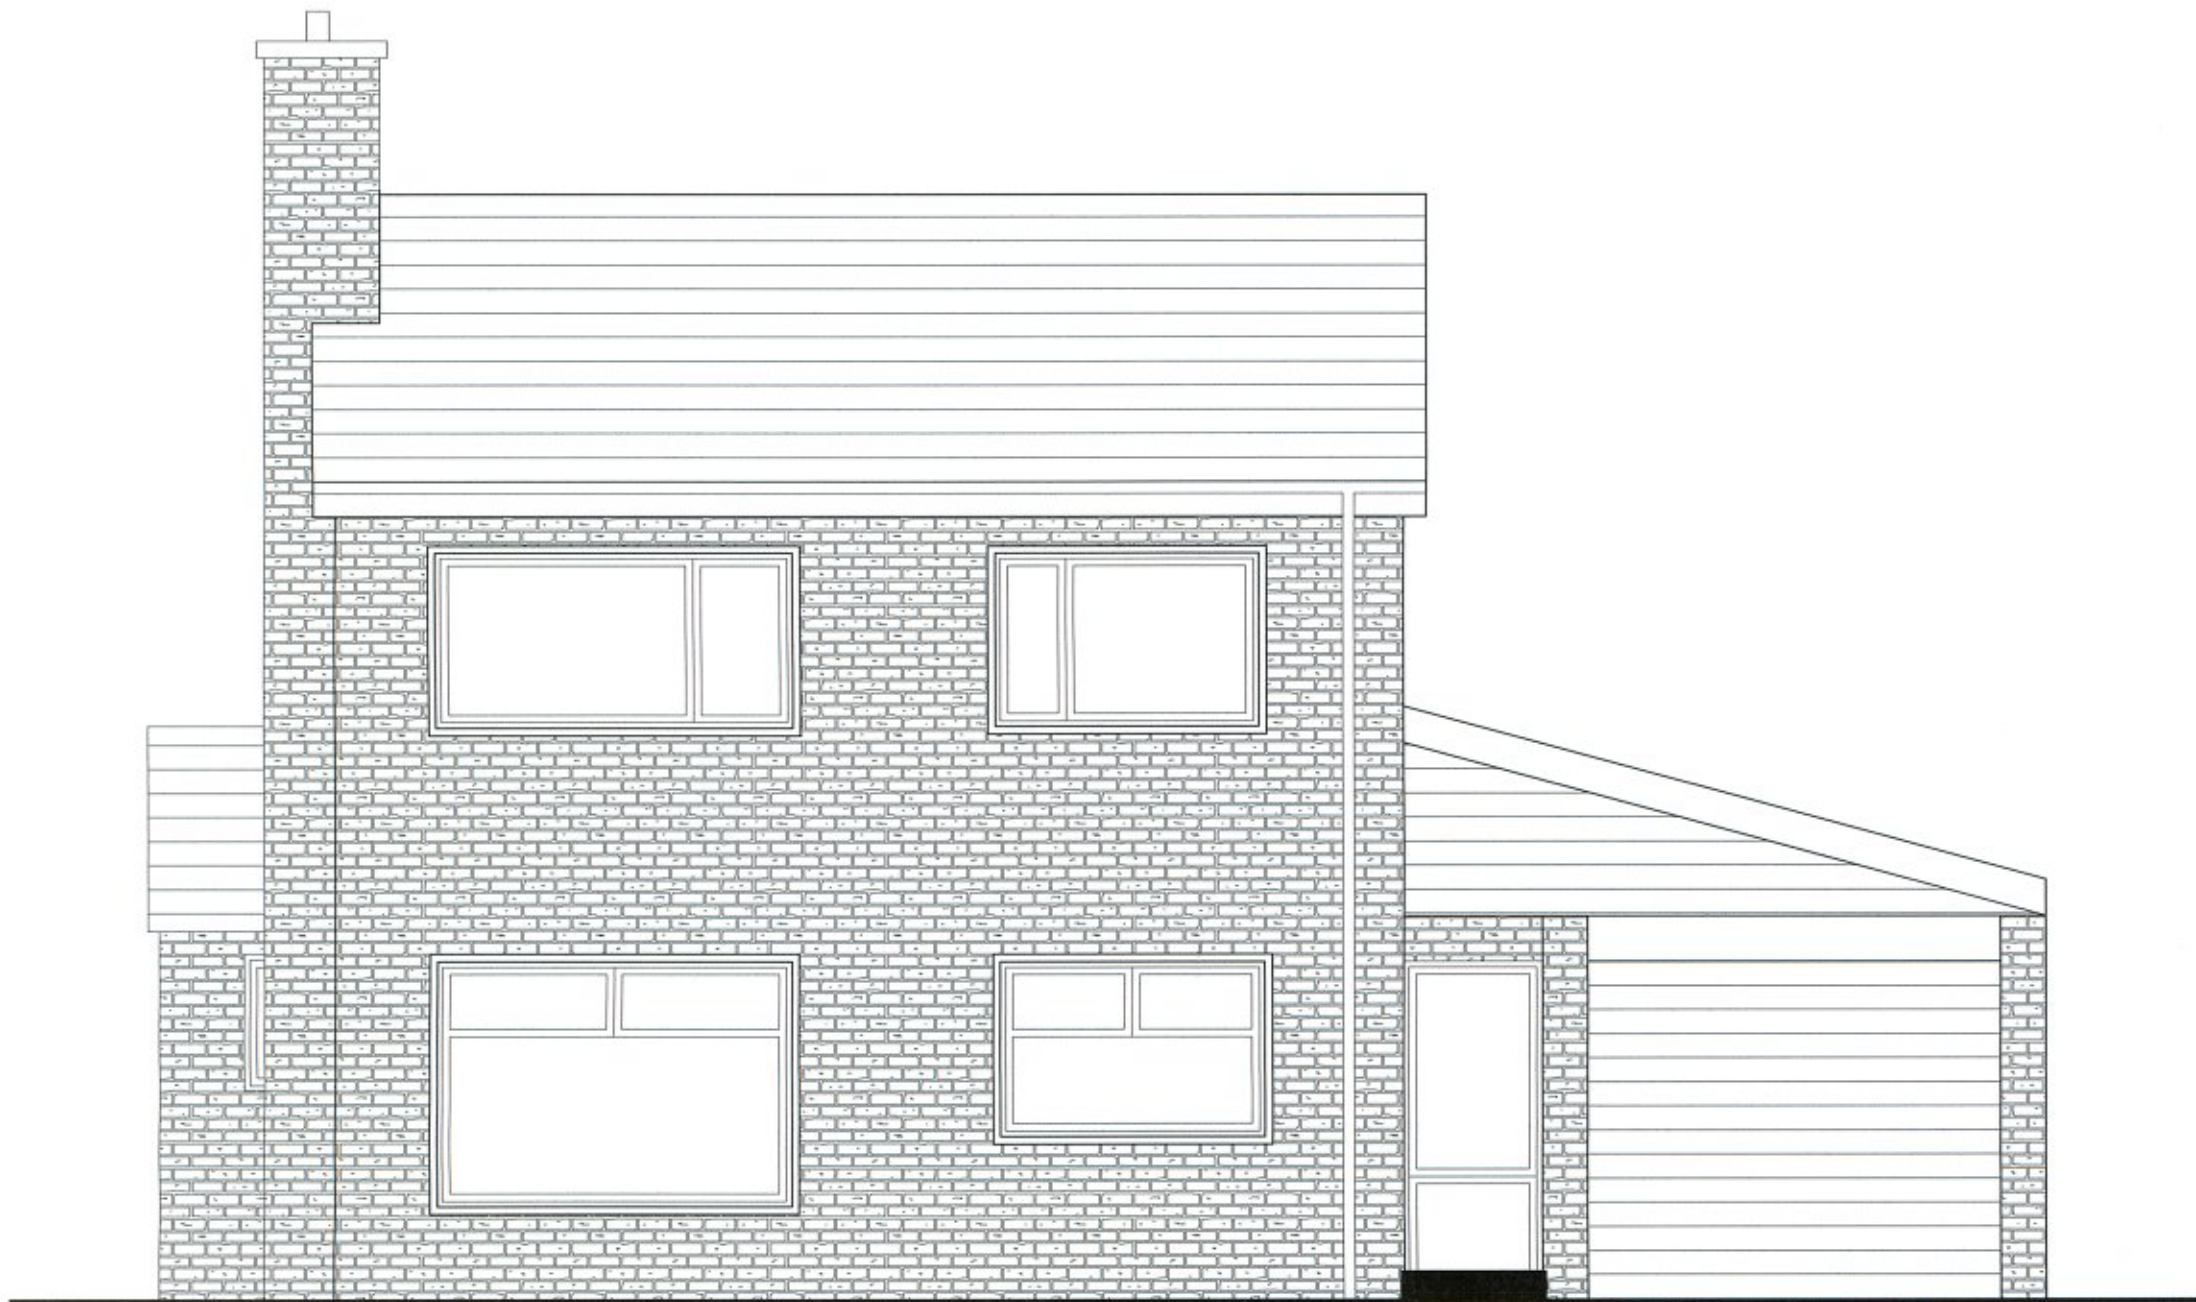


Existing Front Elevation 1:50

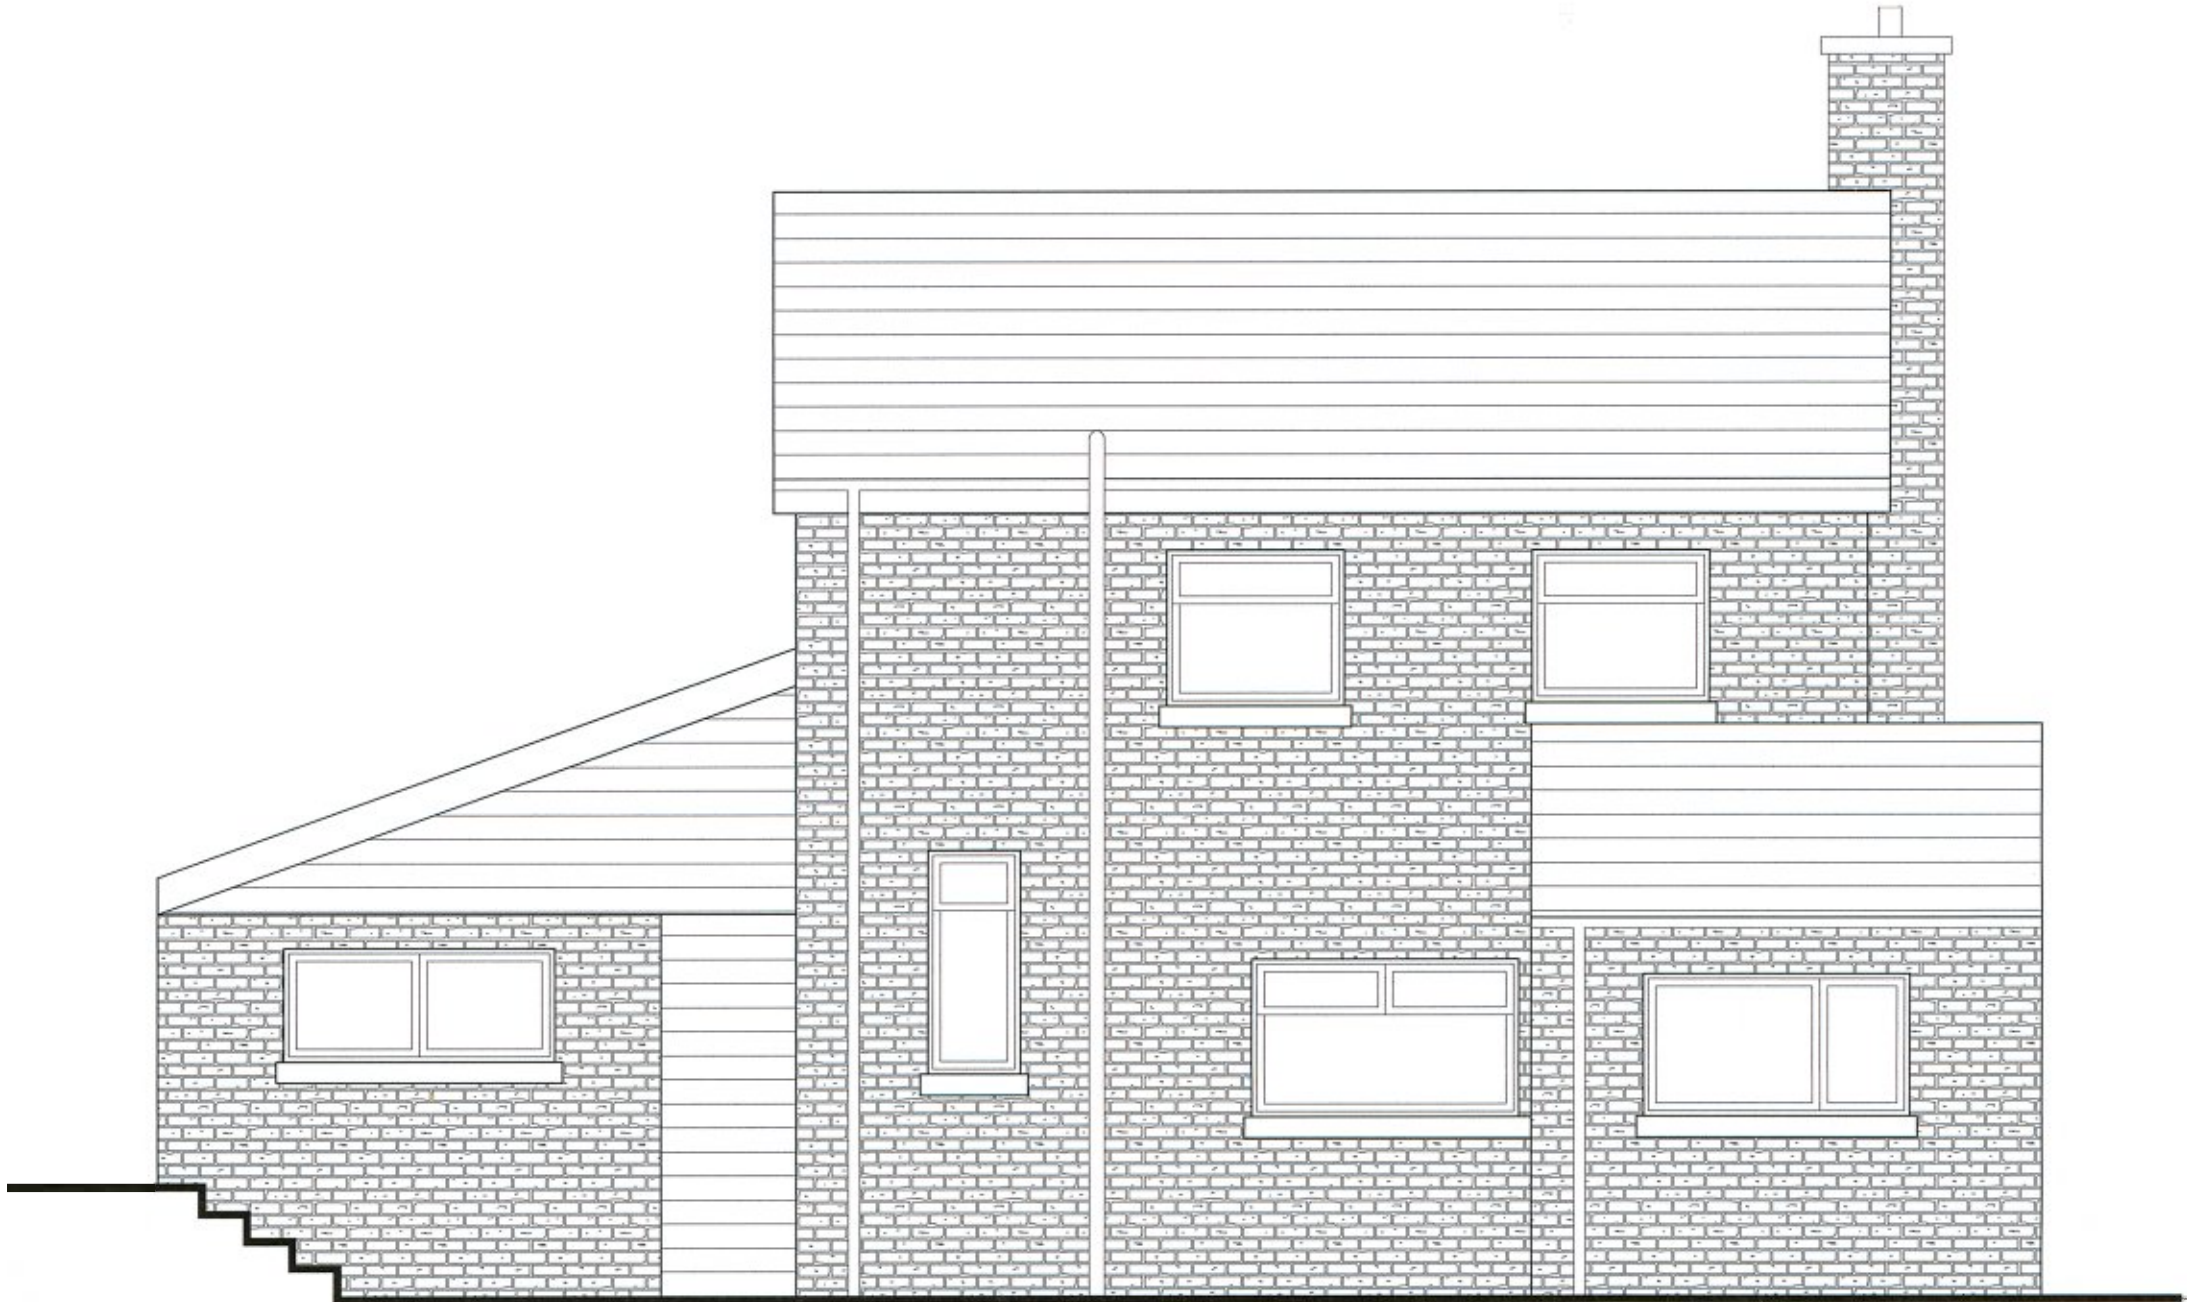

Existing Rear Elevation 1:50

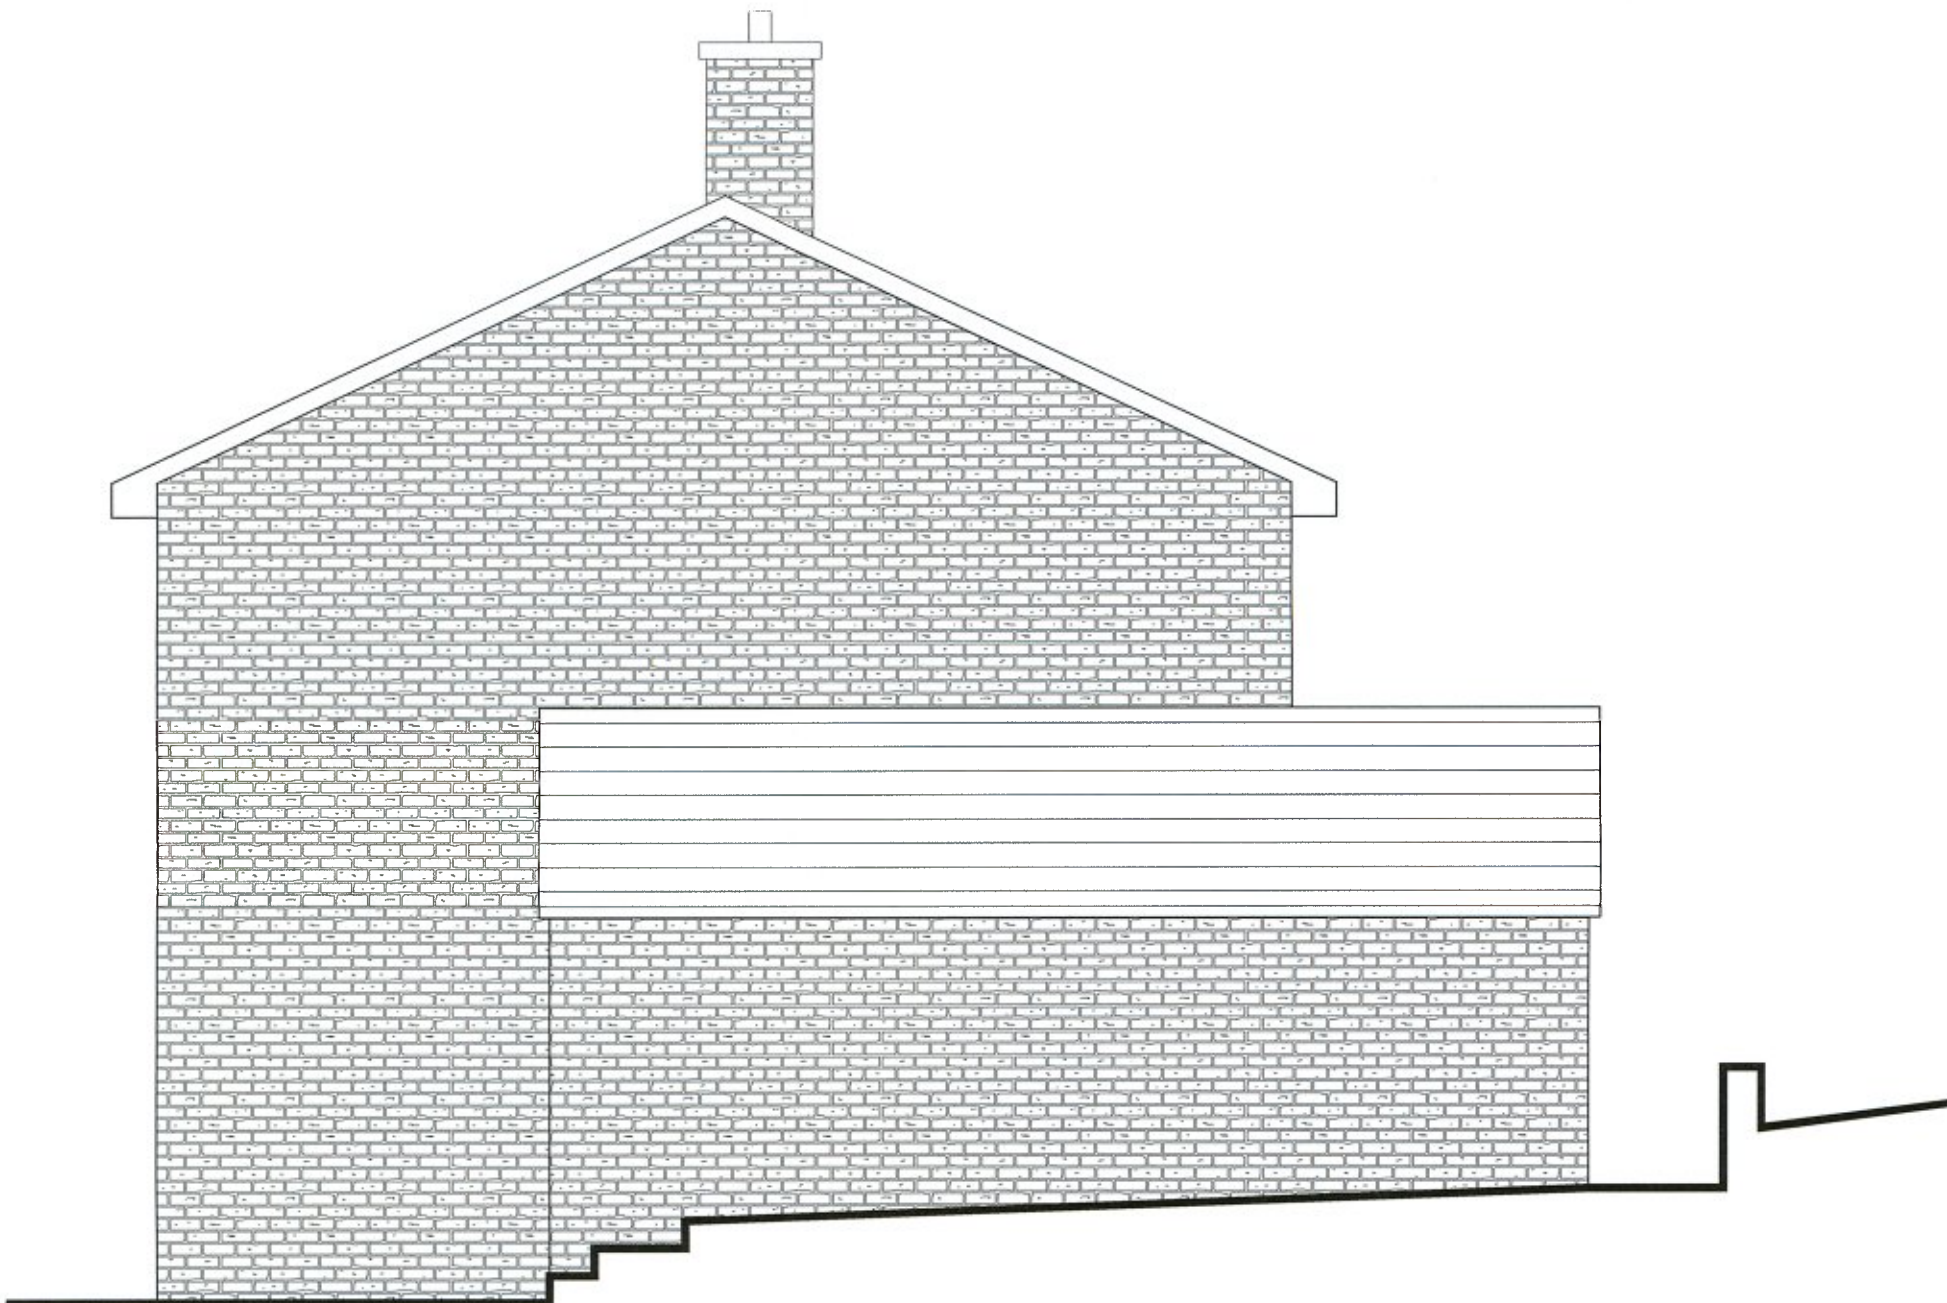

Existing Side Elevation 1:50

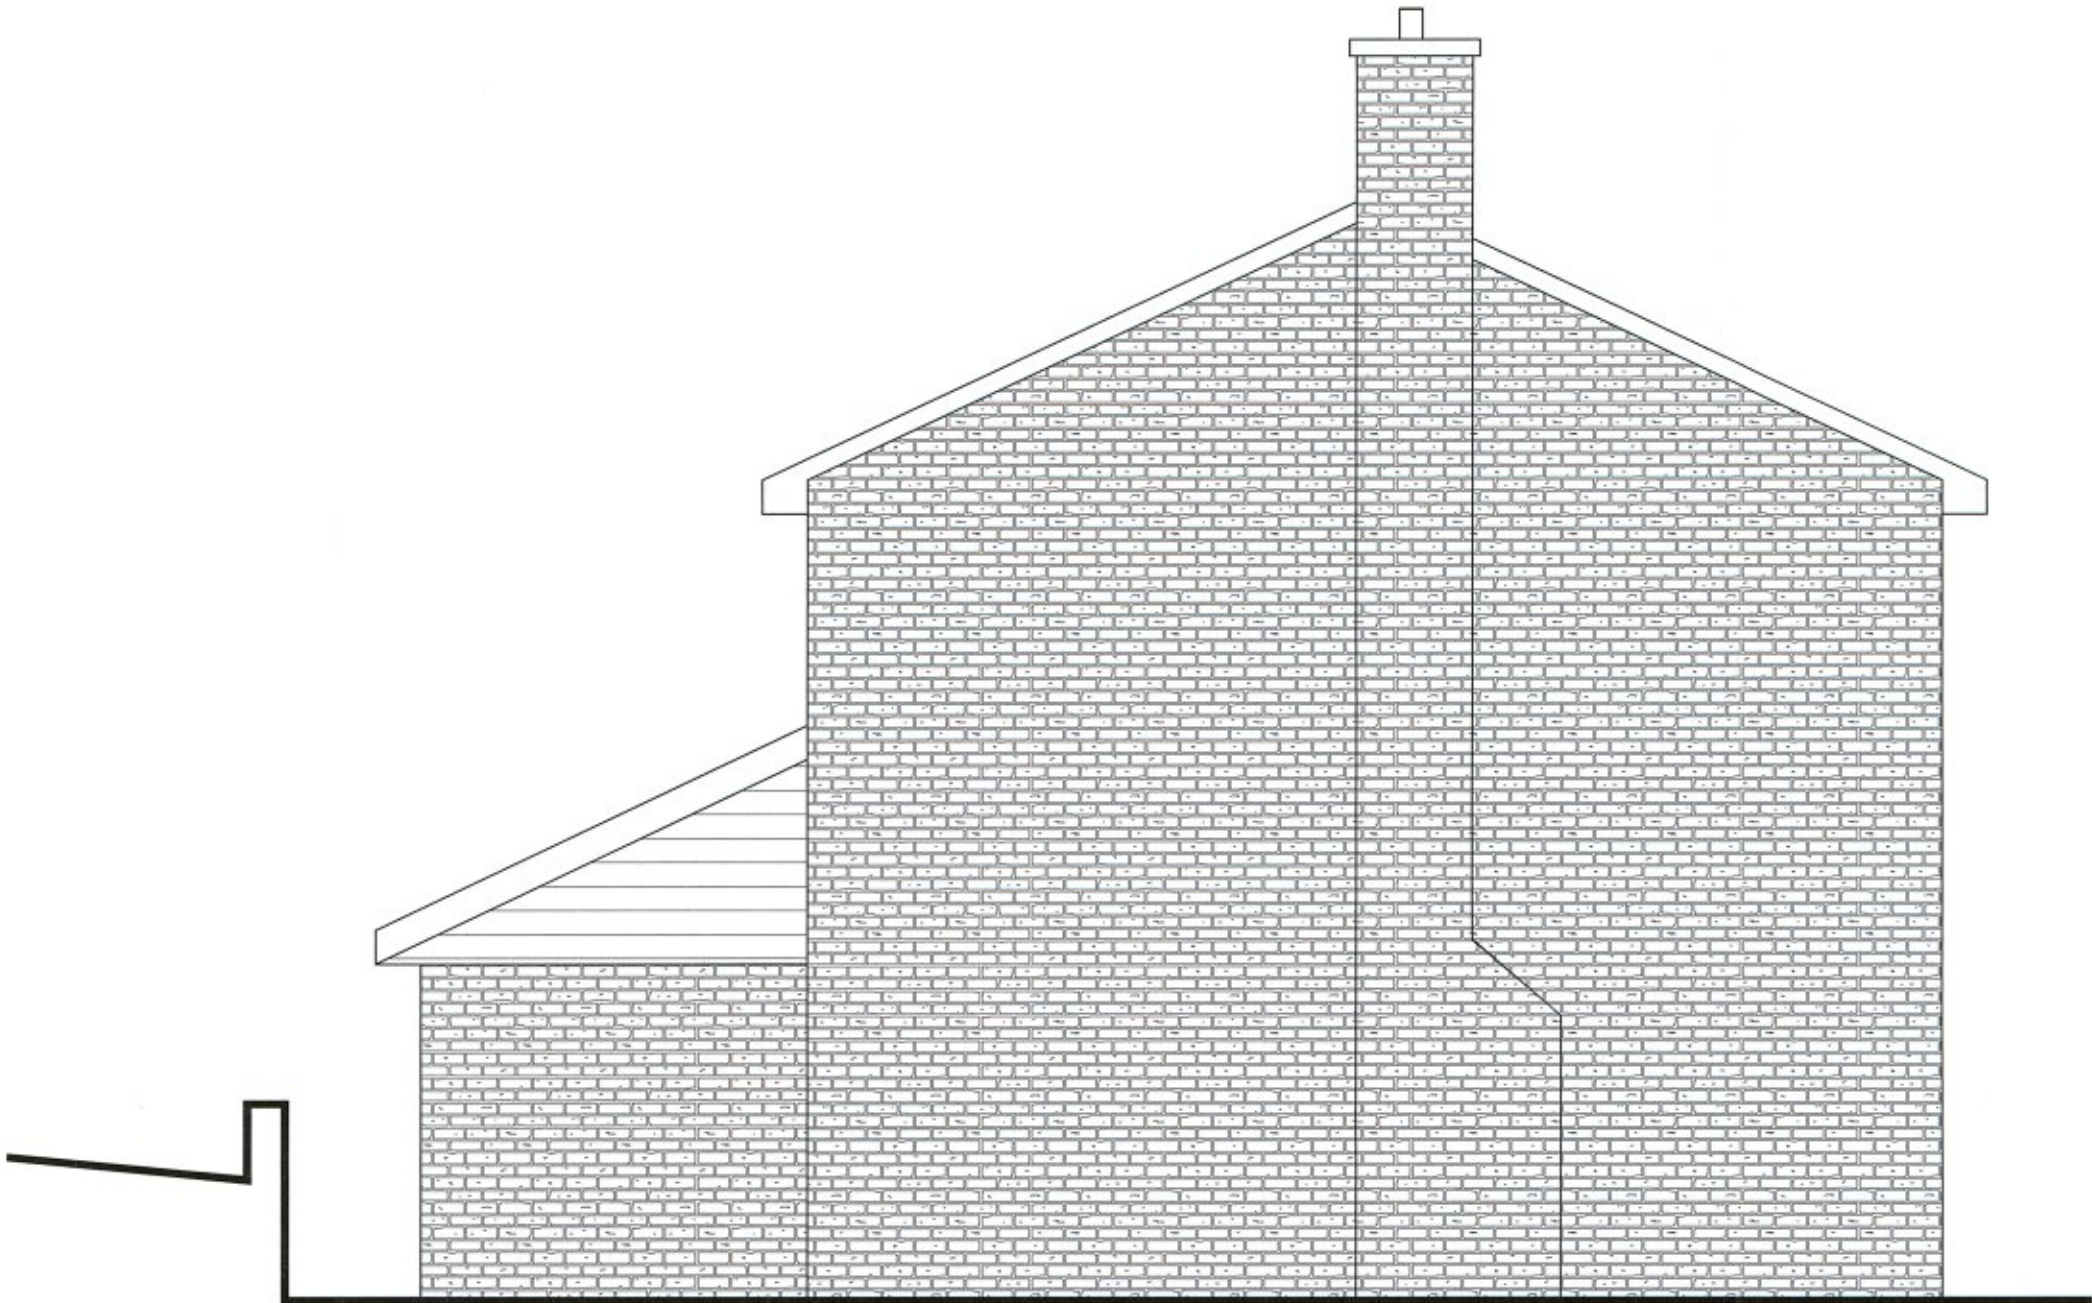

Existing Side Elevation 1:50

PLANNING



© C.W.J. Architectural Design 2015
CLIENT:
Mr Tony Evans & Mr Lewis John.
PROJECT TITLE:
Proposed Garage Conversion & First Floor Extension.
DRAWING TITLE:
Existing Elevations.
SCALE: 1:50 @ A1 DATE: June 15

66, Church Road,
Gorslas, Llanelli, SA14 7NF
T - 01269 844 354 M - 07891548643
www.cwjarchitectural.co.uk
info@cwjarchitectural.co.uk

