



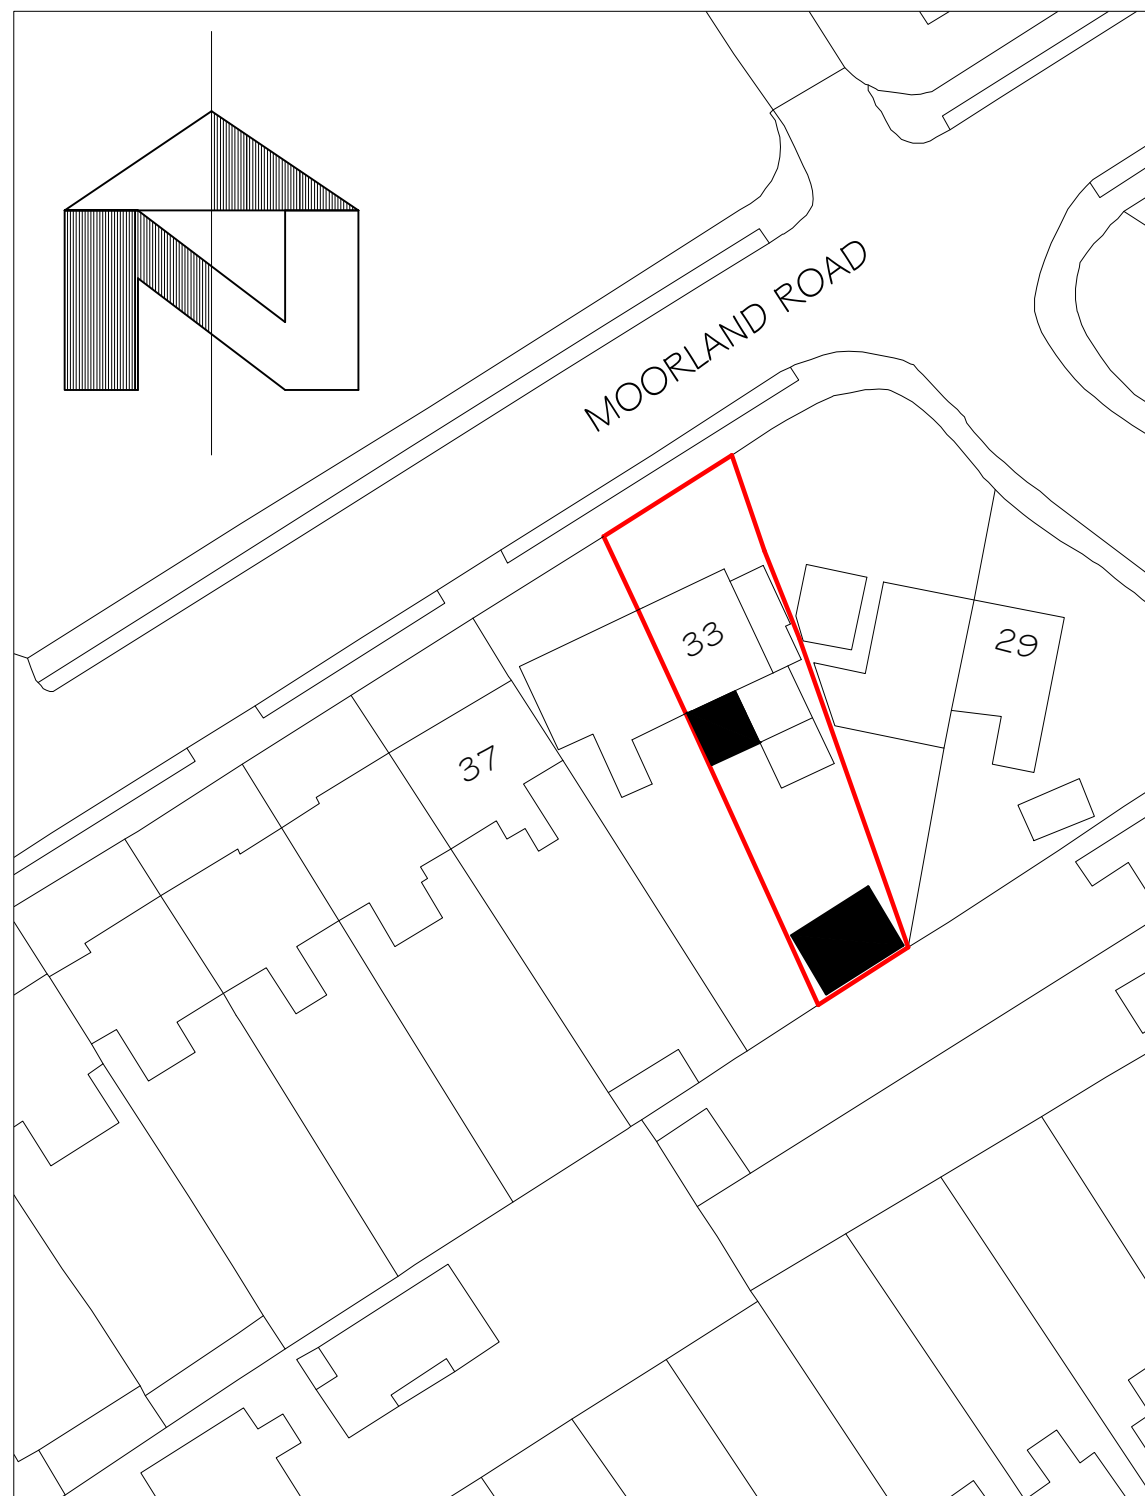

BLOCK PLAN 1:500

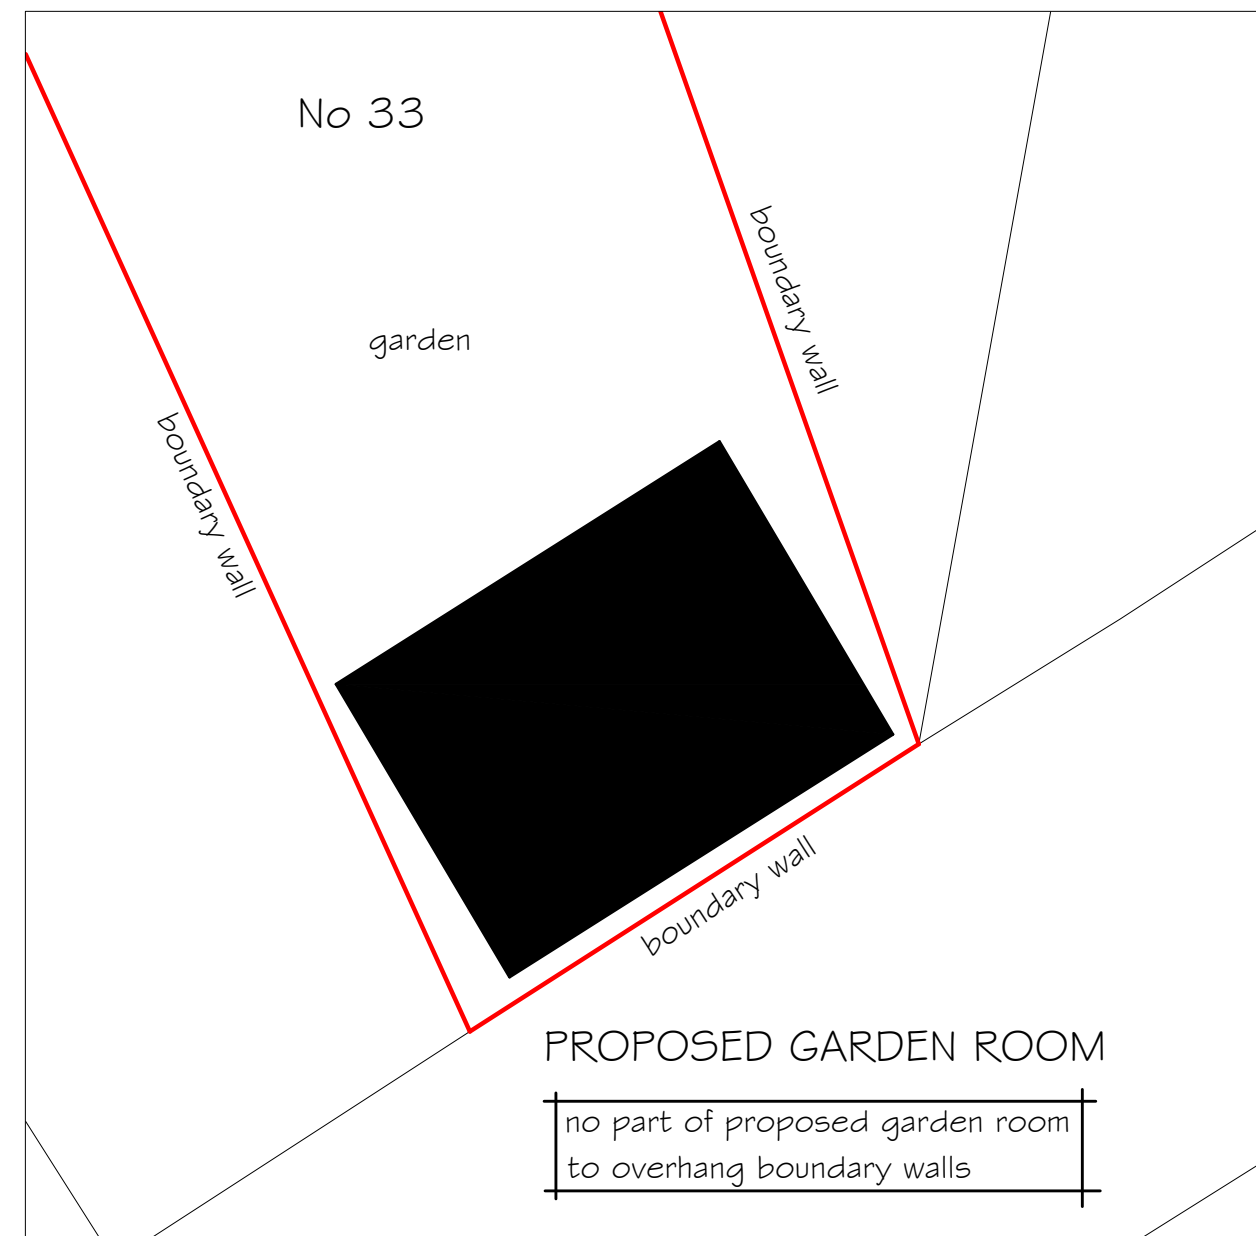

POSITION OF GARDEN ROOM 1:100

Proposed rear extension
and garden room
33 Moorland Road
Port Talbot

location plan & site plan

drawing No
33MRX - 04

date
May 2020

scale
noted