
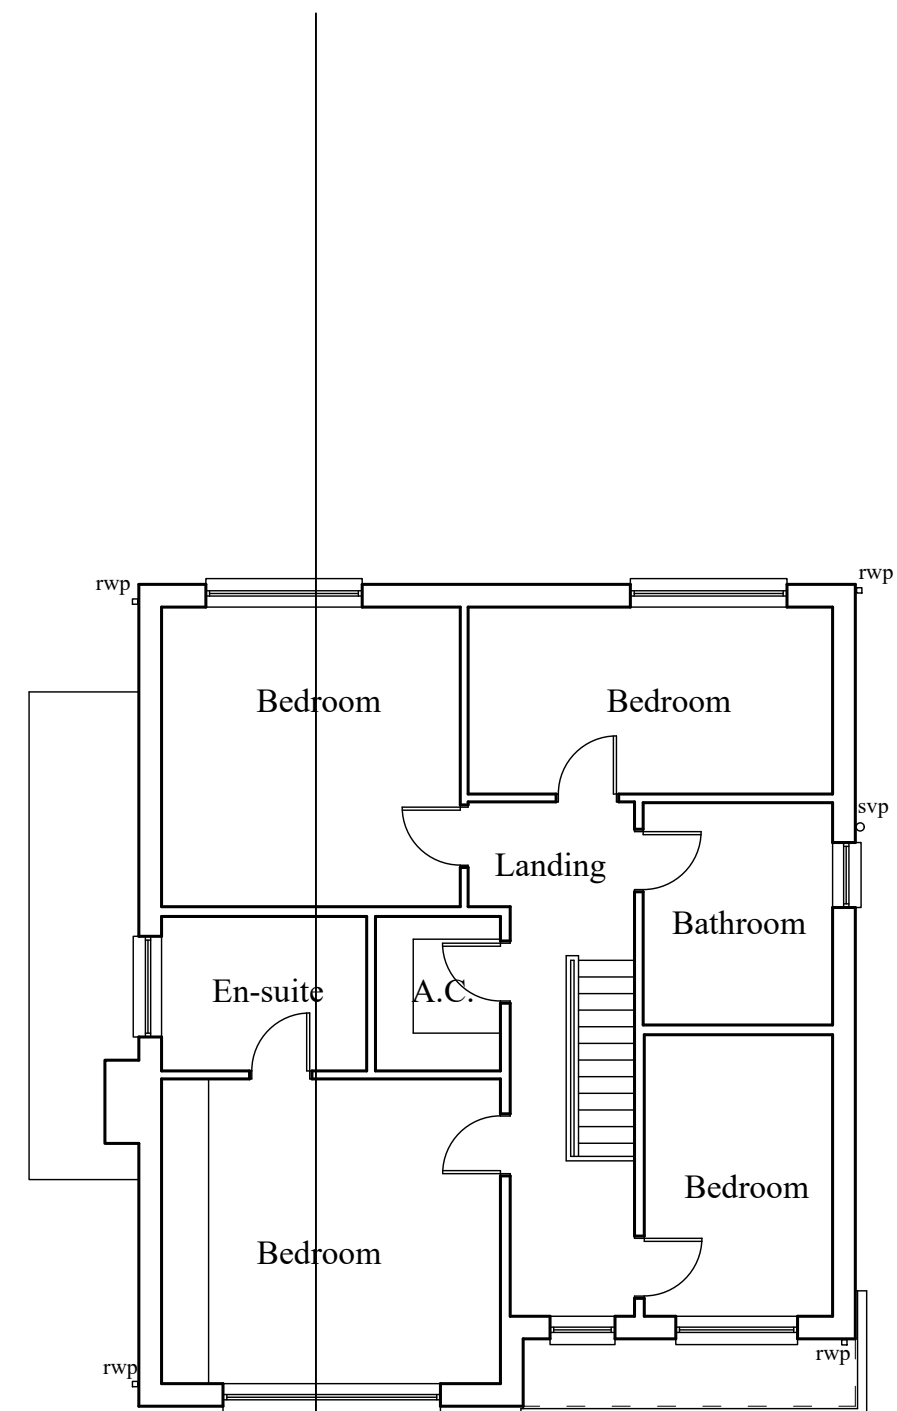


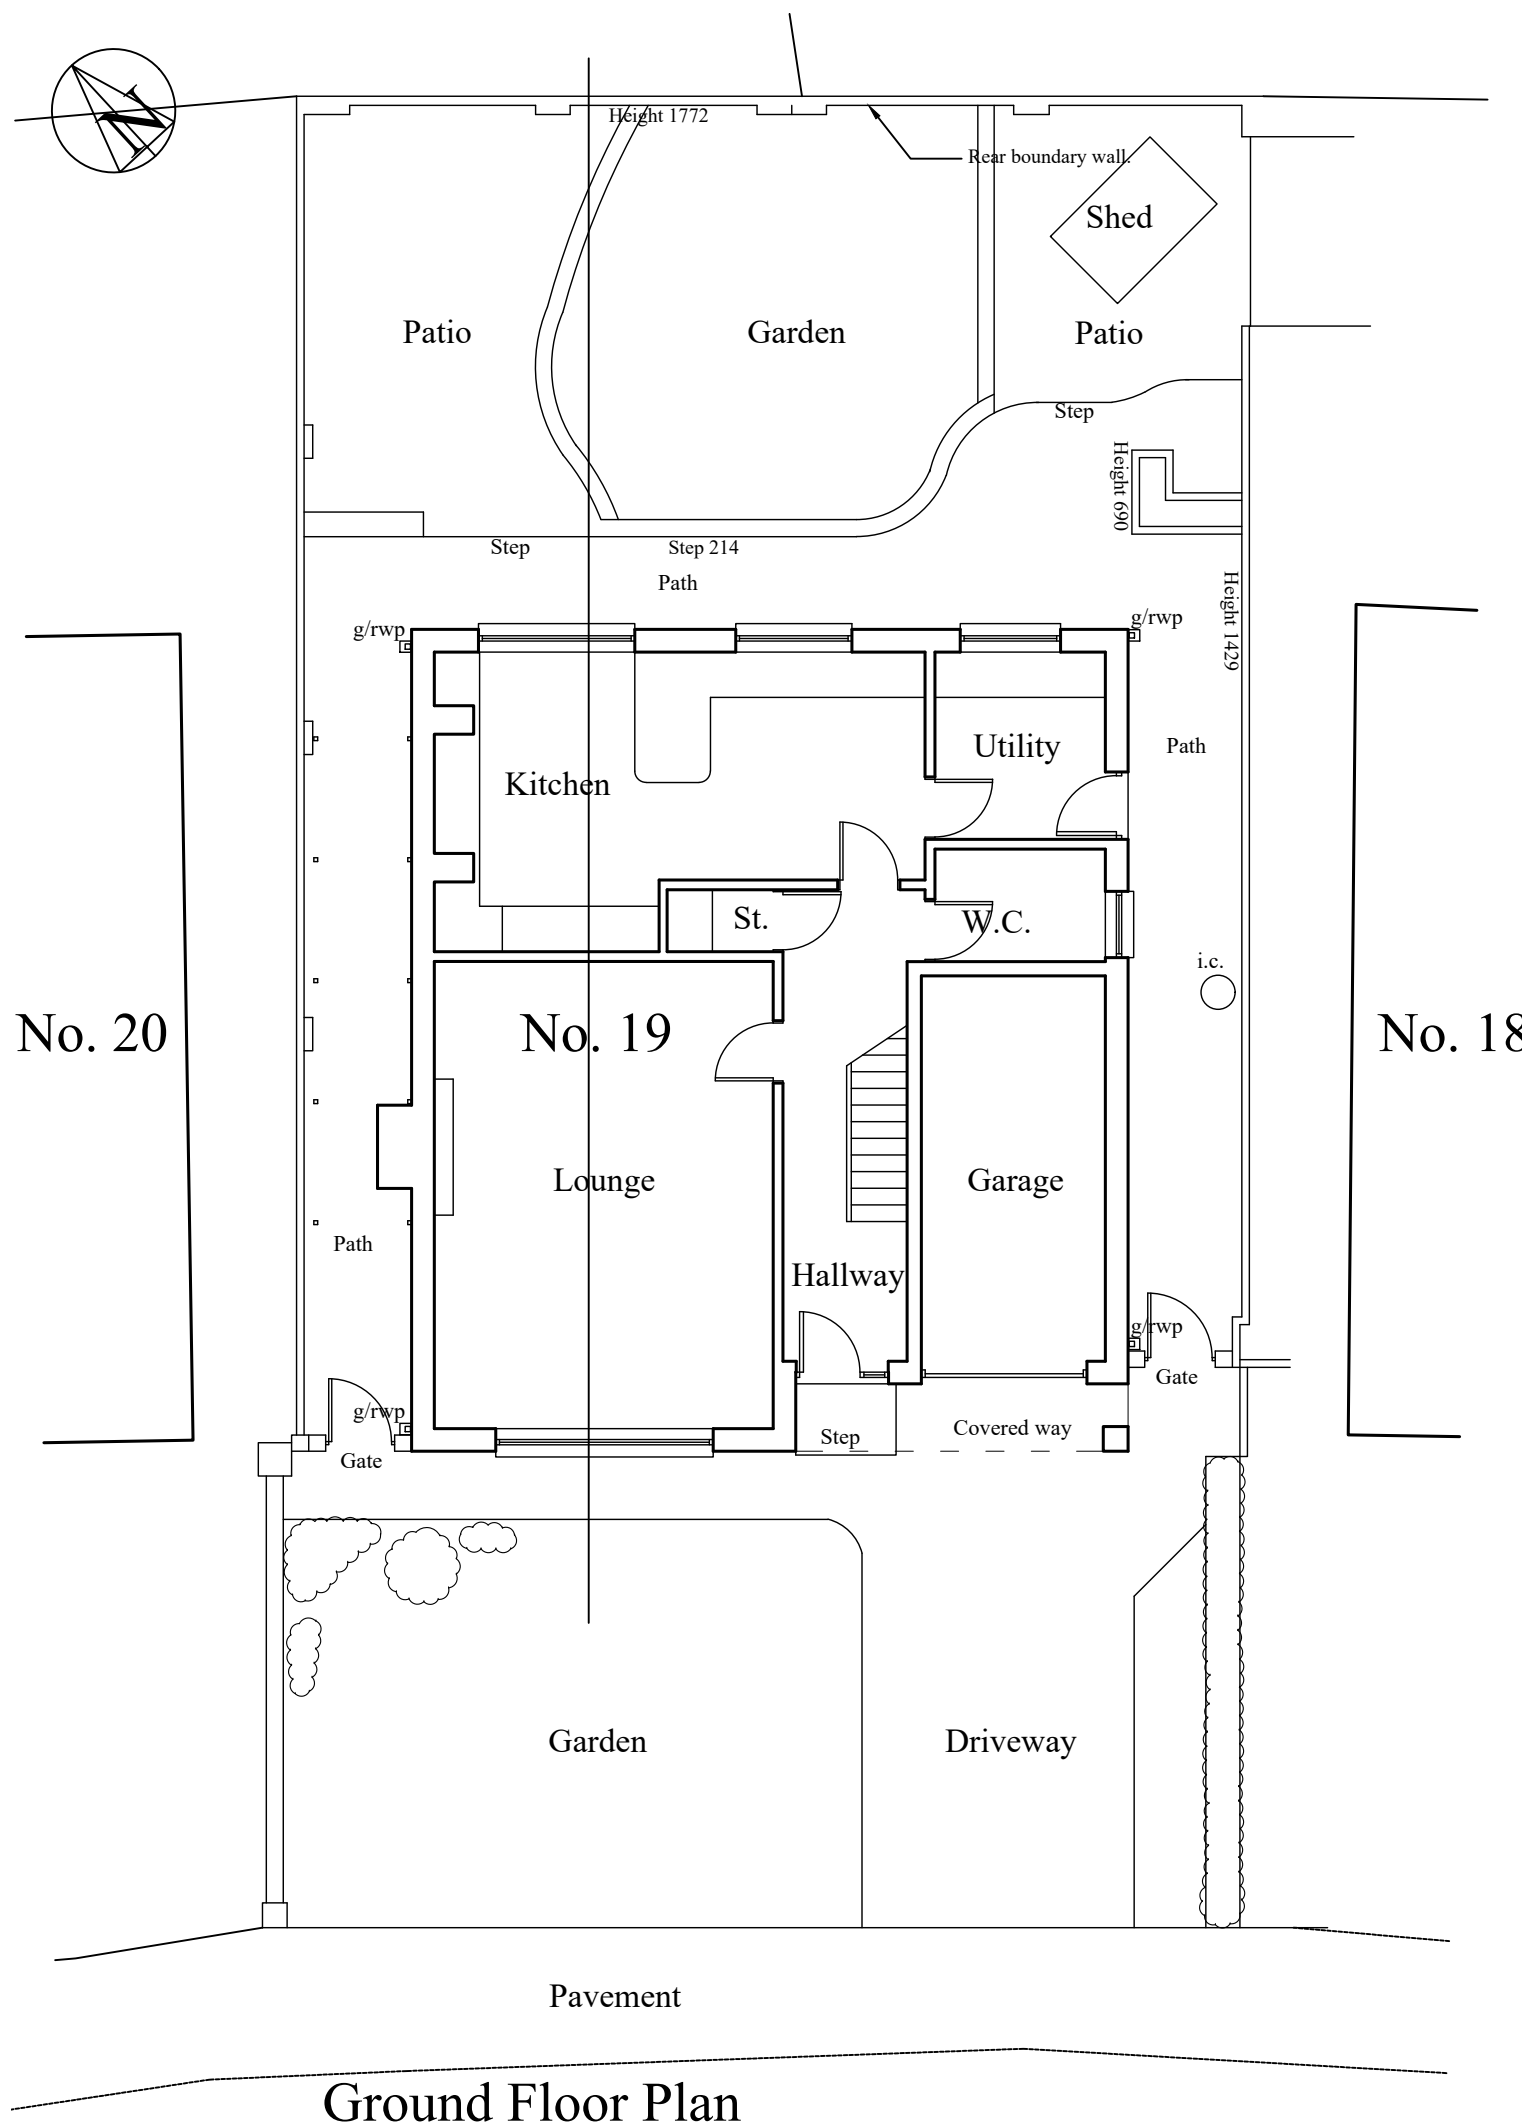

Note:-

- This drawing is intended for the purposes indicated only.
- All dimensions are approximate and should be checked on site, with discrepancies reported.
- Services searches to be obtained, prior to tendering or works commencing on site.
- Building Regulations to be contacted to check if an application is required, and should advise the contractor accordingly.
- A Party Wall agreement may be required with adjoining neighbours, prior to starting work.
- CDM Regulations 2015 & Health and Safety at work act 1974 apply.

Gary Seymour

Gary Seymour
Drawing Services

Client:-
Mr & Mrs Deryl Jones
19, All Saints Place, Cwmafan,
Port Talbot. SA12 9EQ

Job Title :-
Proposed rear extension to
19, All Saints Place, Cwmafan,
Port Talbot. SA12 9EQ

Dwg Title:- Ground & First Floor Plans as Existing

Scale:- 1:100

Date :- May 2020

Stage :- Planning

Dwg No.:- 1156-P02

Rev.:--

3

10, Wellfield, Melincourt, Neath. SA11 4AU. Mob.:- 07846 715003 Email:- garyjseymour@gmail.com