






Front Elevation

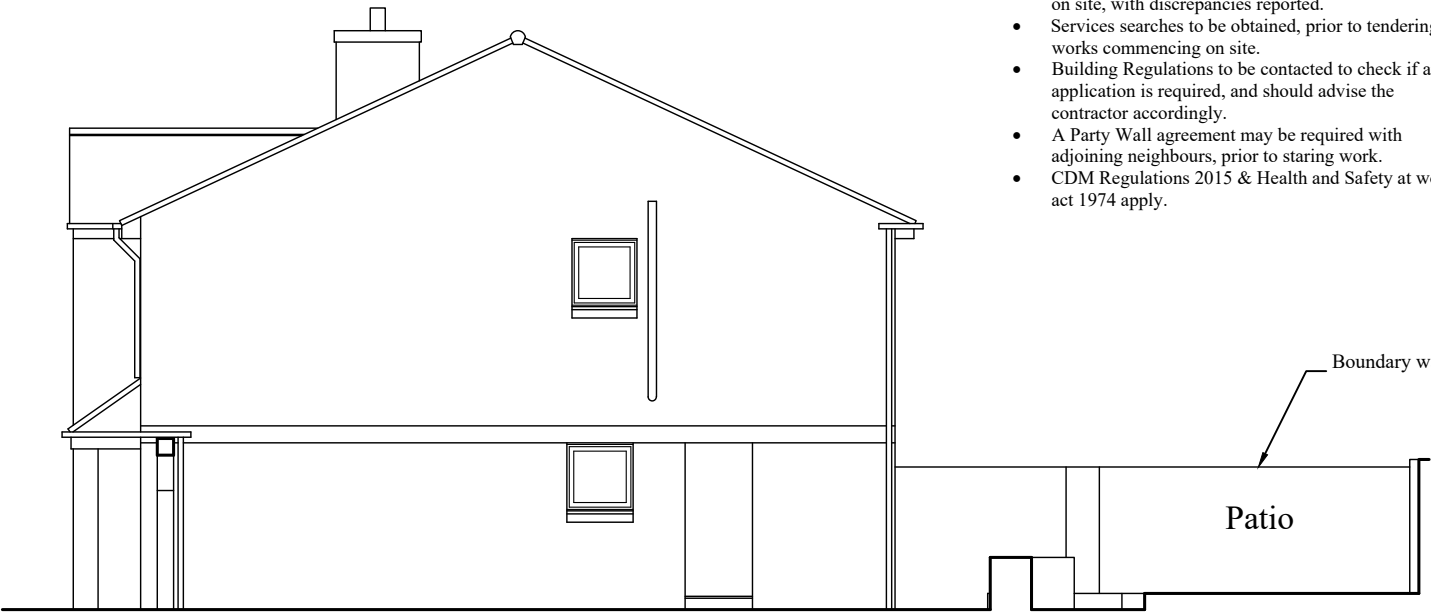

Side Elevation

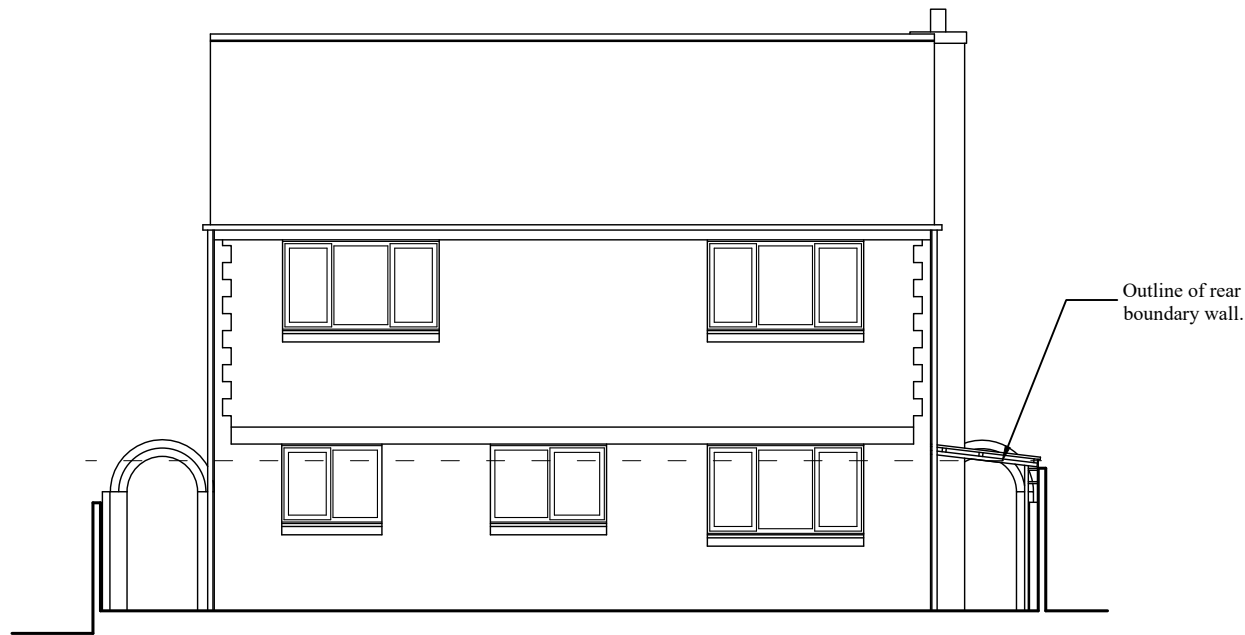

Rear Elevation

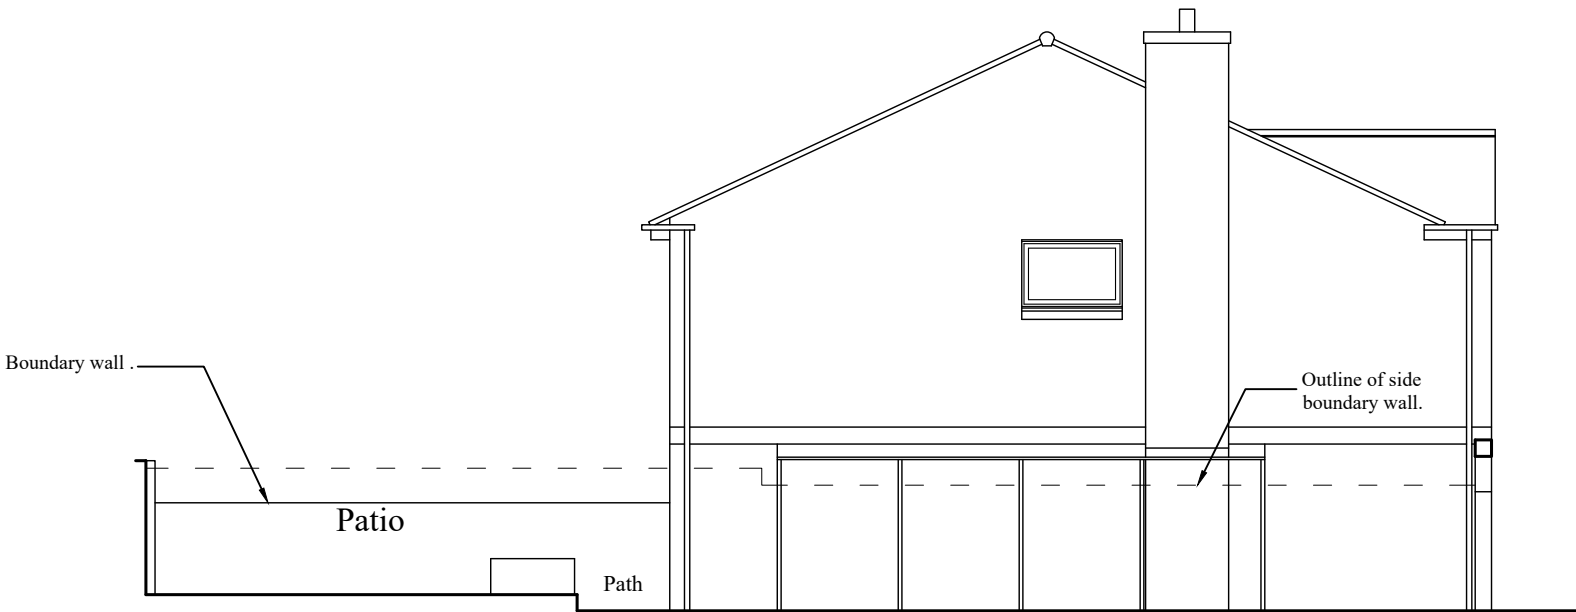

End Elevation

- Note:-**
- This drawing is intended for the purposes indicated only.
 - All dimensions are approximate and should be checked on site, with discrepancies reported.
 - Services searches to be obtained, prior to tendering or works commencing on site.
 - Building Regulations to be contacted to check if an application is required, and should advise the contractor accordingly.
 - A Party Wall agreement may be required with adjoining neighbours, prior to starting work.
 - CDM Regulations 2015 & Health and Safety at work act 1974 apply.

Gary Seymour

Drawing Services

Client:- Mr & Mrs Deryl Jones 19, All Saints Place, Cwmafan, Port Talbot. SA12 9EQ	Job Title :- Proposed rear extension to 19, All Saints Place, Cwmafan, Port Talbot. SA12 9EQ	Dwg Title:- Elevations as Existing
---	---	---------------------------------------

Scale:- 1:100	Date :- May 2020	Stage :- Planning	Dwg No.:- 1156-P04	Rev.:-	A3
---------------	------------------	-------------------	--------------------	--------	----

10, Wellfield, Melincourt, Neath. SA11 4AU. Mob.:- 07846 715003 Email.:- garyjseymour@gmail.com