














Location Plan 1:1250

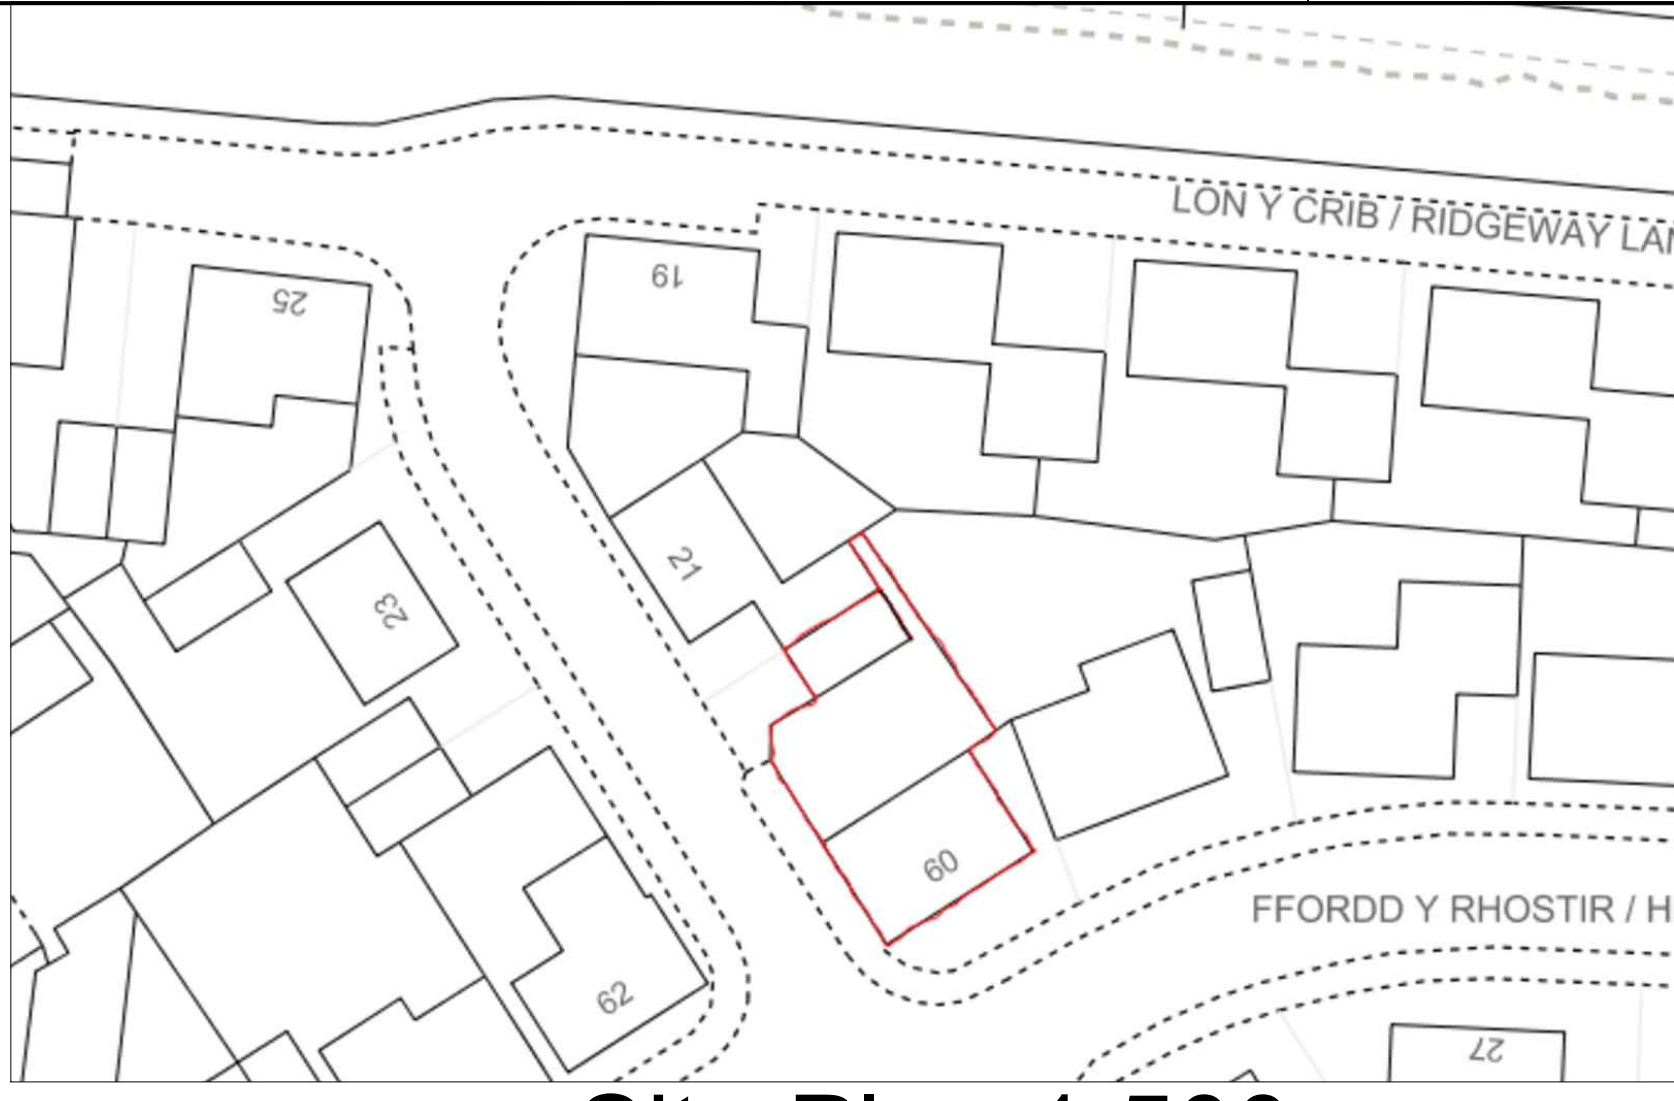

Site Plan 1:500

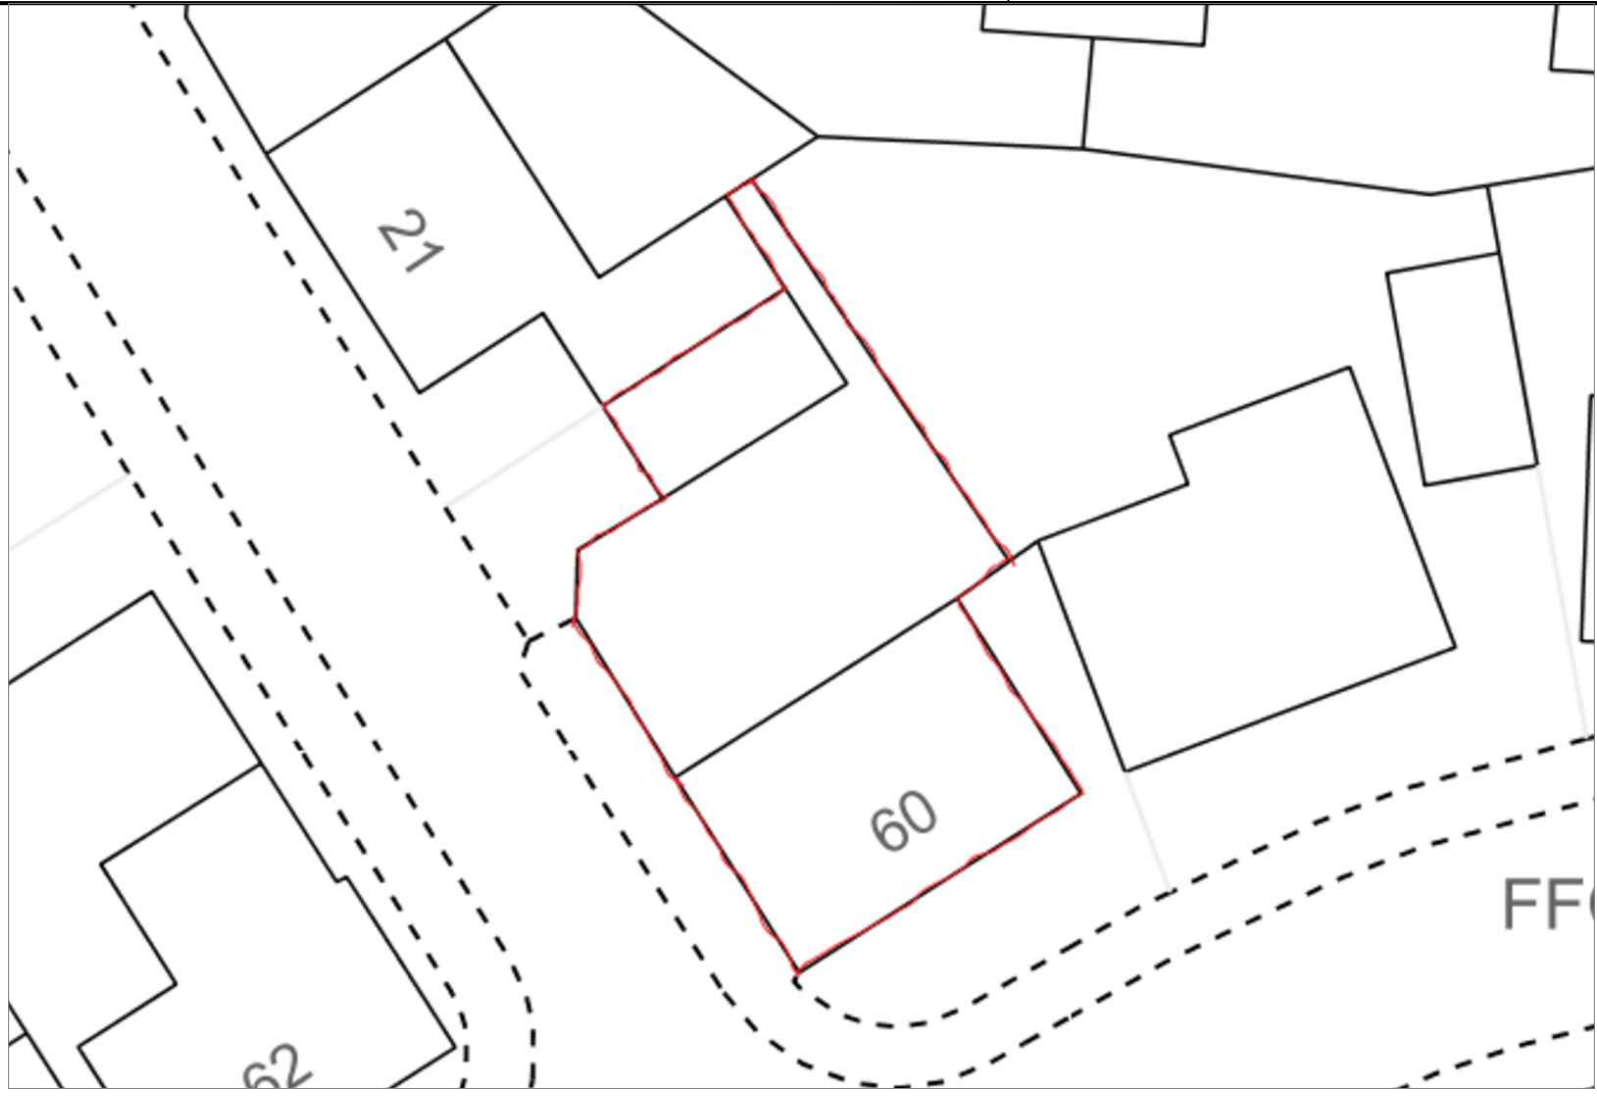

Scale 1:200

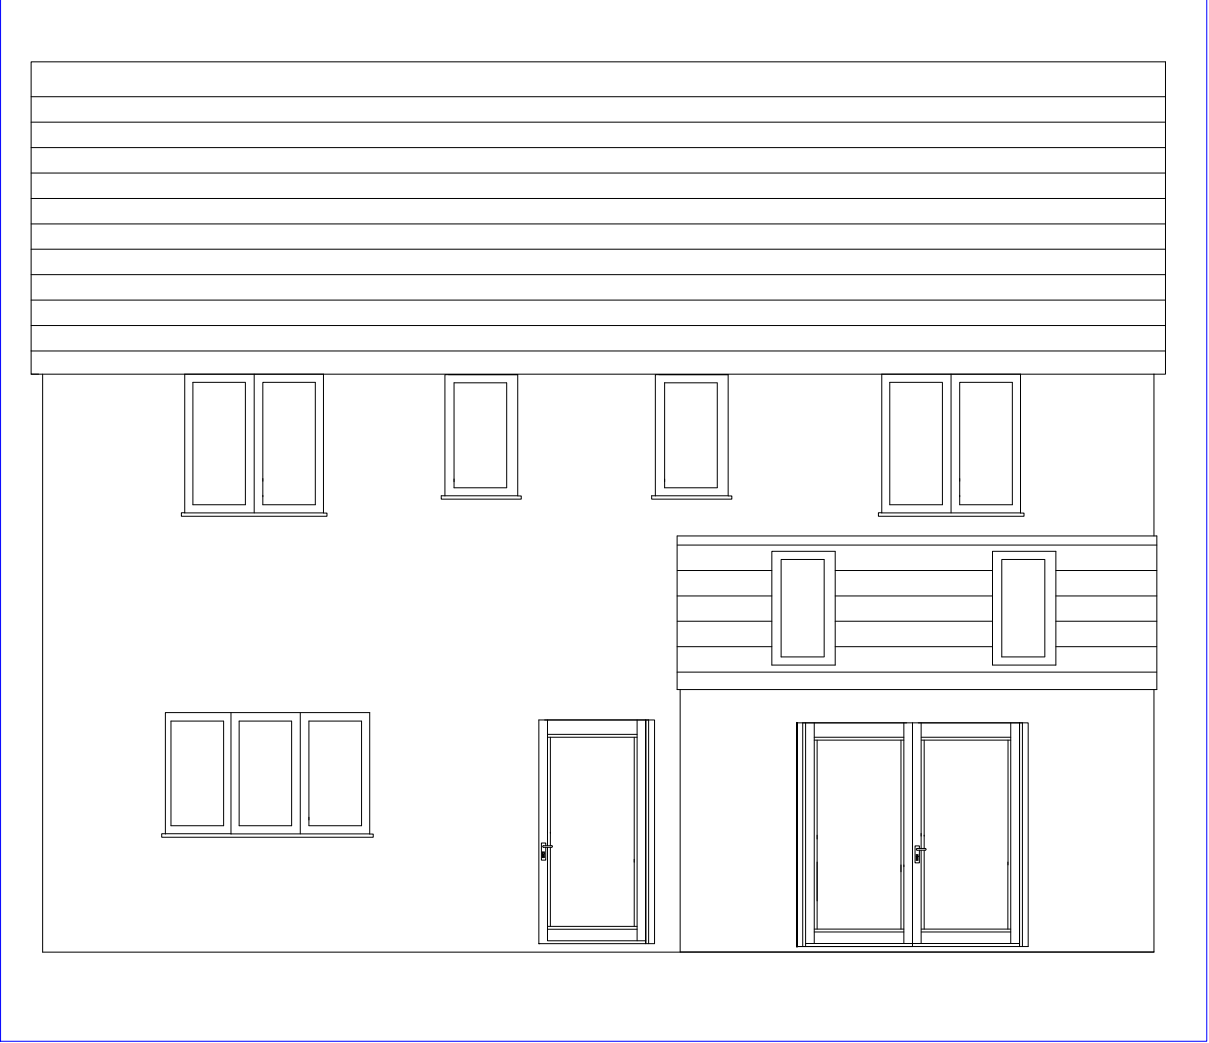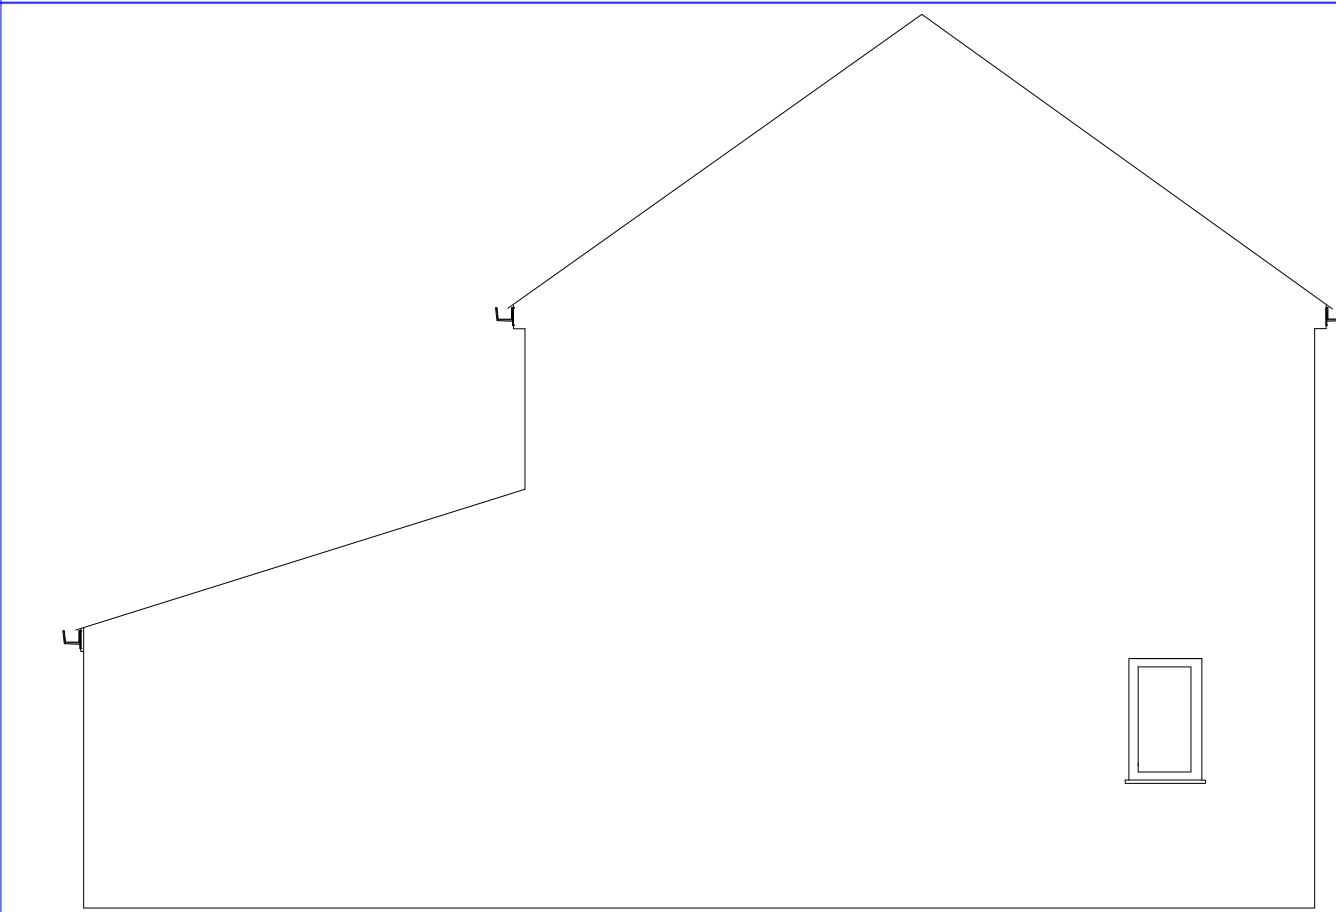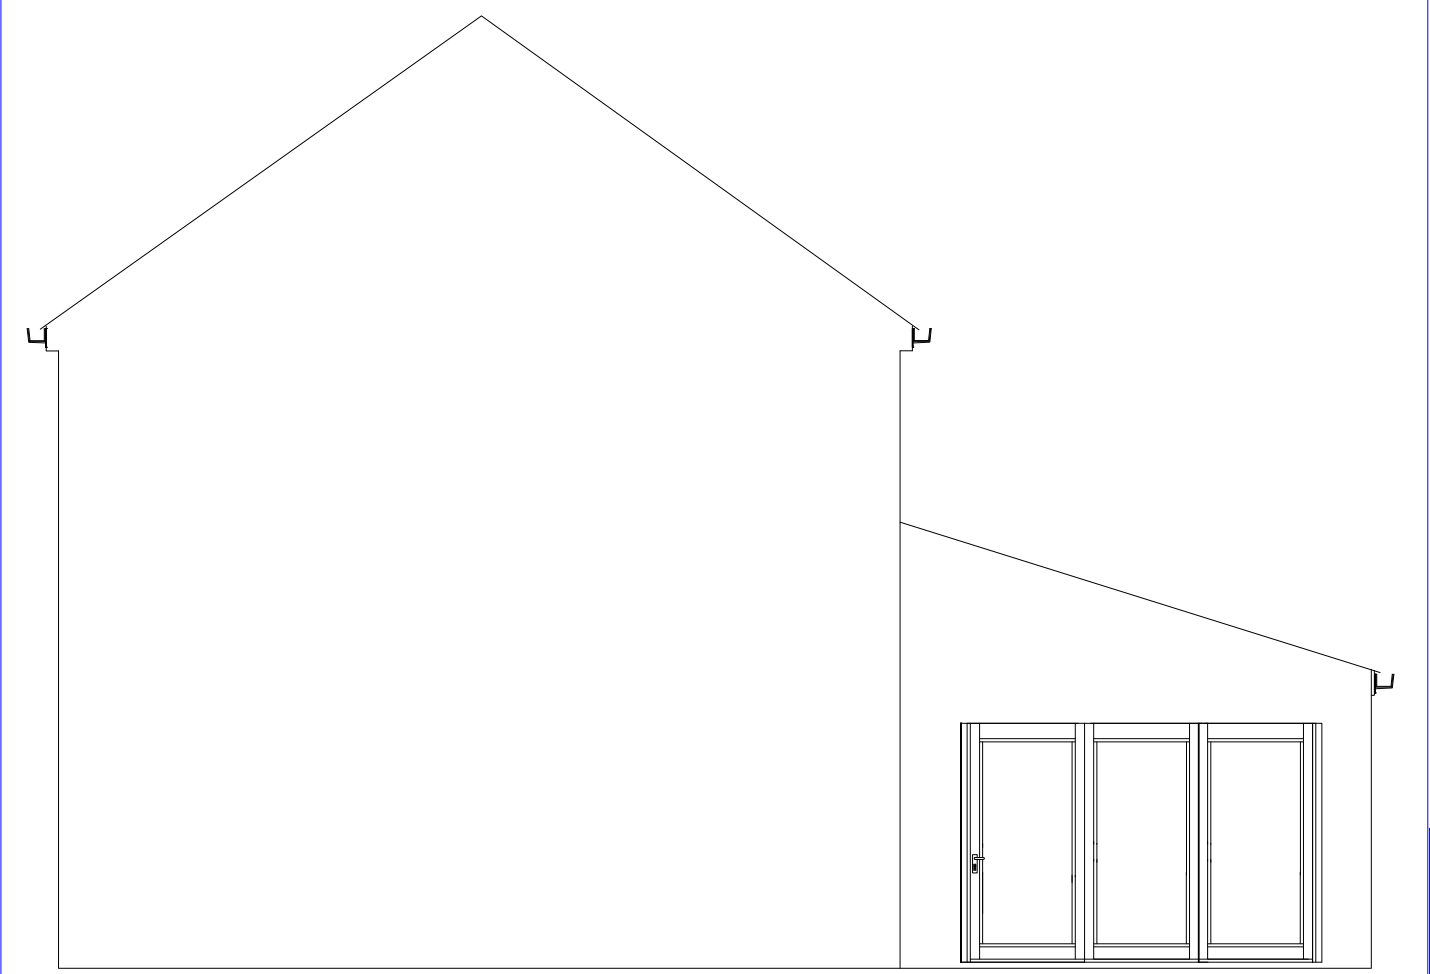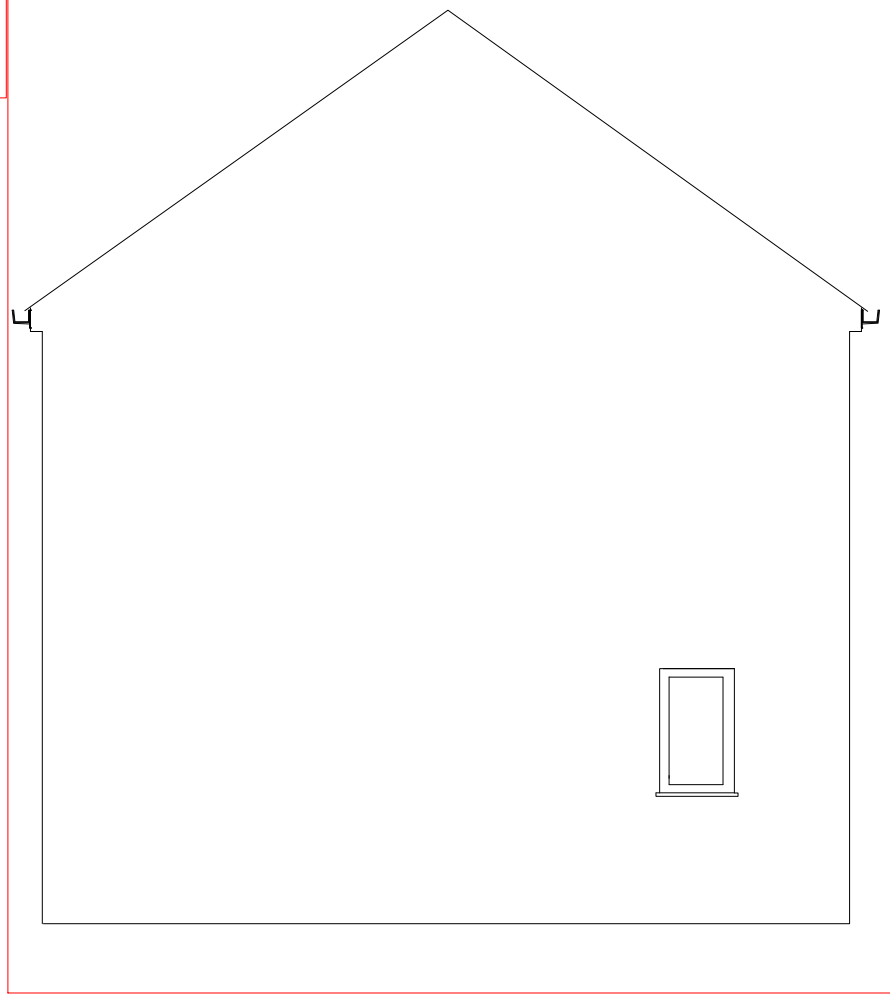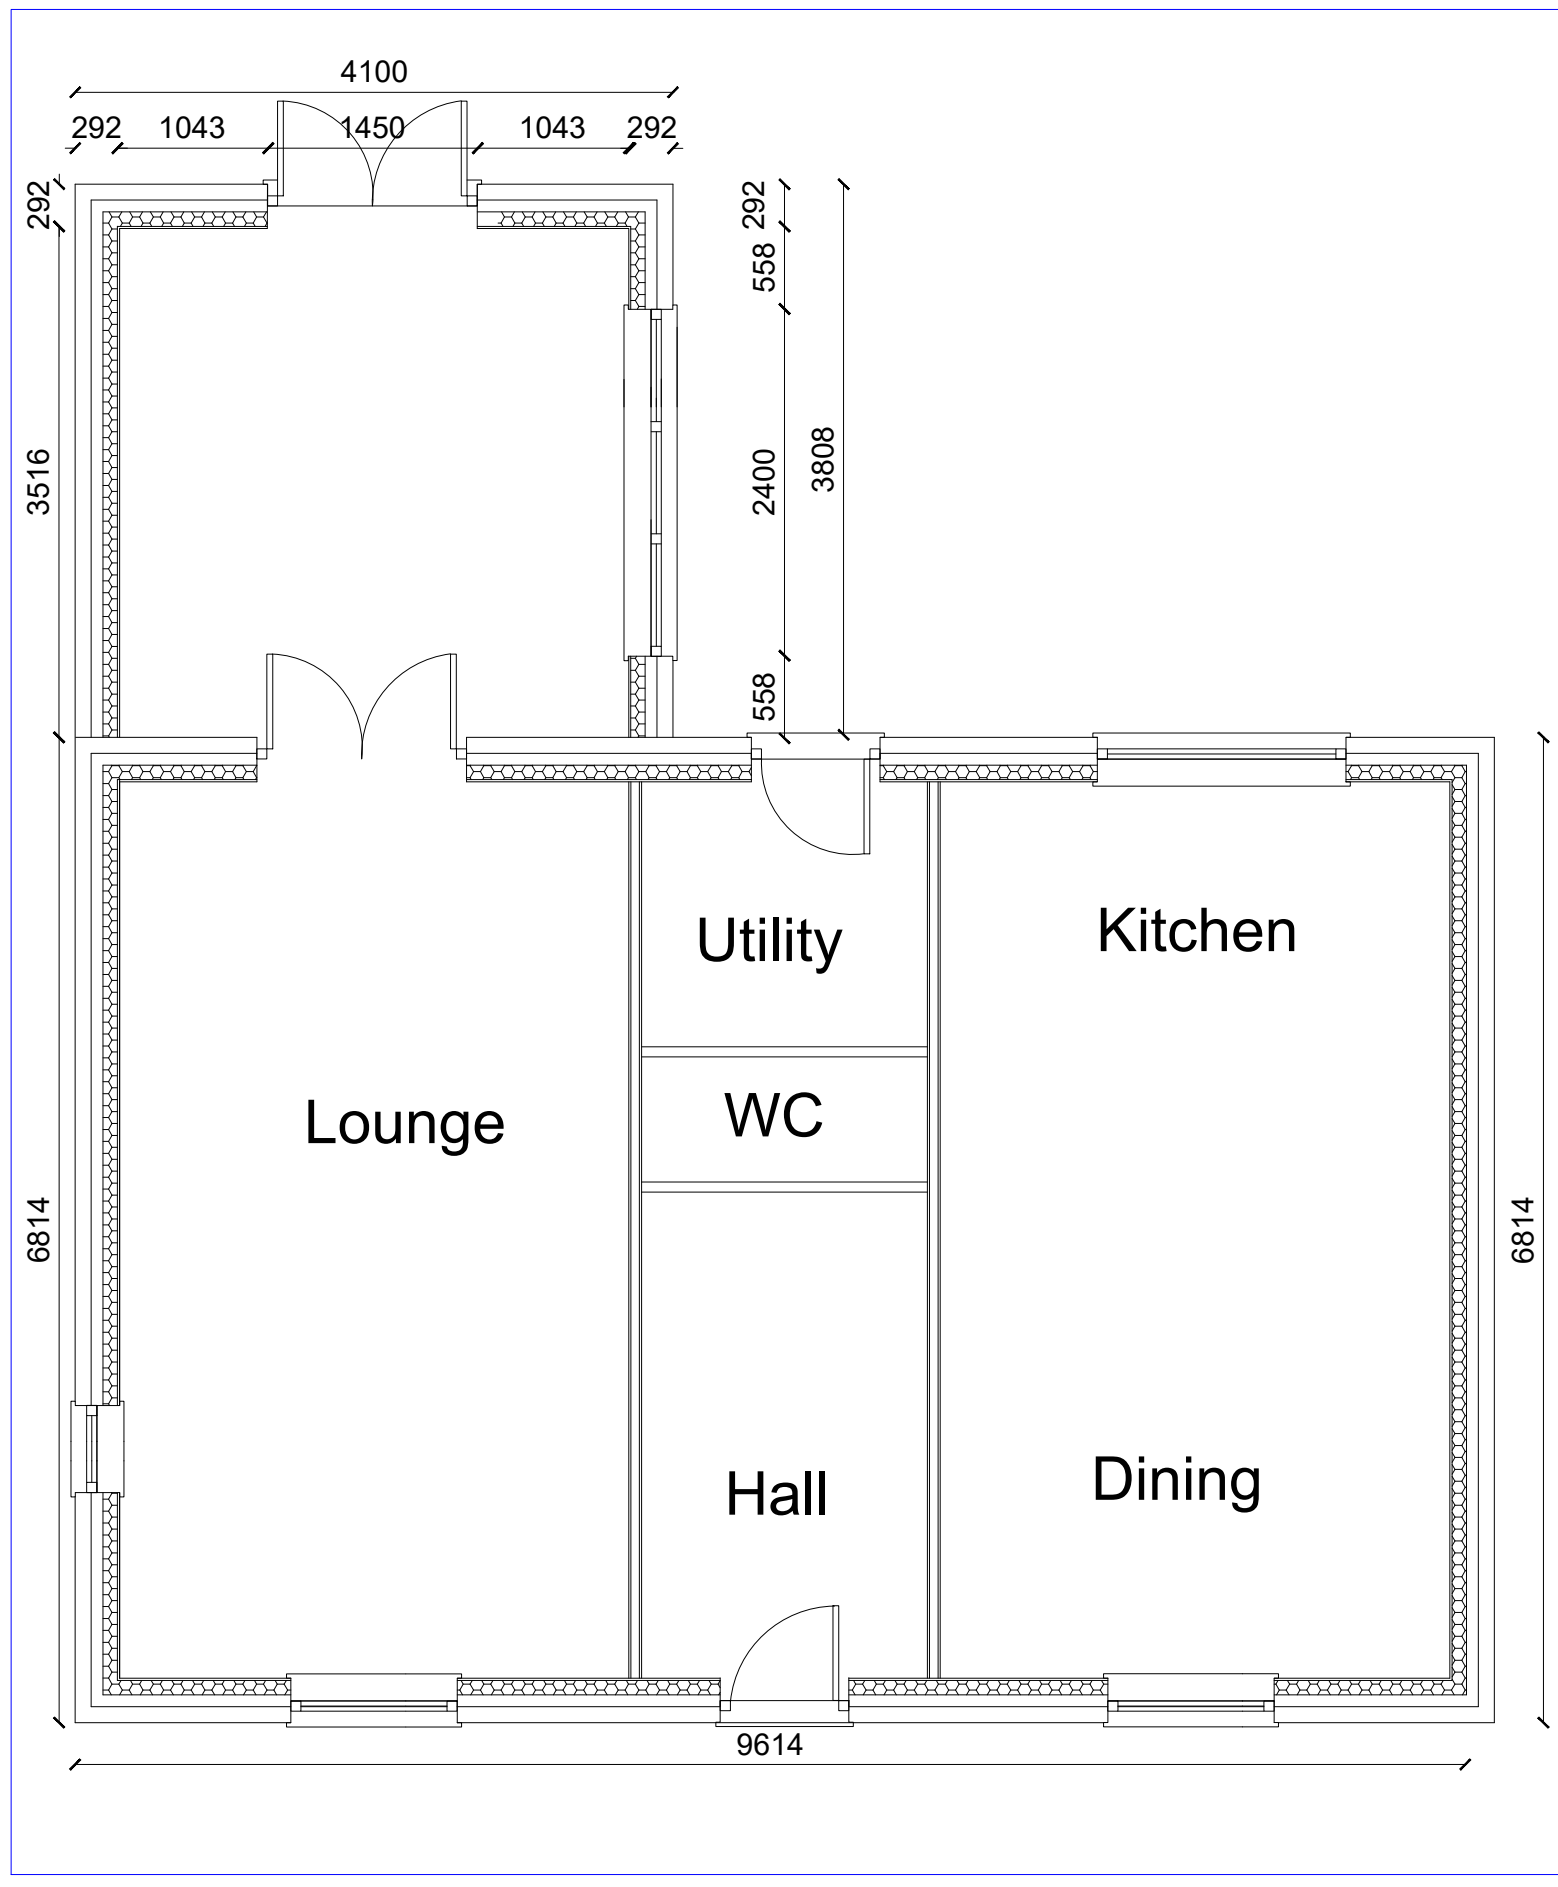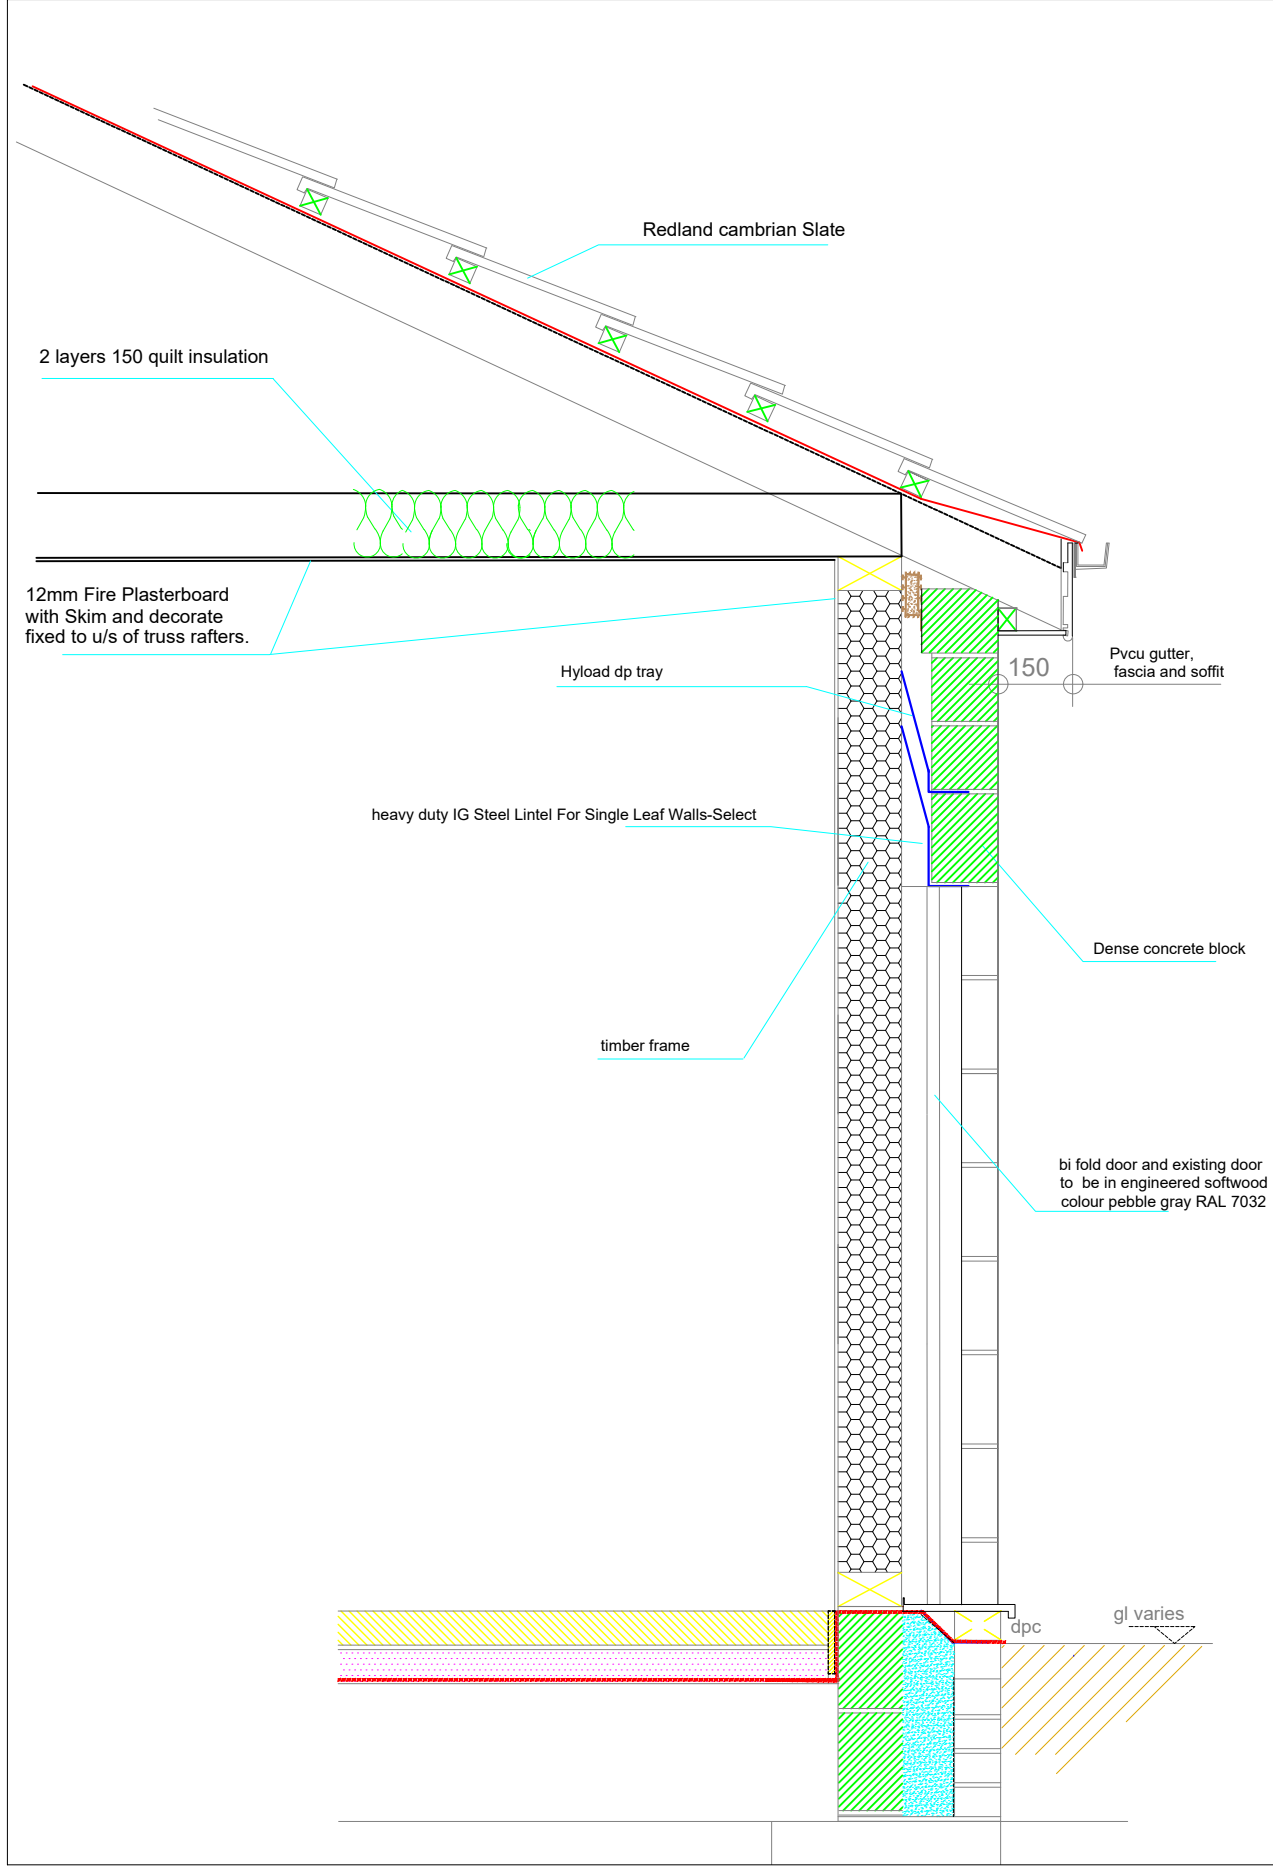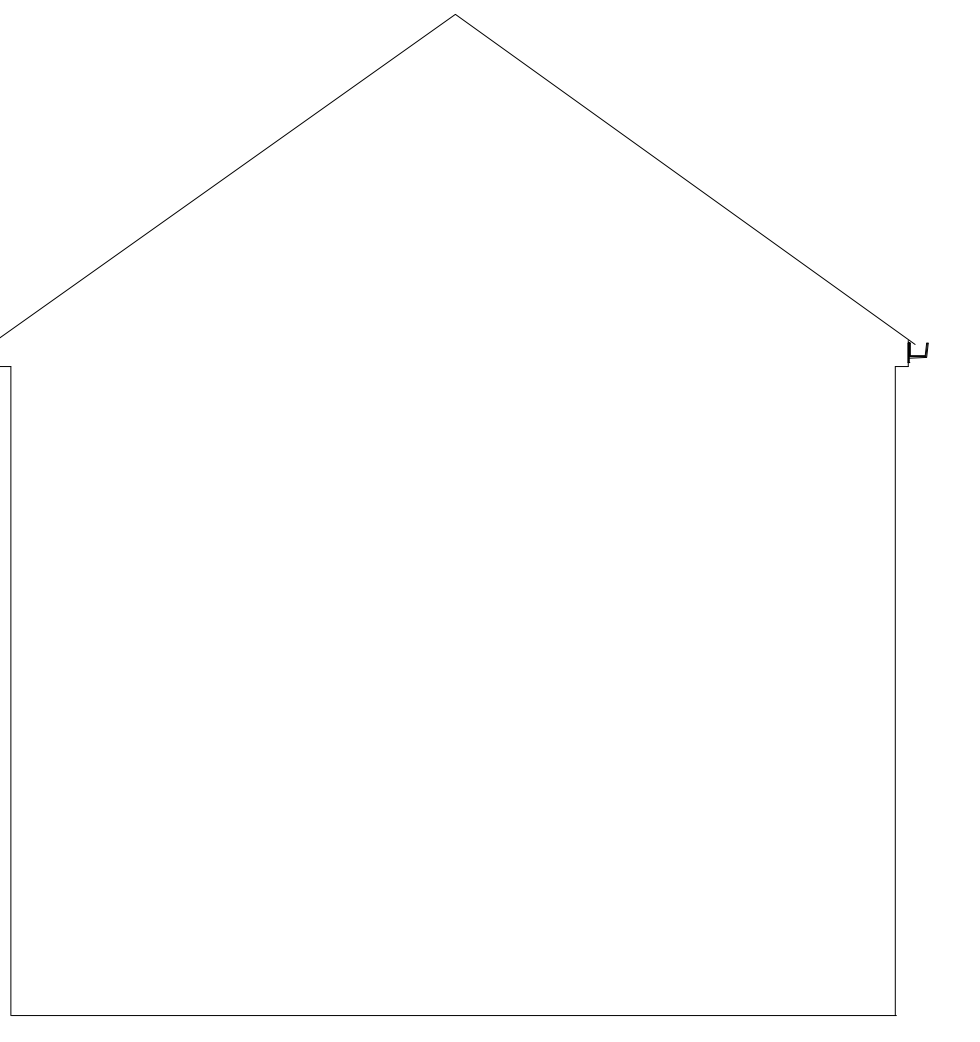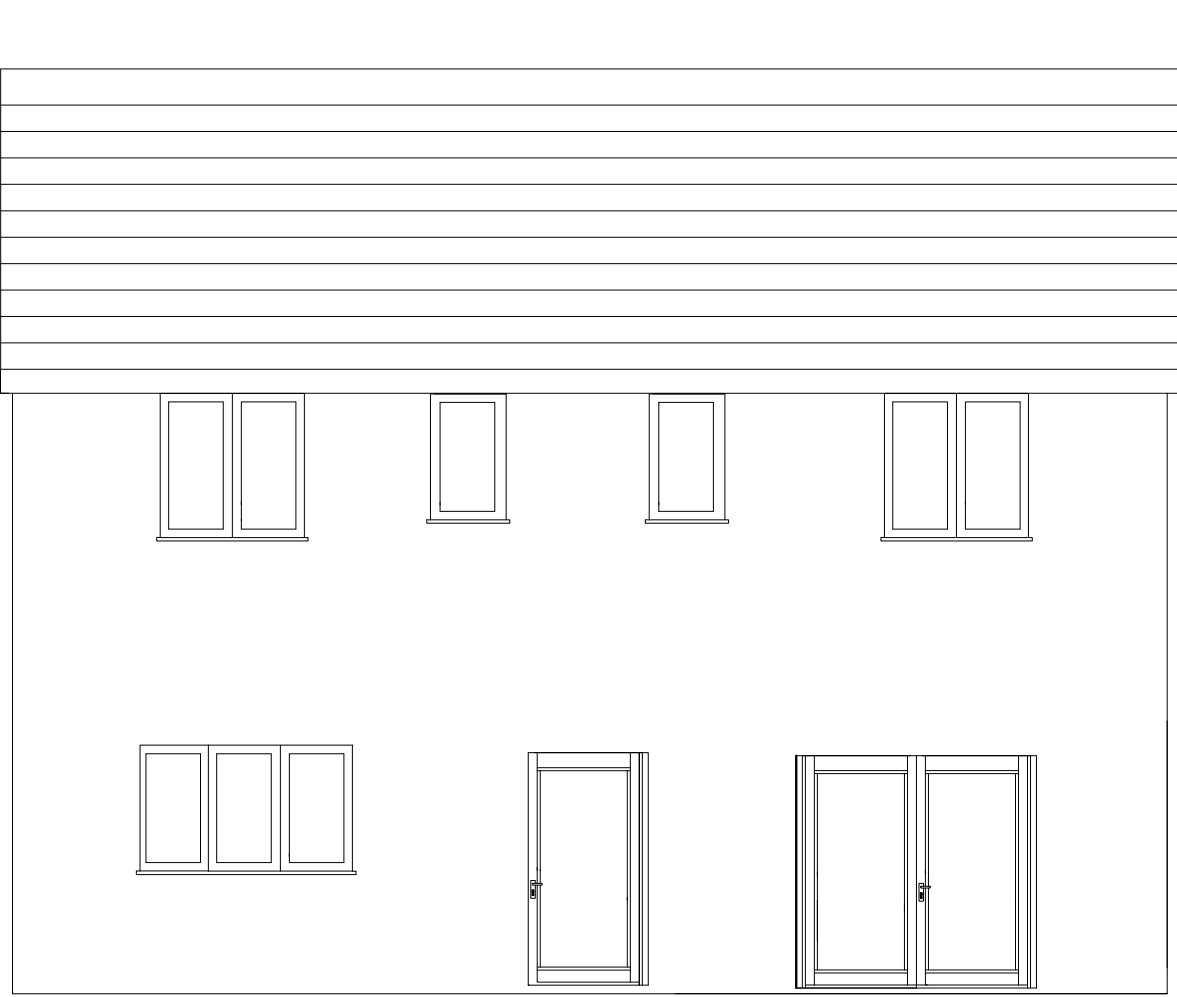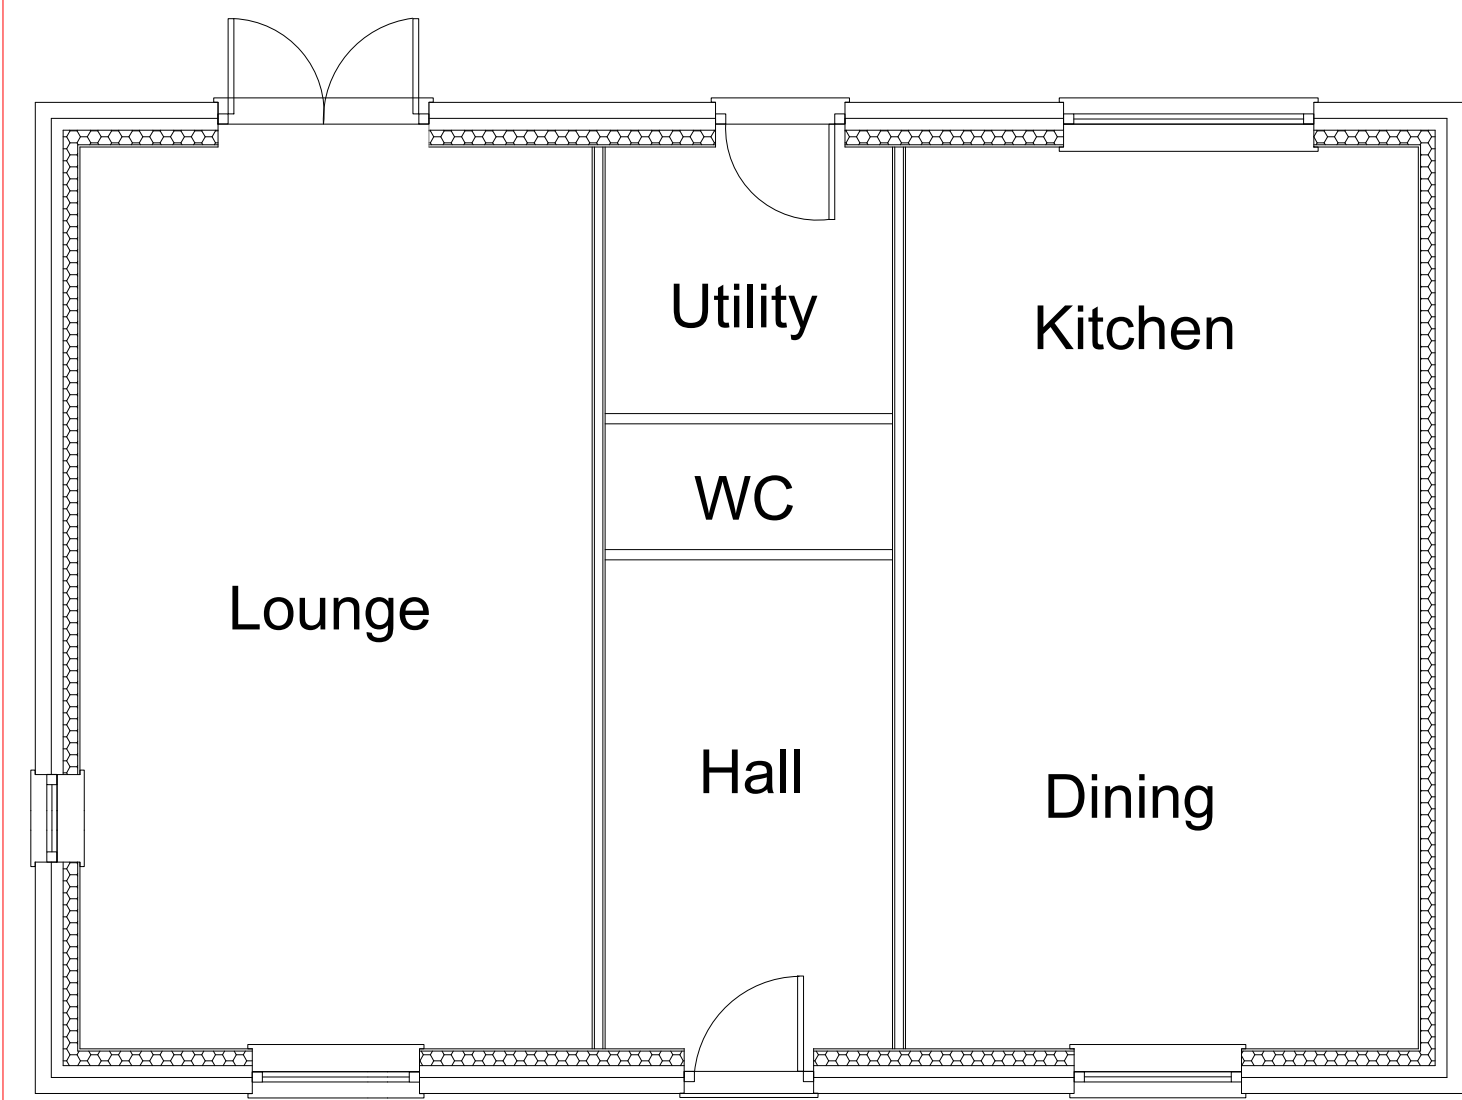

All view ports highlighted in red are existing

All view ports highlighted in blue are proposed

NOTES

1 THIS IS A C.A.D. PRODUCED DRAWING AND SHOULD NOT BE AMENDED BY HAND

2 All dimensions in millimetres unless otherwise stated

3 Reproduced from Ordnance Survey under Licence No: 100013350 Crown Copyright Reserved.

4 Any errors or omissions to be reported to the Designer

Rev	Details	Dr	Ch	Ap	Date
Client					
Consultancy					
Project					
File No. FILE-NO		General Ledger Code: GEN-LED-CODE			
Drawn	Checked	Approved			
Date 18/06/19	Date 18/06/19	Date 18/06/19	Date 18/06/19		
Scales		SCALES			
Drawing No.		M3187_001			REV