



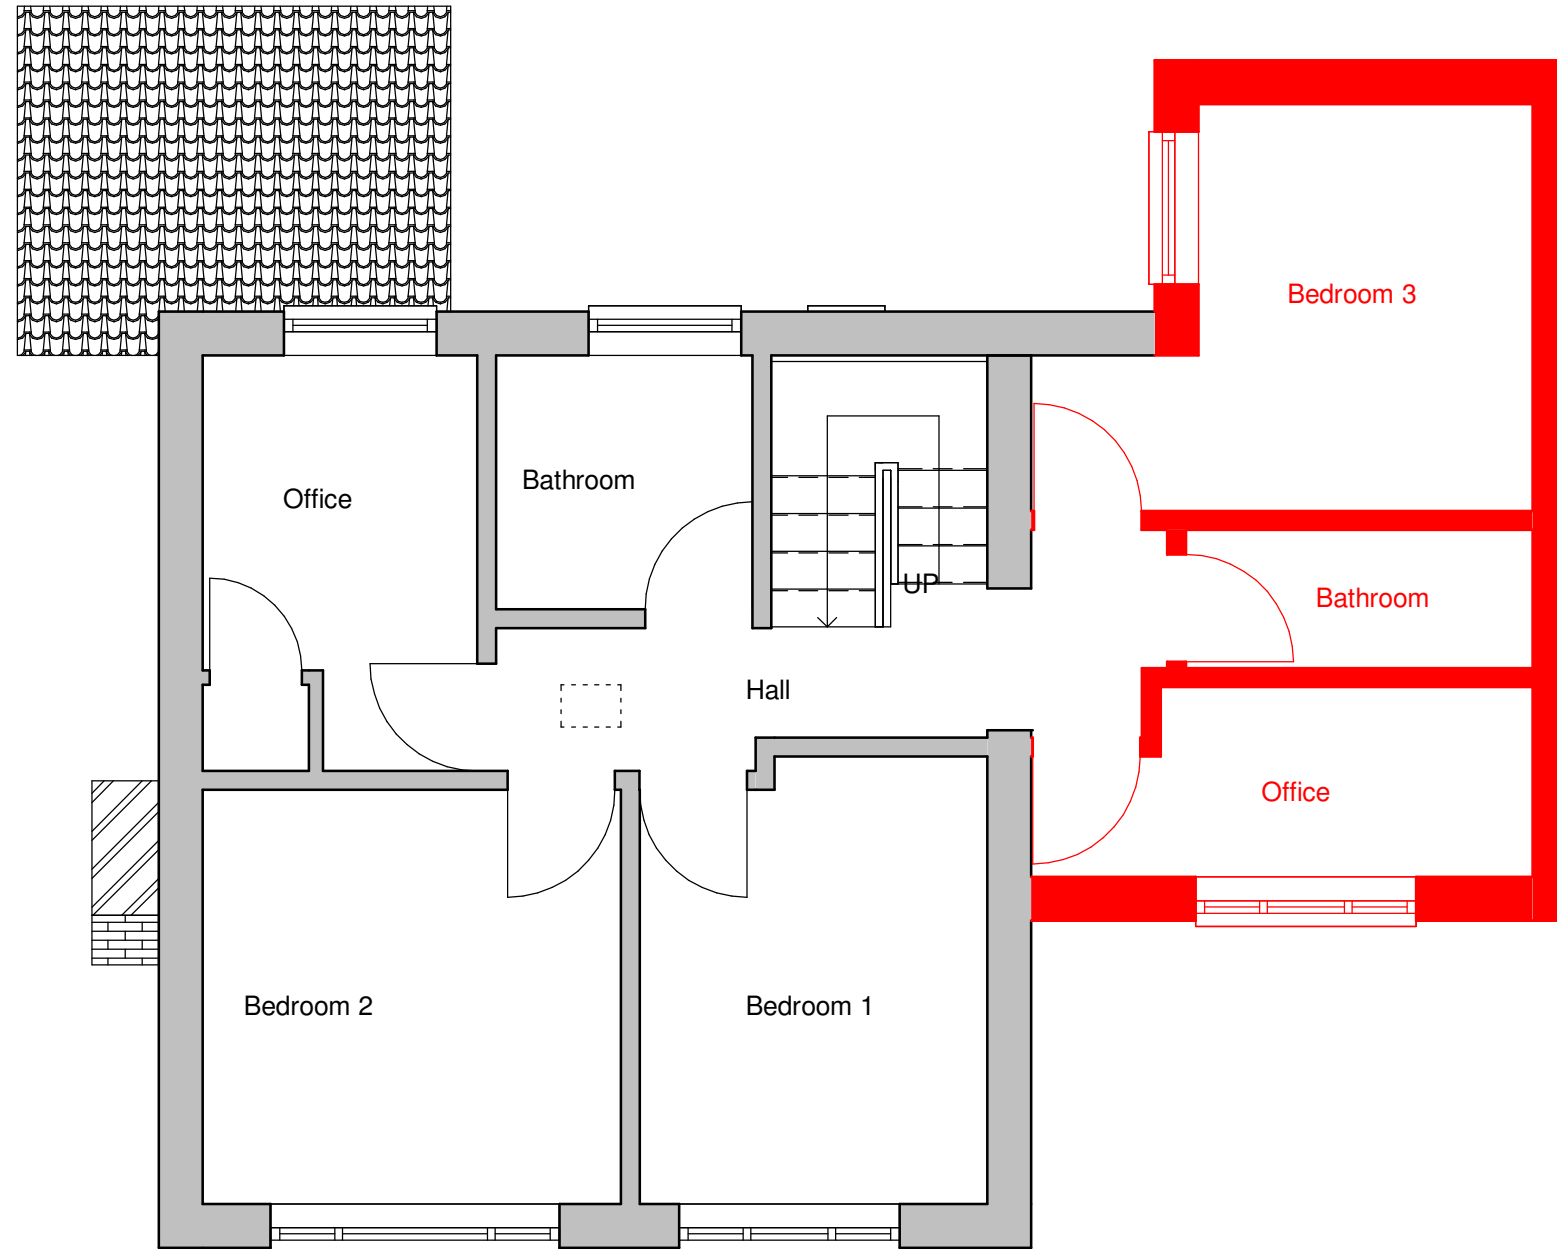

1 **Proposed First Floor**
1 : 50

 

No.	Description	Date

COMPLETE CAD & STRUCTURAL SOLUTIONS www.ccs-solutions.co.uk			
CODE	STATUS	SUITABILITY DESCRIPTION	PURPOSE OF ISSUE
			PLANNING

PROJECT
First floor side extension
SHEET
Proposed First Floor Plan

CLIENT			
Mr. Tony Evans & Mr Lewis John			
Date	Project number	Scale (@ A3)	
27/05/22020	Project Number	1 : 50	
Drawn by	DRWAING NUMBER		REV
CCS	A304		C
Checked by			
CCS			