


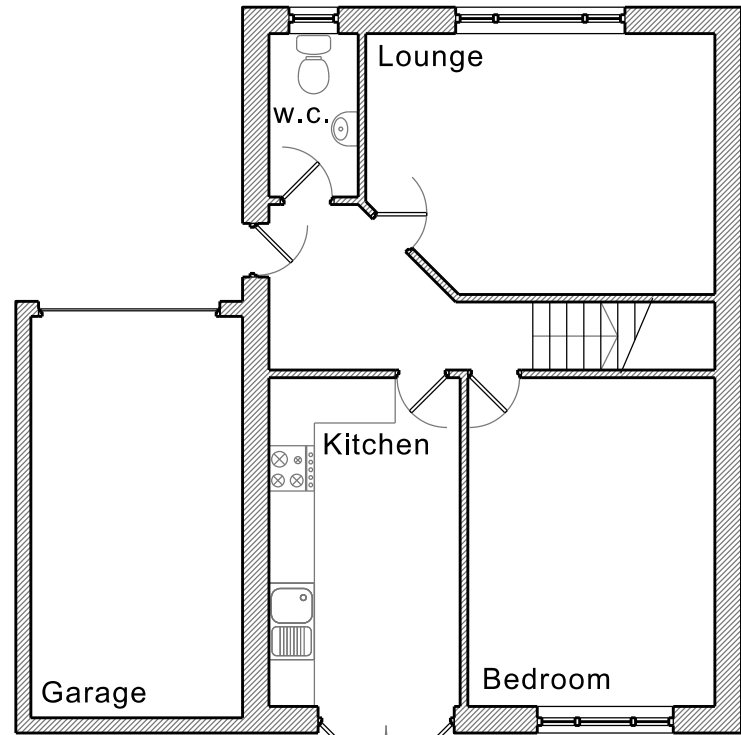


Existing Ground Floor Plan




Existing Rear Elevation



Existing Front Elevation

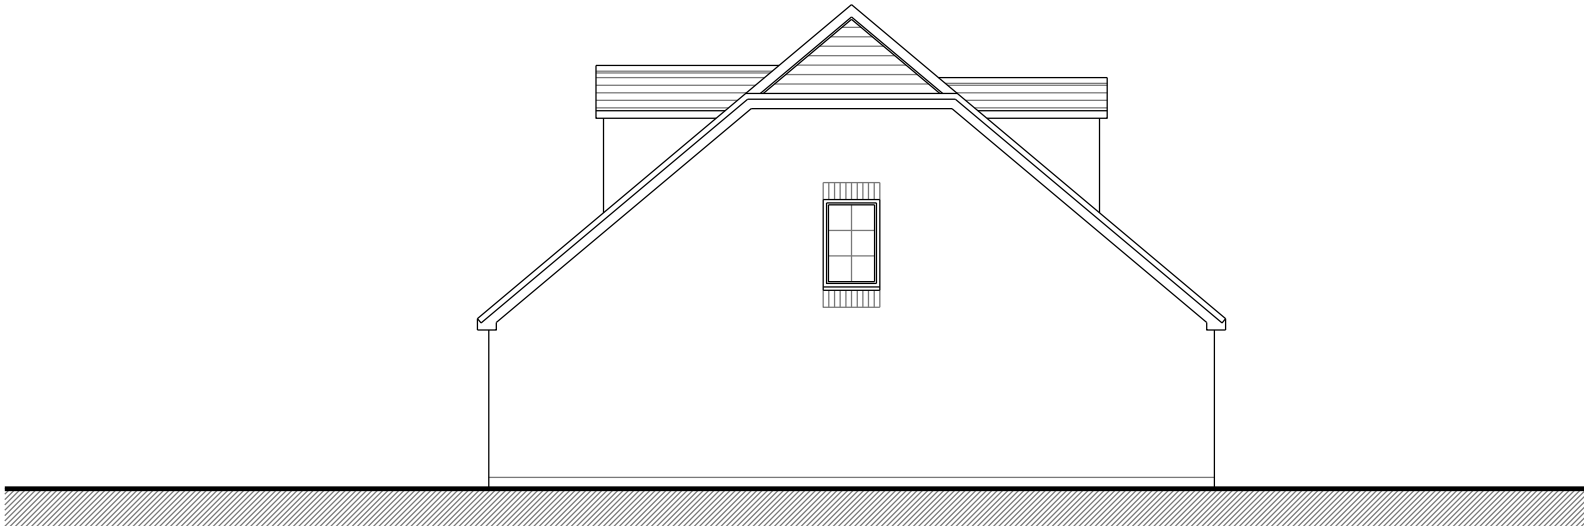

Existing Side Elevation

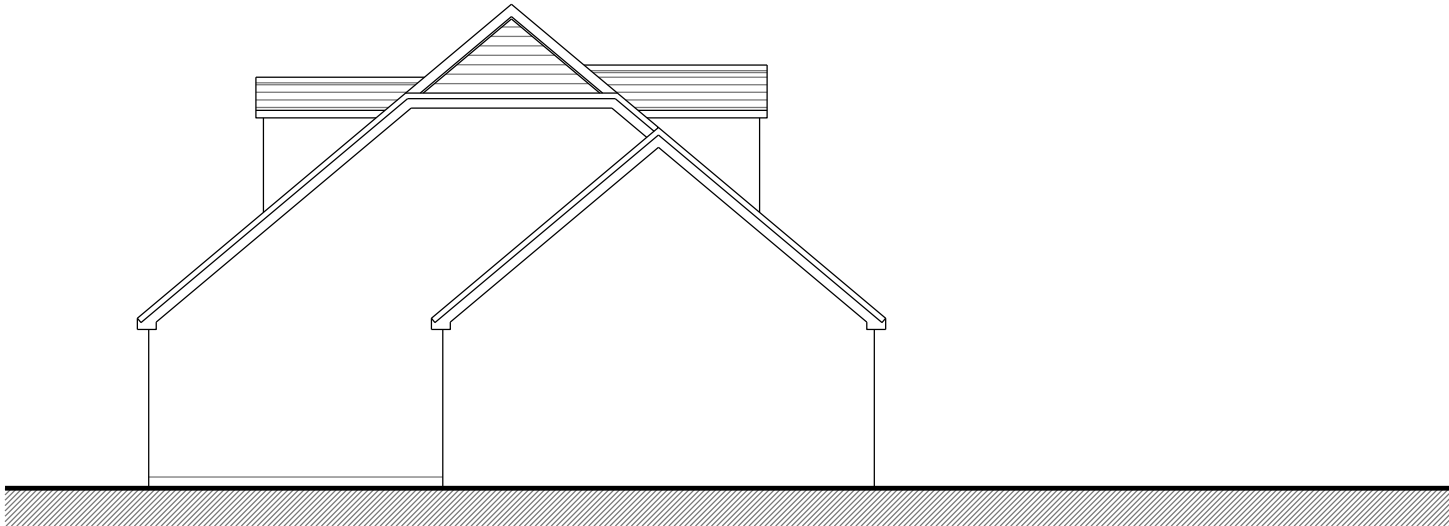

Existing Side Elevation

revisions		title	
		EXISTING PLANS	
date	scale	drawn by	
MAY 20	1/100 on A3	CG	
project		drawing number	
PROPOSED EXTENSION TO		DWG PL 002	
2 MAES Y CEFFYL		client.	
CWMGRACH			