



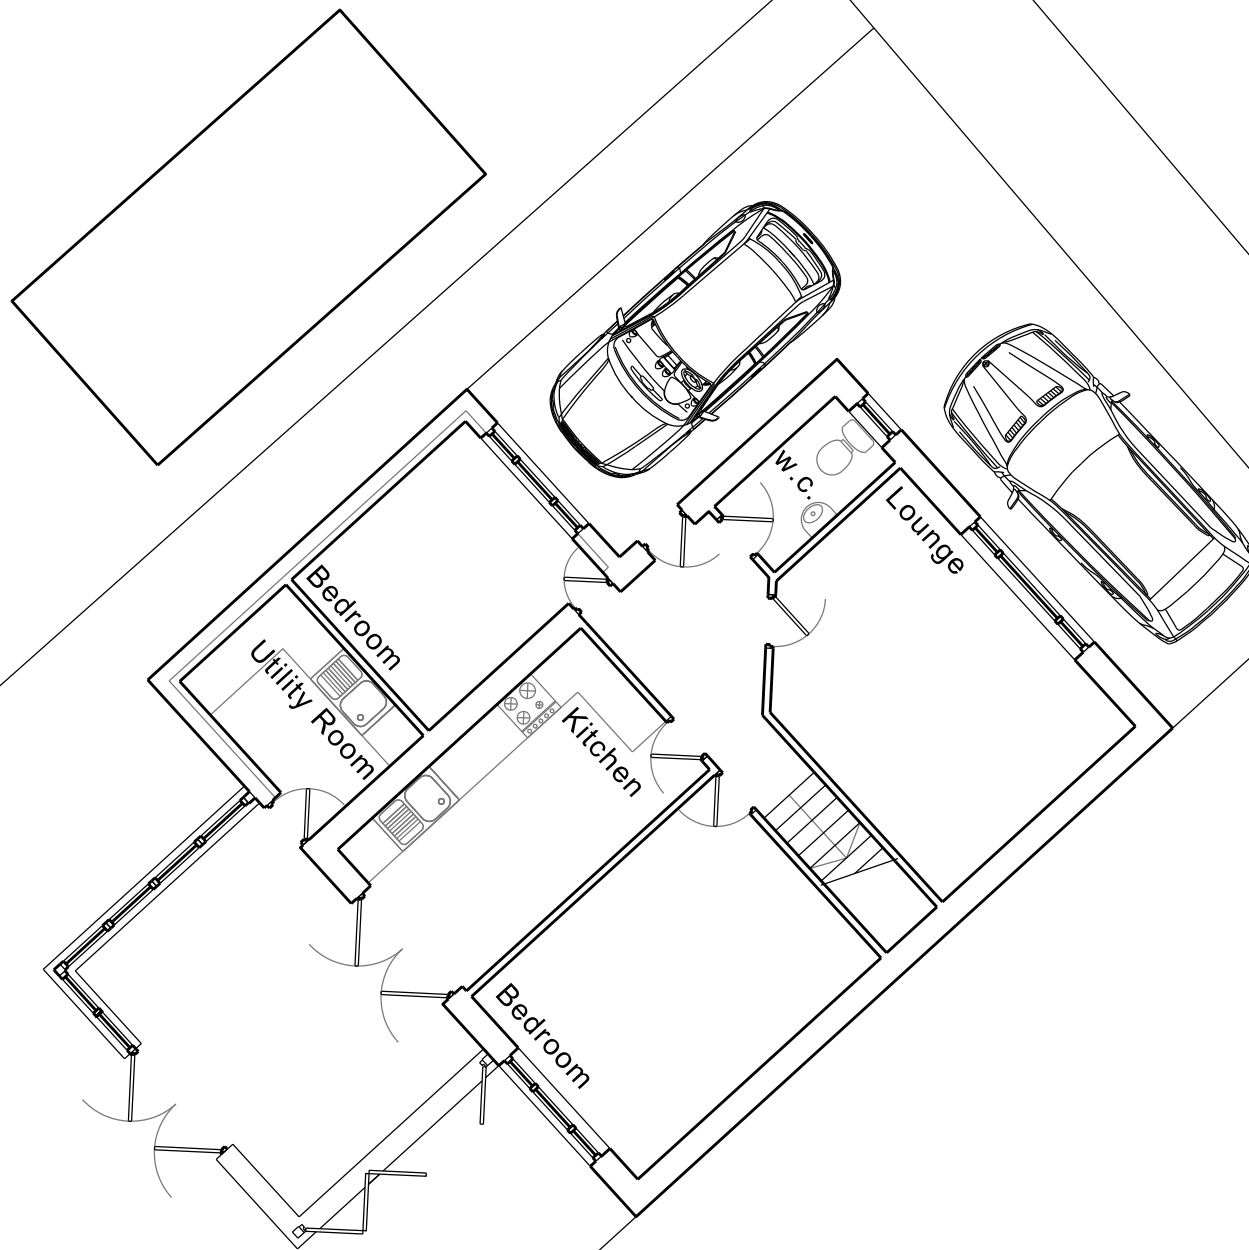

Proposed Front Elevation

Proposed Site plan. Scale 1:100

 

revisions

title

PROPOSED PLANS

date
MAY 20

scale
1/100 on A3

drawn by
CG

project
PROPOSED EXTENSION TO
2 MAES Y CEFFYL
CWMGRACH

drawing number
DWG PL 003

client.