




1 Planning Elevation North-West
1 : 200

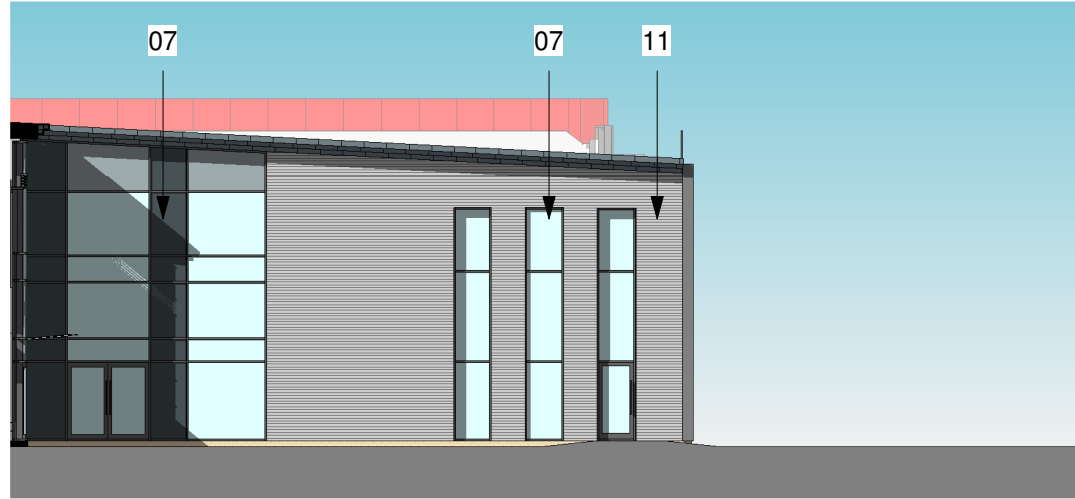

2 Planning Part North Elevation
1 : 200

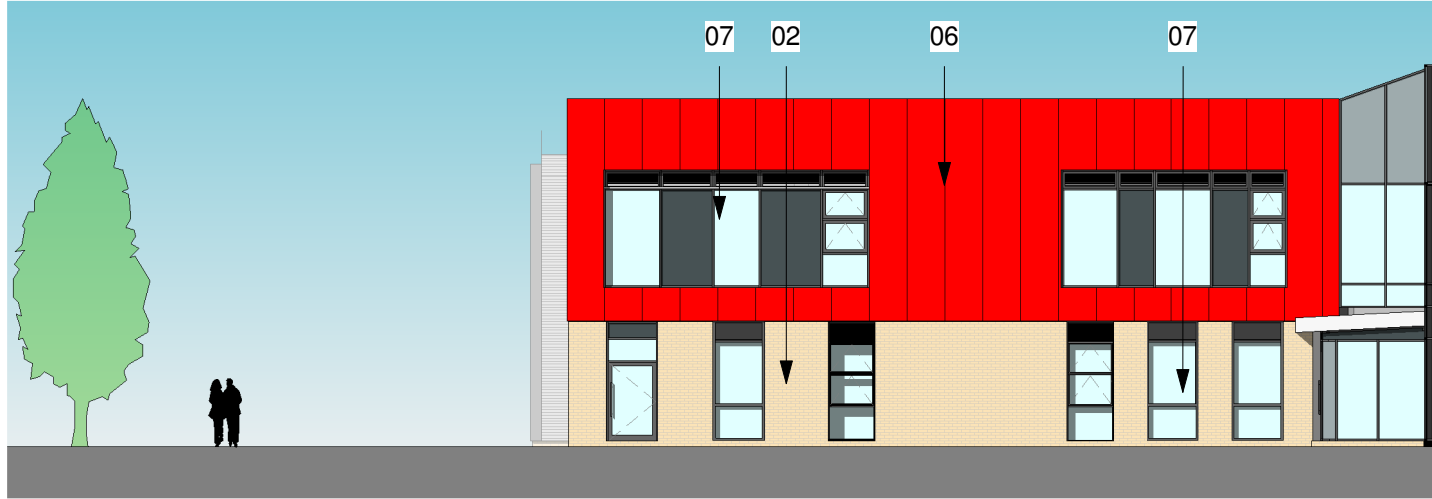

3 Planning Part South Elevation
1 : 200

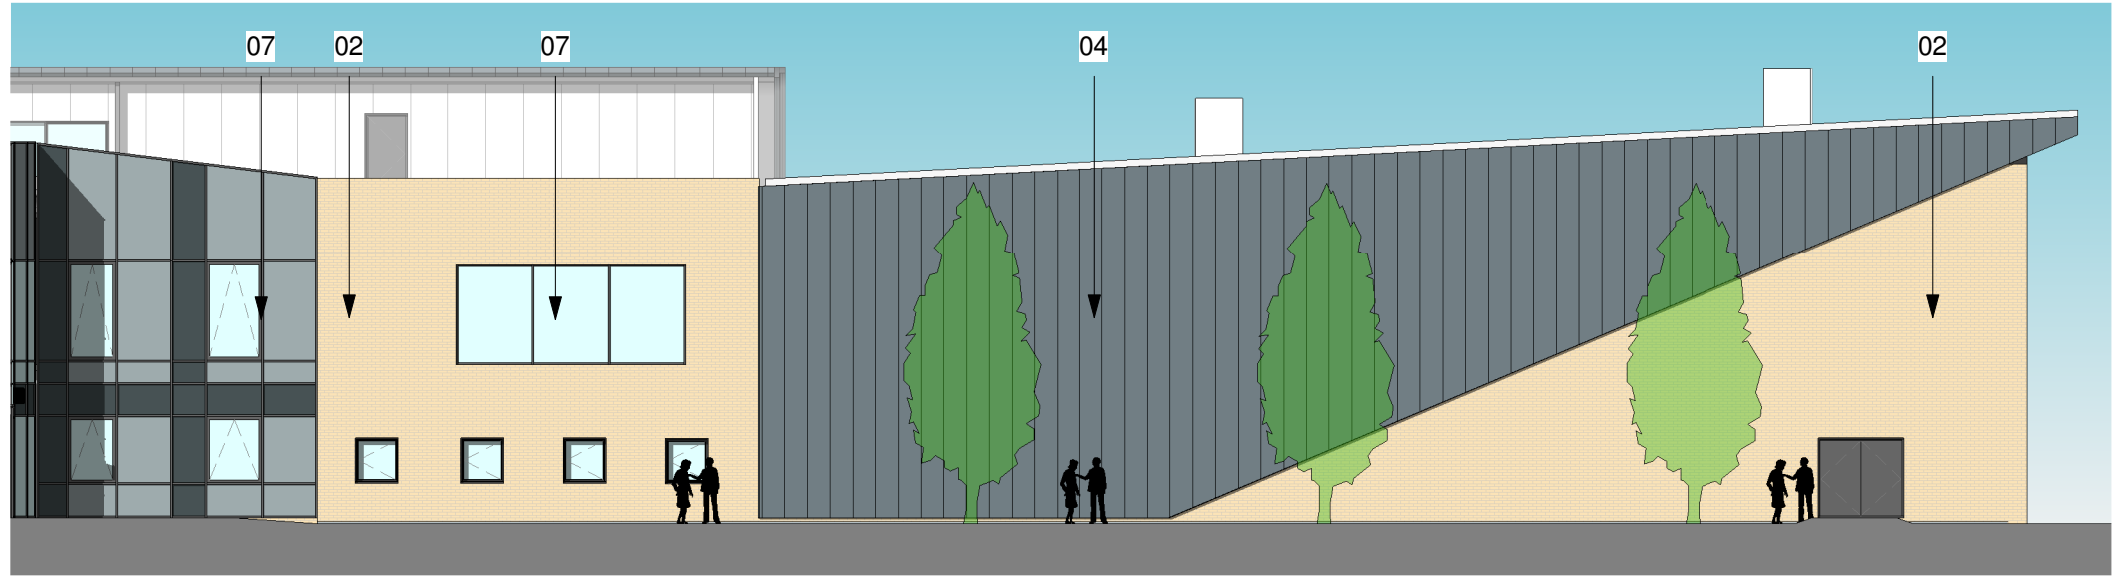


4 Planning North Elevation
1 : 200



5 Planning Part East Elevation 01
1 : 200




6 Planning Part East Elevation 02
1 : 200

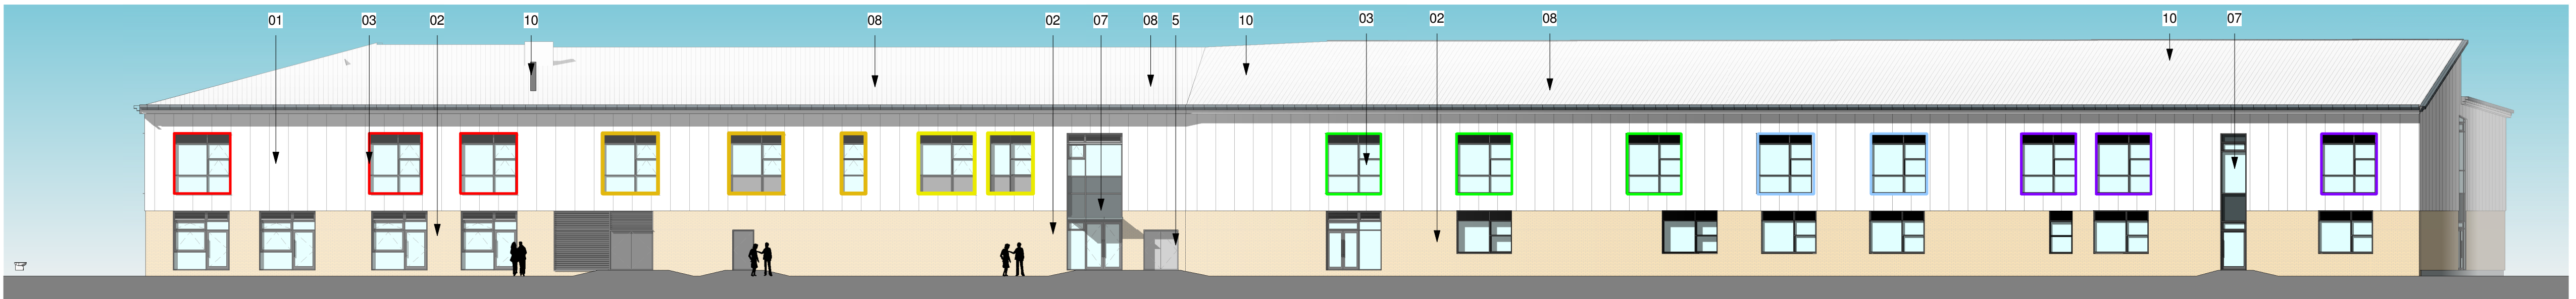


8 Planning Extended East Elevation
1 : 200

KEY

- 01 KS1000 silver panels
- 02 Facing Brickwork - Buff
- 03 PPC Aluminium Windows with coloured reveals and fins at First Floor
- 04 VIEO Zinc standing seam panels
- 05 PPC metal doors
- 06 KS1000 red panels
- 07 PPC Aluminium Curtain Wall
- 08 Euroclad Euroseam roof
- 09 PPC Aluminium clerestory windows
- 10 Flue / Vent pipe
- 11 Facing Brickwork - Grey

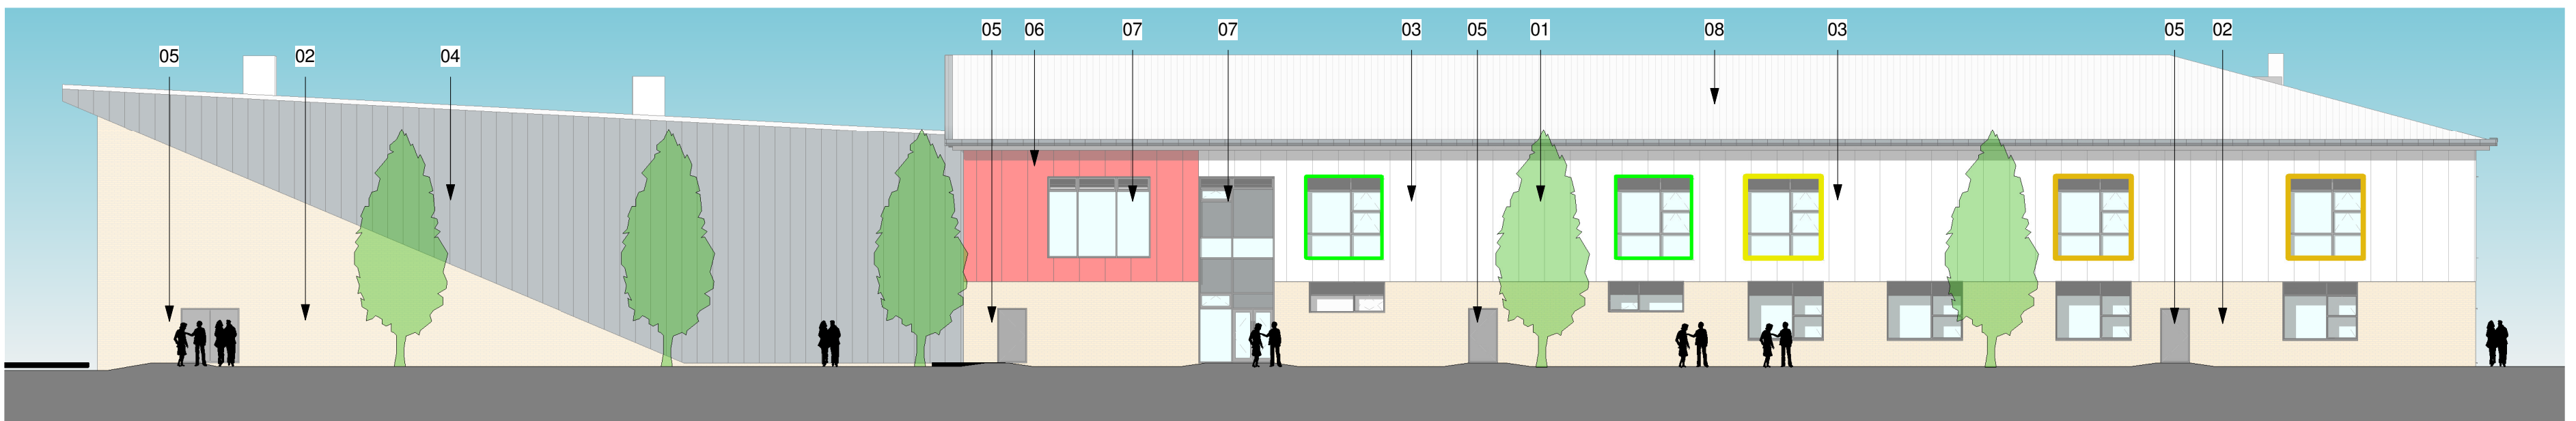

7 Planning South Elevation
1 : 200

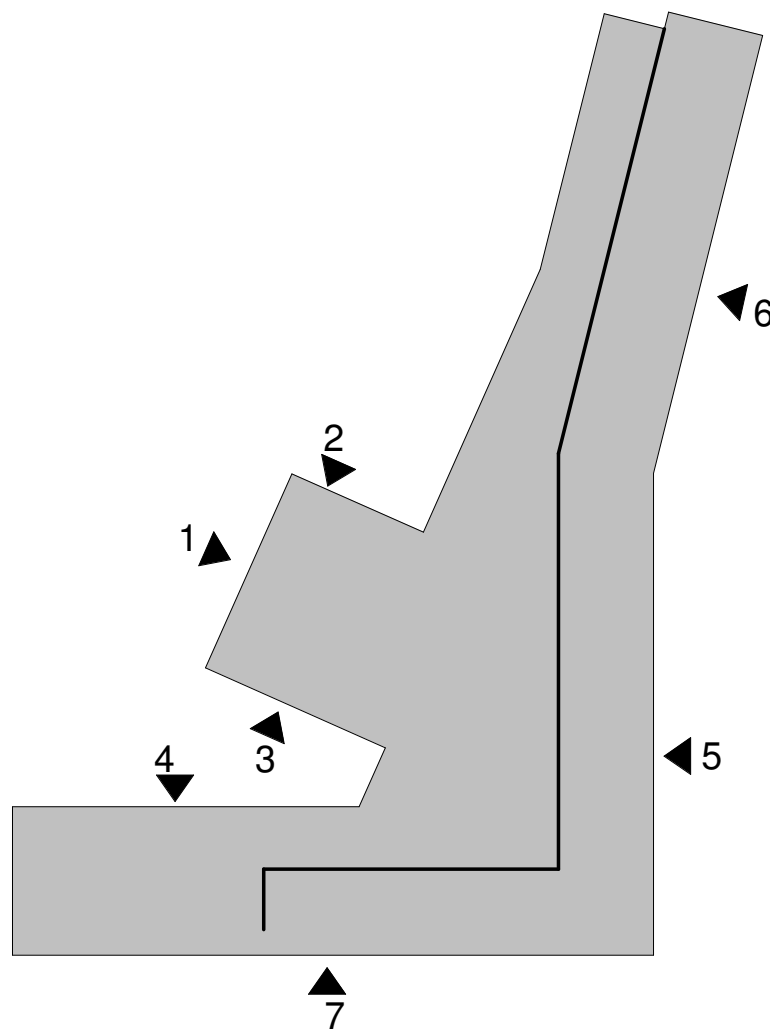

This drawing must not be scaled.
Figured dimensions and levels to be used.
Any inaccuracies must be notified to the architect.
Detail drawings and large scale drawings take precedence over smaller drawings.

A1

Rev:
P01 Planning Submission.
P02 Stage 4 Information Issue
P03 Extended Eastern Elevation Added.
C01 Entrance CW Amended

13/05/19
16/06/19
05/07/19
28/05/20

Chk'd:

THIS DRAWINGS IS COPYRIGHT ©

Registered Office: Powell Dobson, Suite 117, Building One, Eastern Business Park, Wren Park Lane, Old St. Melons, Cardiff CF10 5EA. Powell Dobson is a trading name of Powell Dobson Ltd a company registered in England and Wales No 3073902.

STATUS
S2 - Issued for Information

powelldobson
ARCHITECTS

Cardiff, Swansea - London t +44 (0)33 33 201 001 www.powelldobson.com @PDArchitects

Contract: Neath Port Talbot County Borough Council
Cefn Saeson School
Title: Planning Elevations

PDA Job No: 18080	REV C01
26W007- PDA - 00 - XX- DR - A - 05 - 0008	
UPRN ORIGINATOR VOLUME LEVEL TYPE ROLE CLASS NUMBER	

Scale: As indicated
Date: 03/14/19
Drawn: SK
Checked: ARB

C:\Users\Sandra.Kinduryte.GLOBAL\Documents\2600W-PDA-00-XX-M3-A-XX-9800_sandra.kinduryte.rvt