


Existing dormers finished as main dwelling roofs in blue grey plain interlocking concrete roof tiles with terracotta vee shaped ridge tiles. Valleys and abutments finished in dressed leadwork. Fascias, verge boards and soffits white UPVC sections. Rainwater goods black UPVC half round sections.



Existing side and rear elevation walls finished in buff, grey facing brickwork with red facing brick heads to window and door openings.

Prop. Side Elev. 2

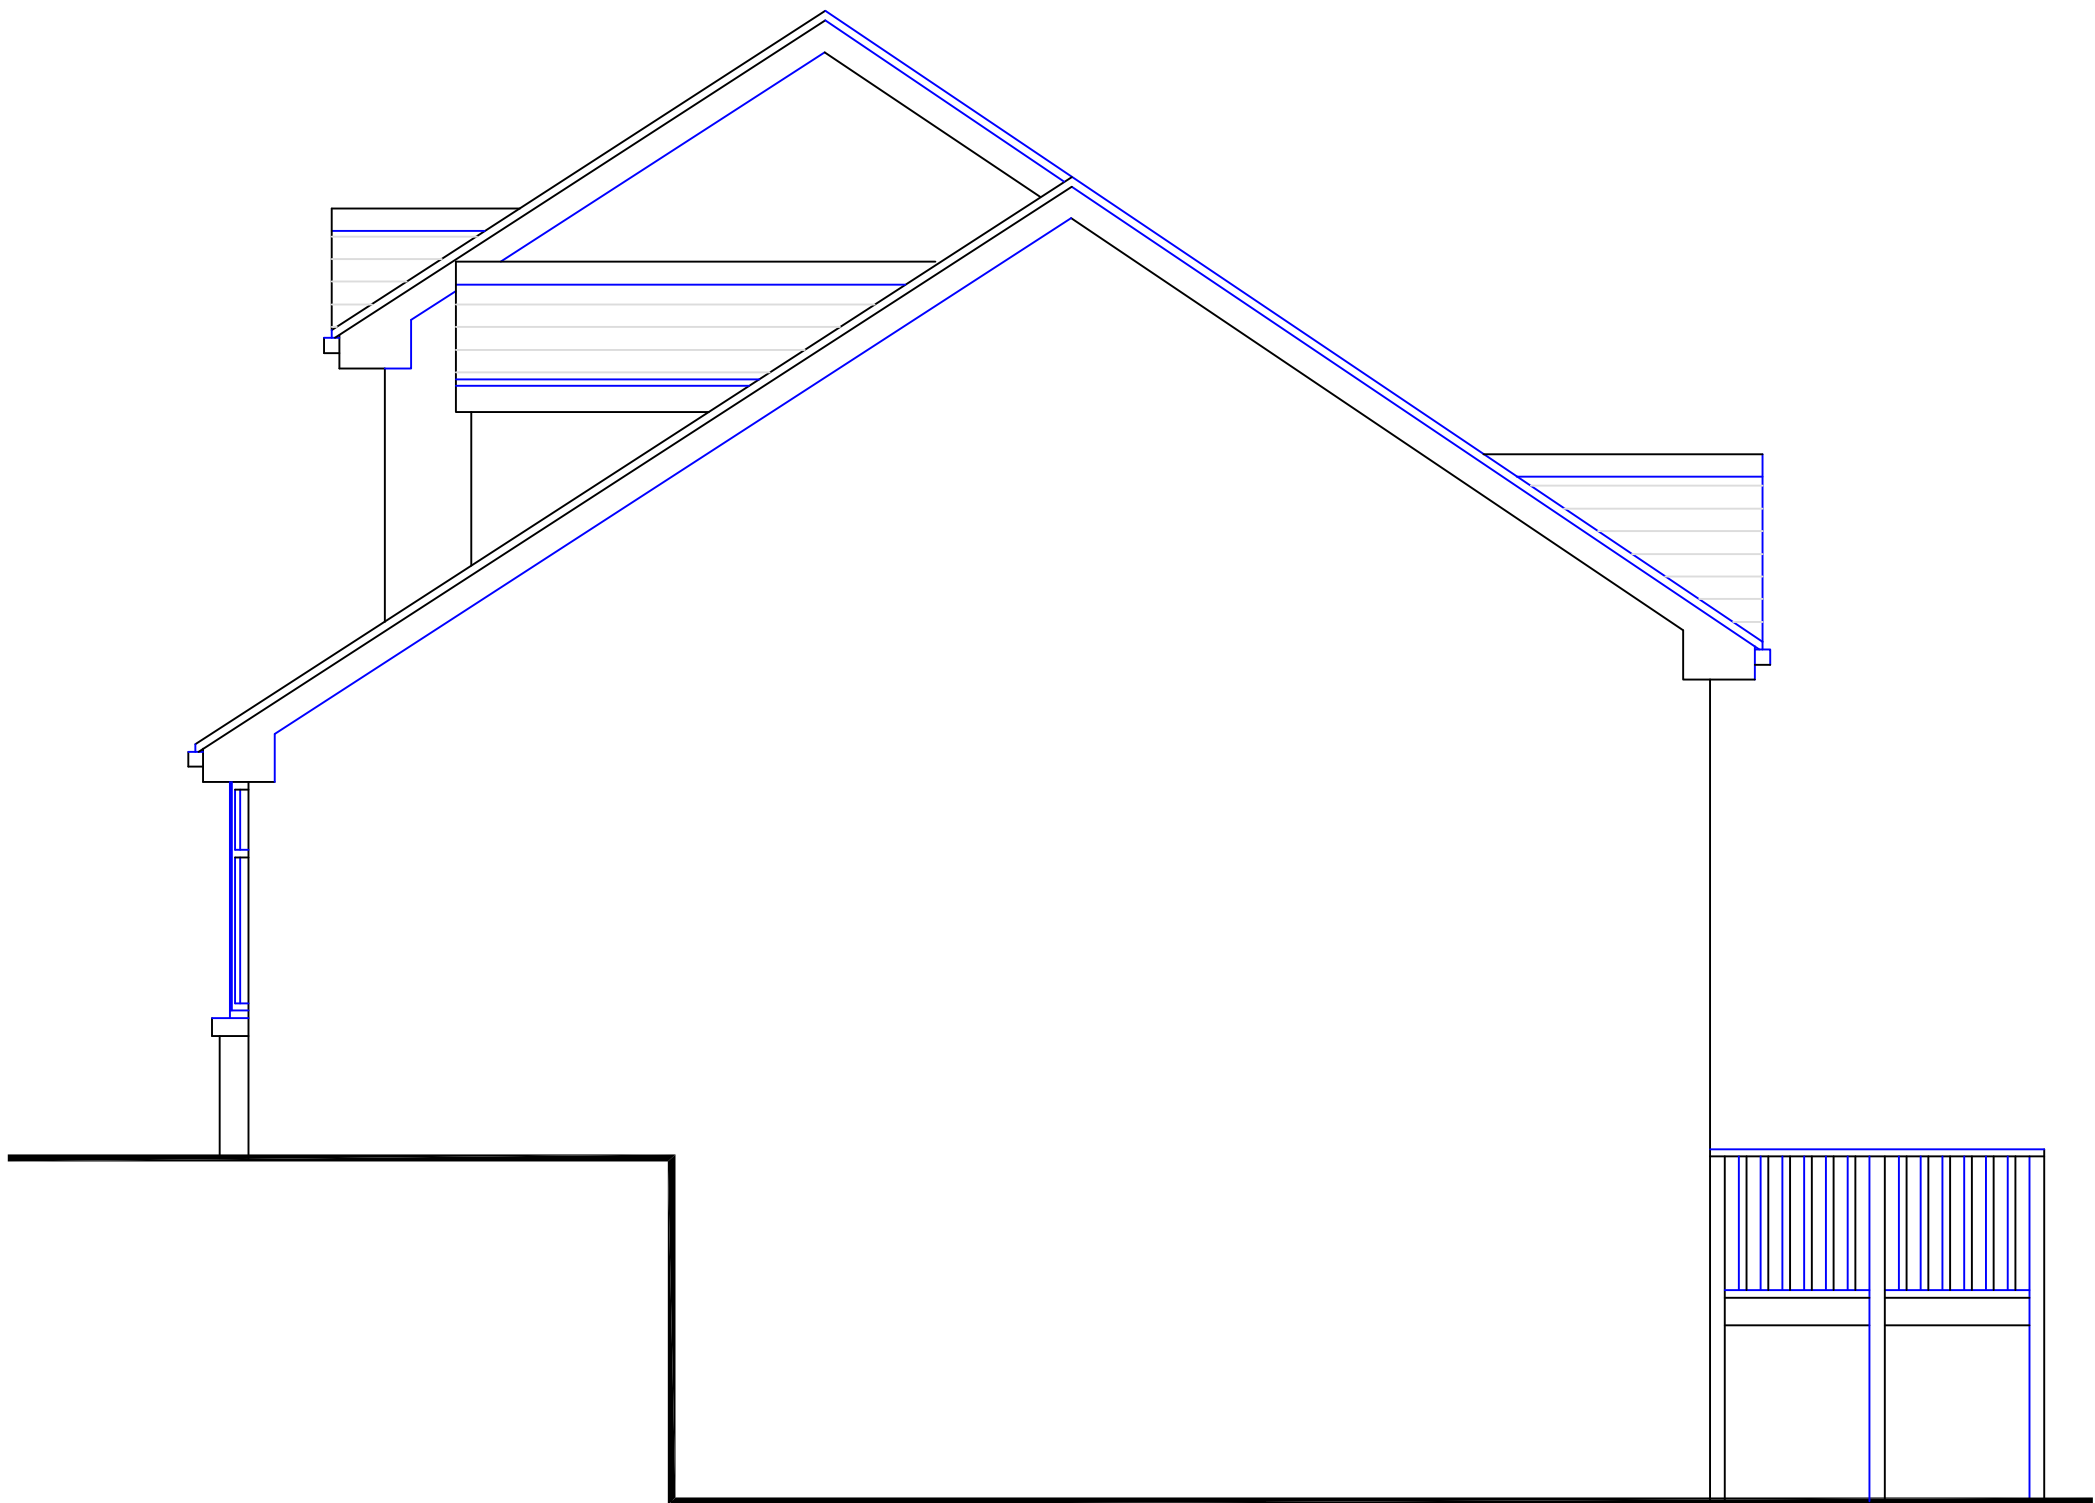

ORIEL DESIGN LIMITED
Ty Cefn, Rectory Road, Cardiff, CF5 1QL
tel: 029 2038 8663 email: info@orielarchitects.co.uk

PROP. GARAGE CONVERSION
29 Ynysymond Road, Alltwen,
SWANSEA.

PROPOSED SIDE ELEVATION SH2

Drg. No. 0919/27 | Rev: | Scale: 1:50@A3 | Date: Mar. 2020
DO NOT SCALE THIS DRAWING IS COPYRIGHT