


Note:- This drawing is intended for the purposes indicated only. Do not scale this drawing. Dimensions indicated are approximate and should be checked on site. Any errors or discrepancies to be reported as soon as they are discovered.

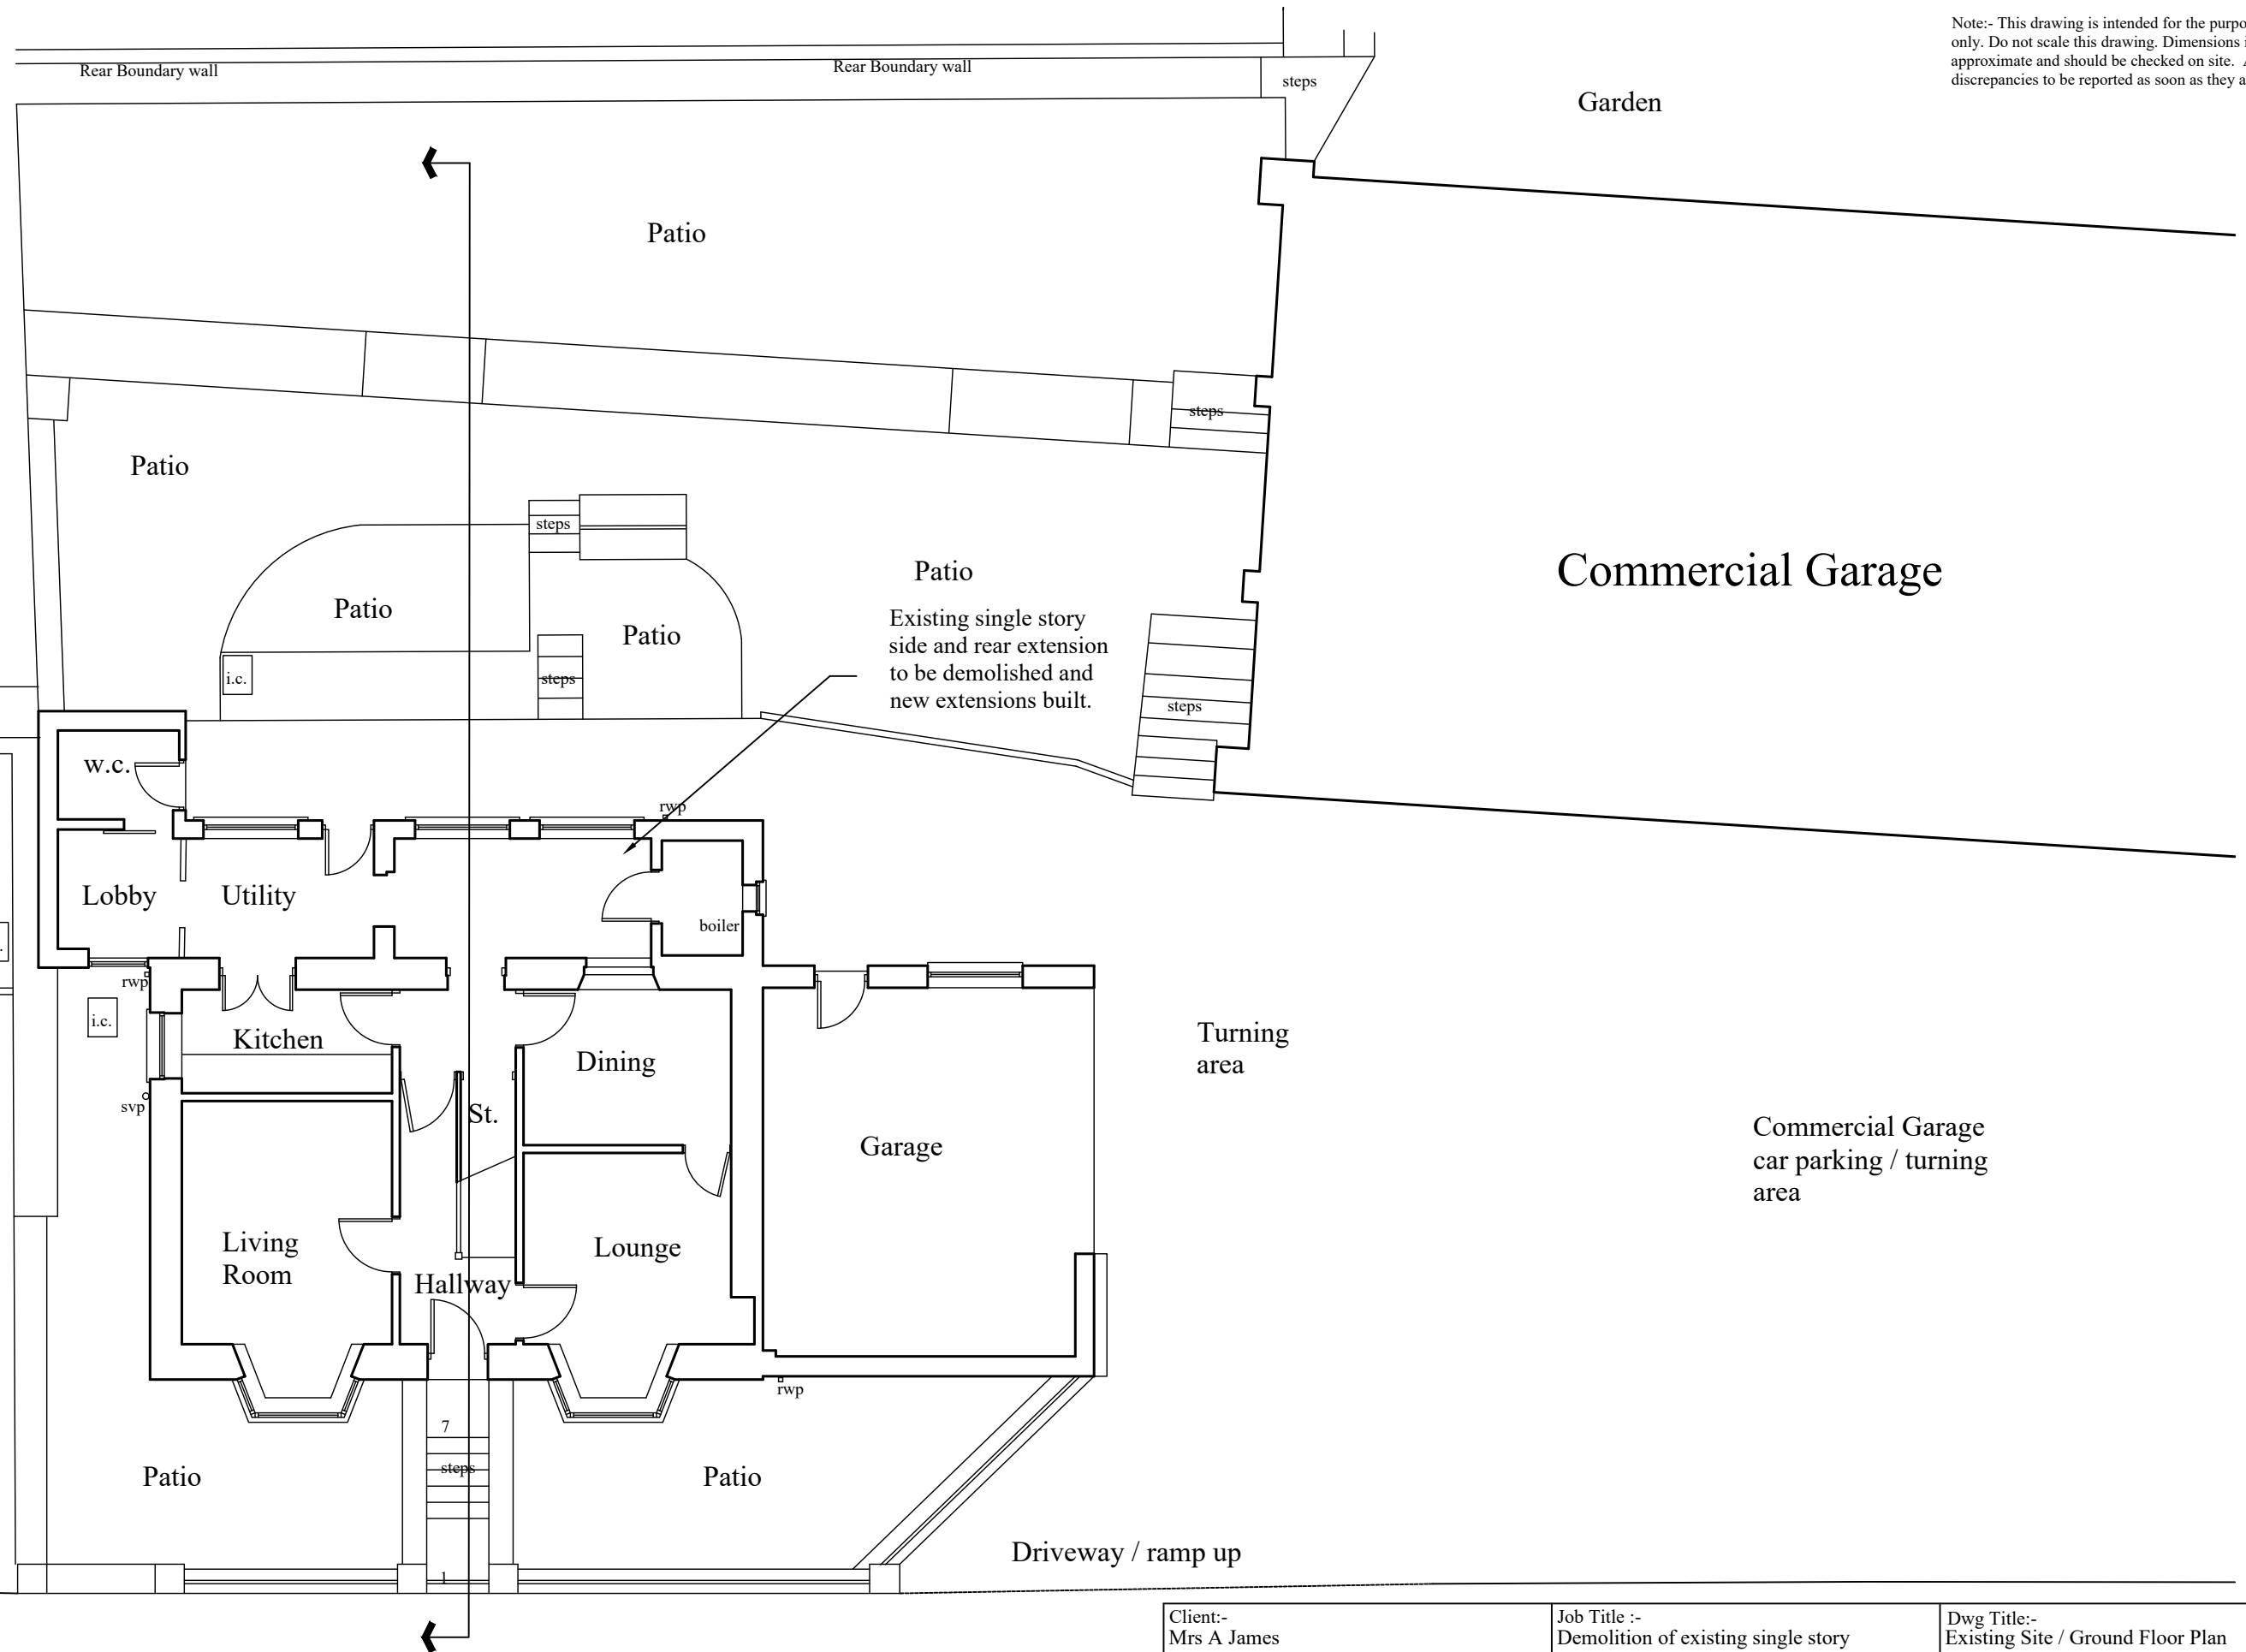

No. 4

New Road

Client:- Mrs A James No. 5, New Road, Cilfrew, Neath.		Job Title :- Demolition of existing single story extensions & replacement with single story side extension & two story rear extension No. 5, New Road, Cilfrew, Neath.		Dwg Title:- Existing Site / Ground Floor Plan	
Scale:-1:100	Date :- May 2020	Stage :- Planning	Dwg No.:- P02	Rev.:- C	A3