



Note:- This drawing is intended for the purposes indicated only. Do not scale this drawing. Dimensions indicated are approximate and should be checked on site. Any errors or discrepancies to be reported as soon as they are discovered.



Front Elevation (facing New Road)

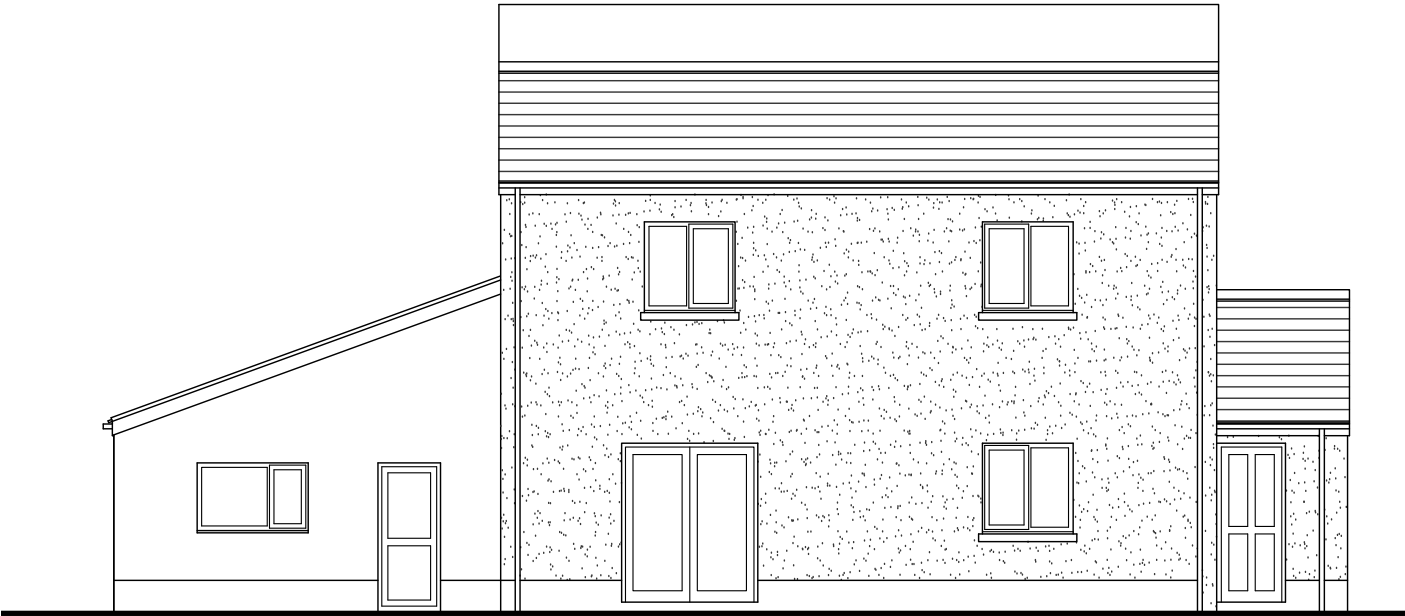

Rear Elevation

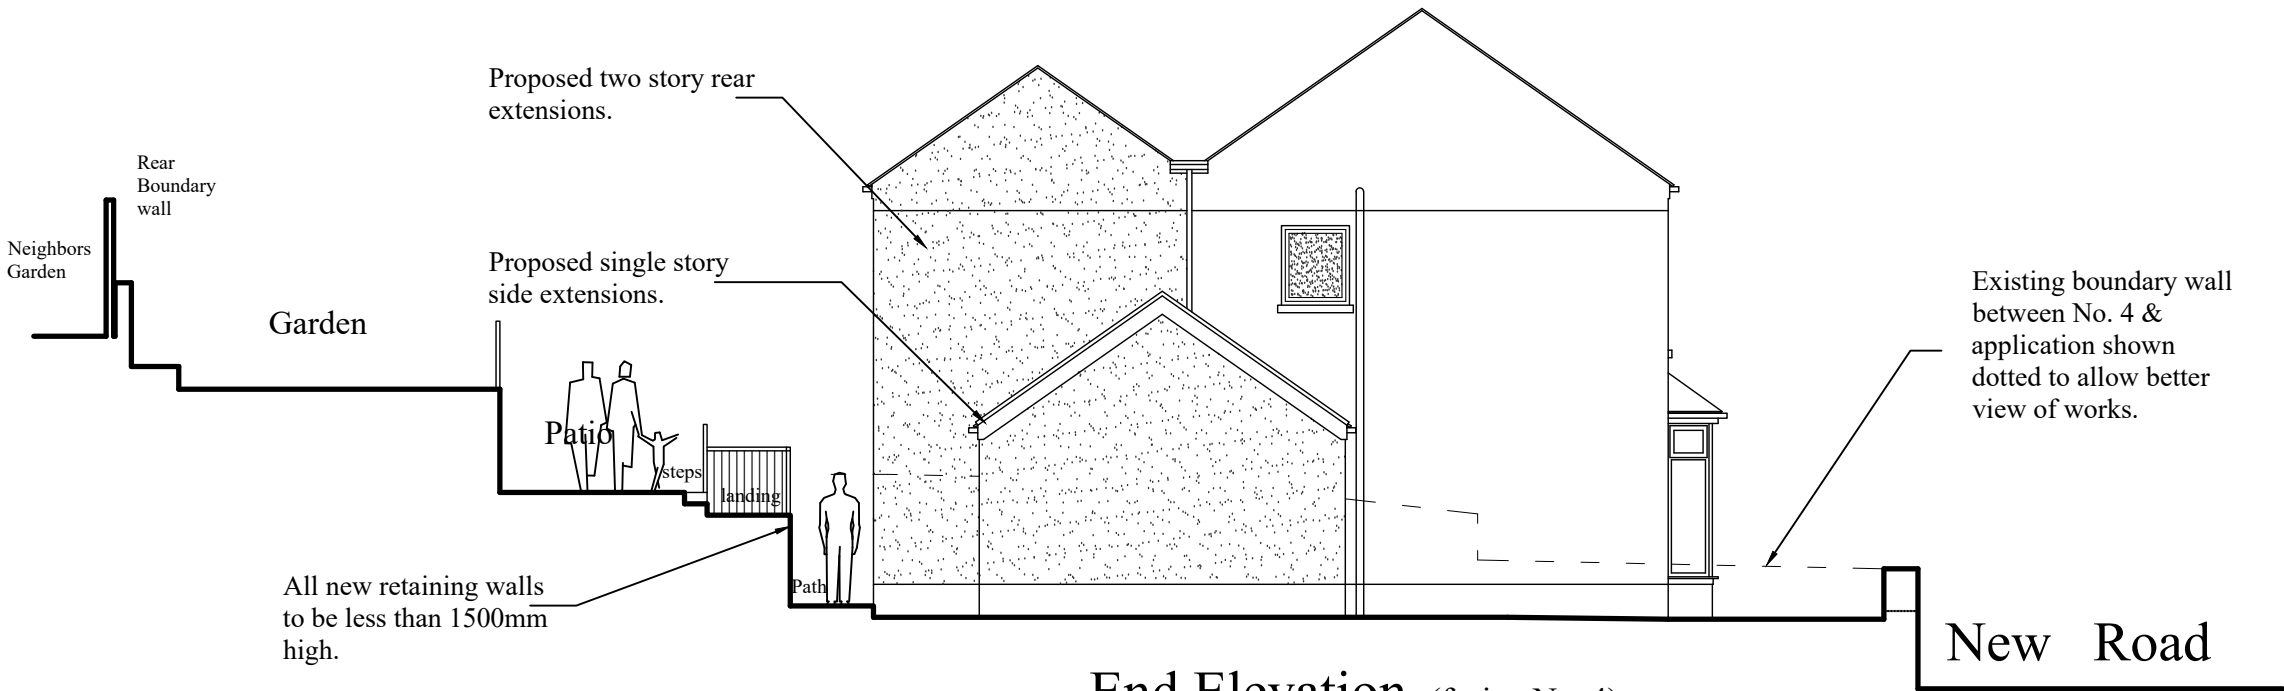

End Elevation (facing No. 4)

PLANNING NOTES:-

External walls to be rendered.

Roof covering to be slate.

External doors & windows to be white upvc.

Fascias, soffits and bargeboards to be white upvc.

Surface water runoff co connect into existing system.

Foul drainage to connect into existing public sewer.

Client:- Mrs A James No. 5, New Road, Cilfrew, Neath.		Job Title :- Demolition of existing single story extensions & replacement with single story side extension & two story rear extension No. 5, New Road, Cilfrew, Neath.		Dwg Title:- Proposed Front, Rear & End Elevations	
Scale:-1:100	Date :- May 2020	Stage :- Planning	Dwg No.:- P14	Rev.:- C	A3