




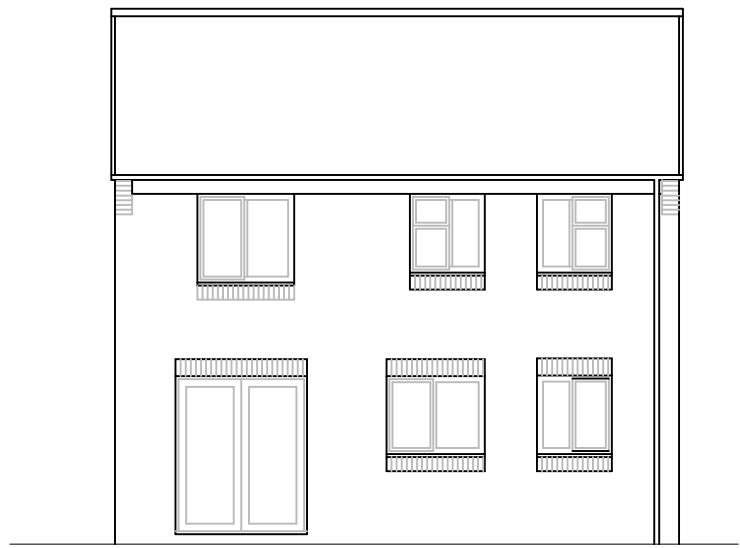


EXISTING NORTH ELEVATION
Scale 1:100

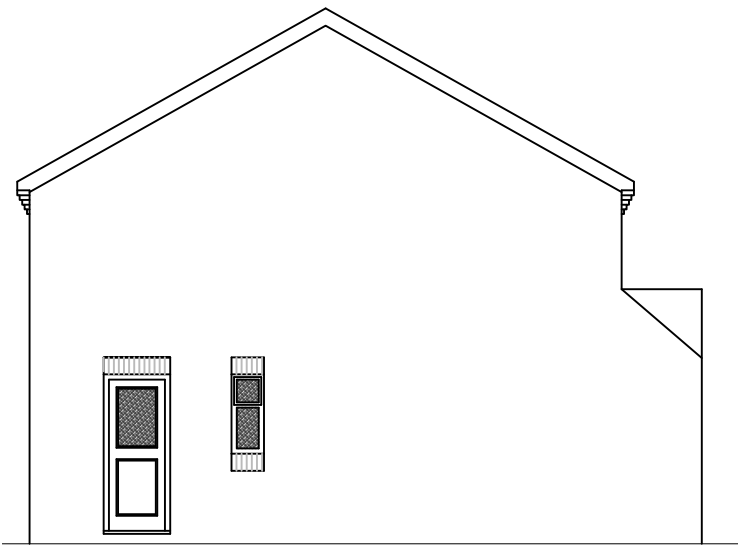


EXISTING WEST ELEVATION
Scale 1:100

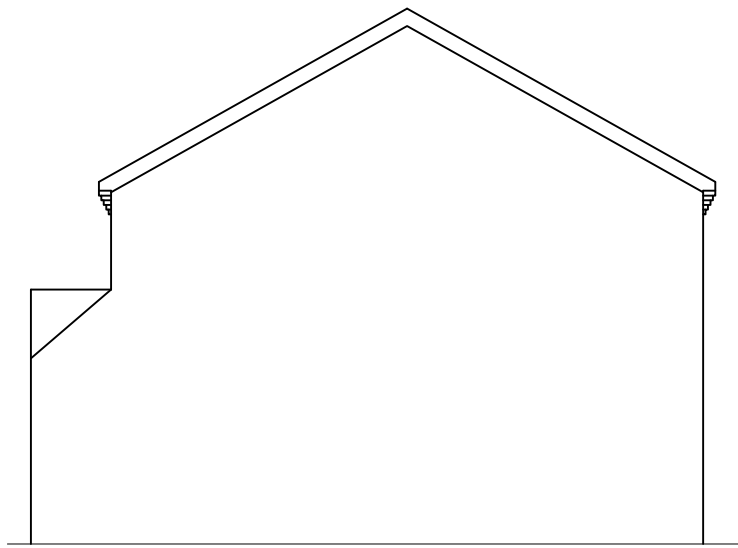


EXISTING EAST ELEVATION
Scale 1:100

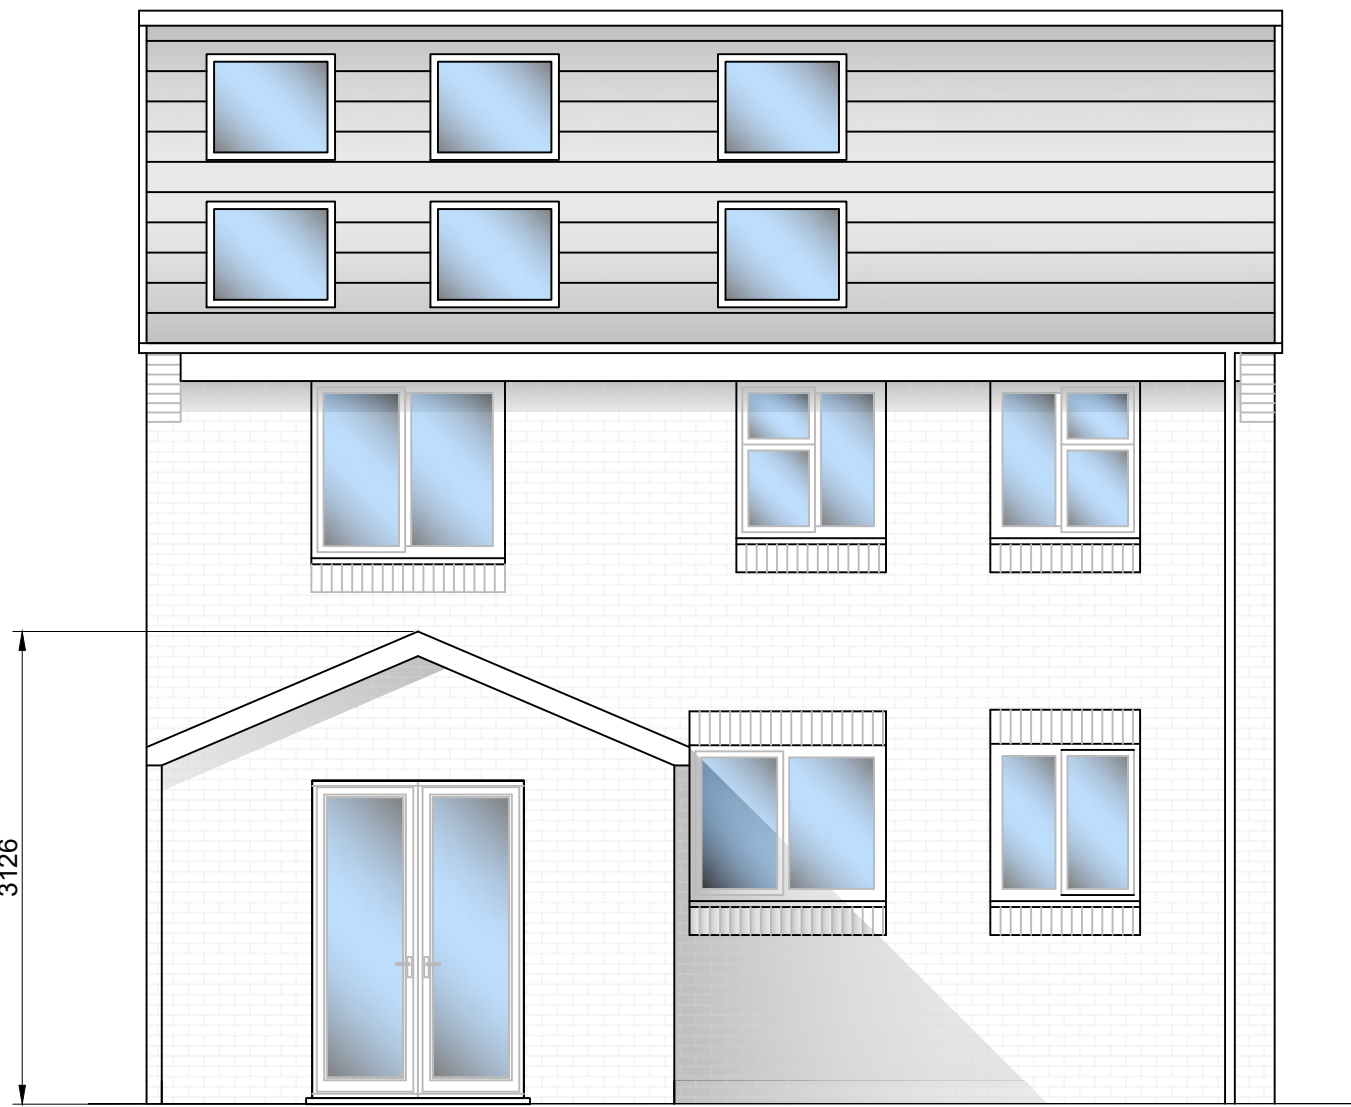


PROPOSED NORTH ELEVATION
Scale 1:50

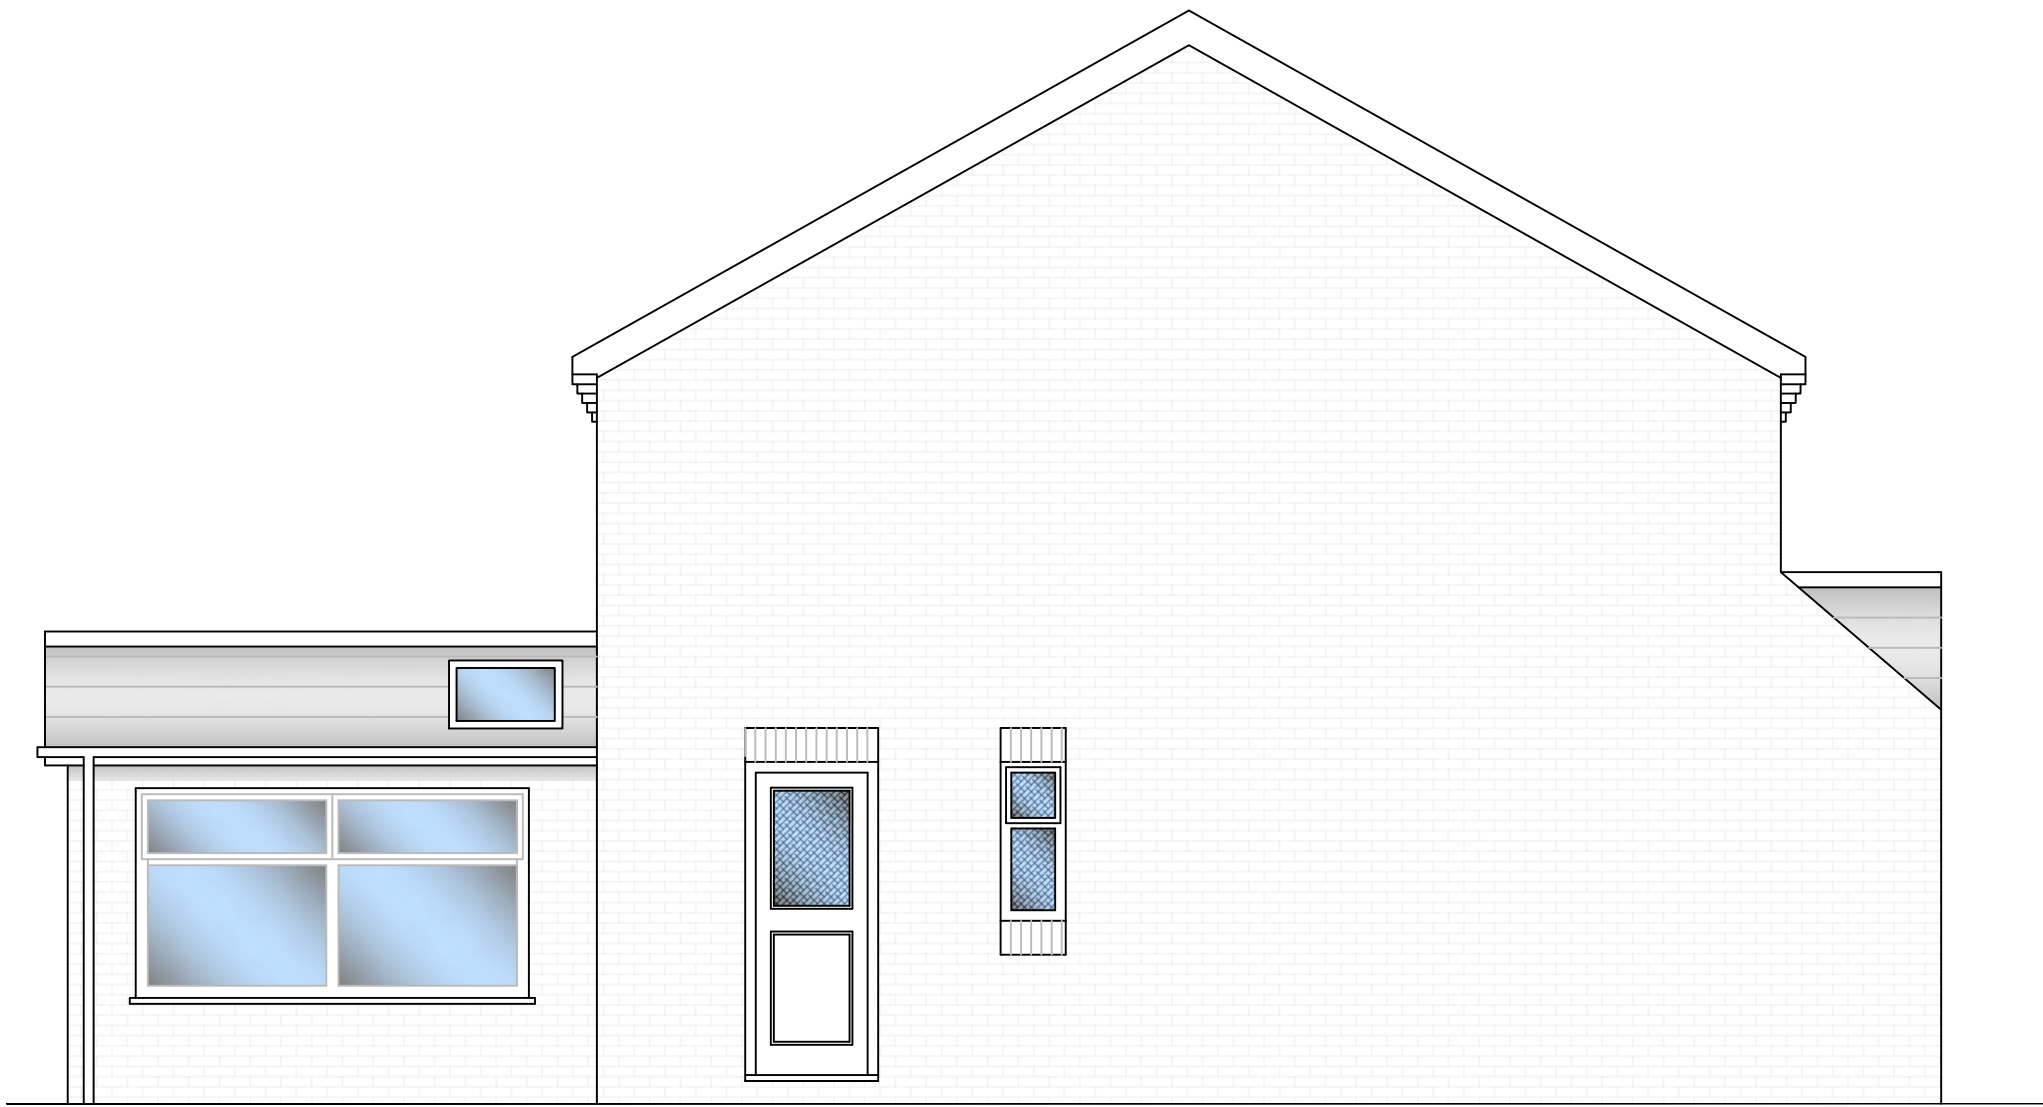



PROPOSED WEST ELEVATION
Scale 1:50

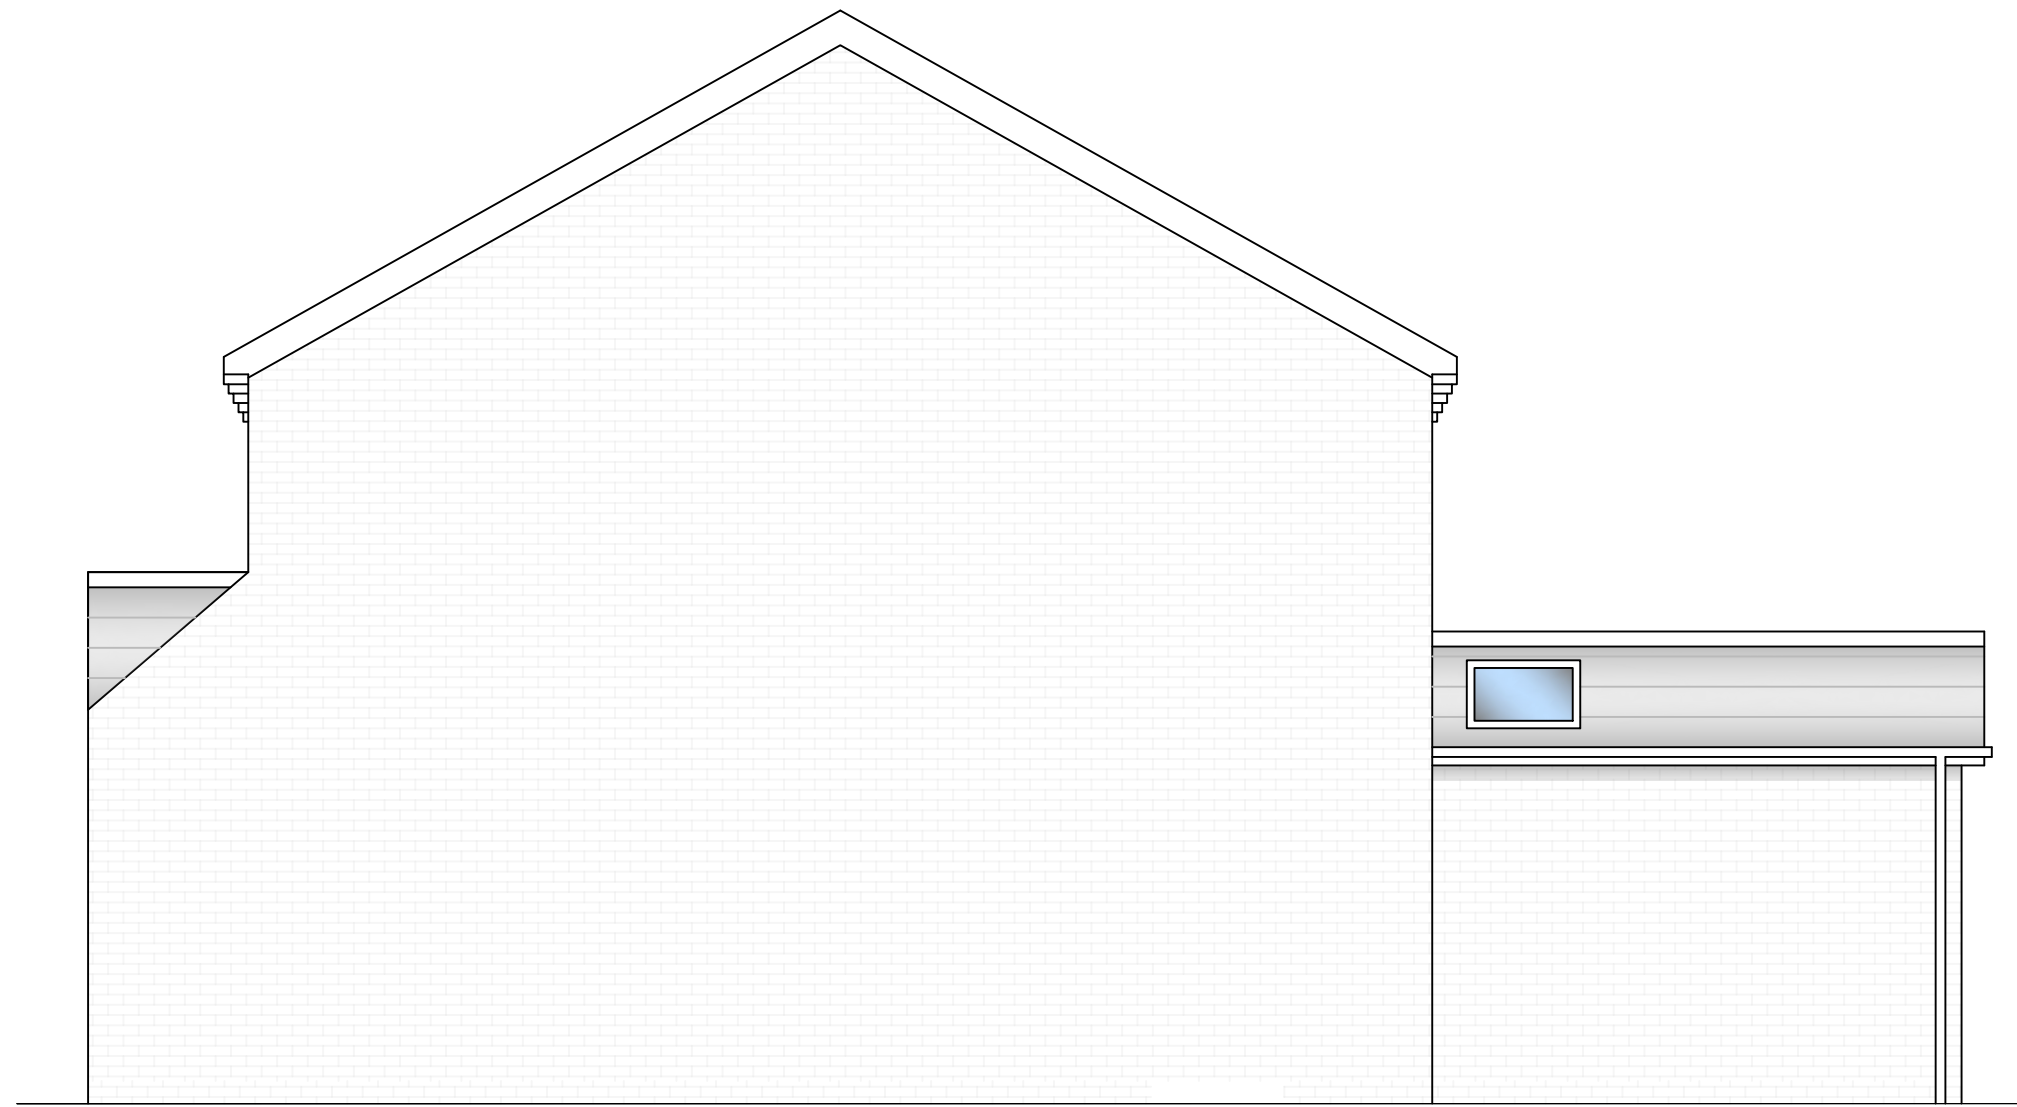

PROPOSED EAST ELEVATION
Scale 1:50

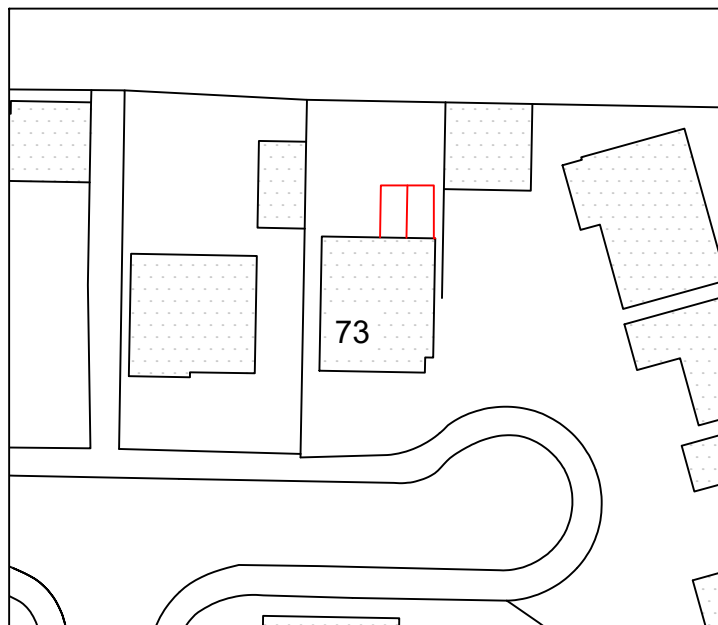

BLOCK PLAN Scale 1:500

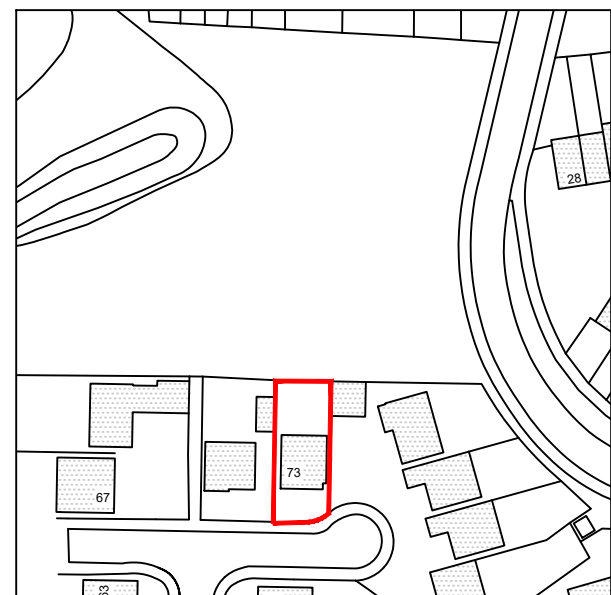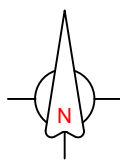

LOCATION PLAN Scale 1:1250

SCALED DIMENSIONS MUST NOT BE TAKEN FROM THIS DRAWING

Client:
Mr & Mrs K & A Morgan
73 Mill Race
Neath
SA10 7FL

Project:
PROPOSED EXTENSION & Loft CONVERSION
to
73 Mill Race, Neath
SA10 7FL

Surveyed:

Drawn:

Approved:

Date:
May, 2020

Amendment Date/No.:

Scales:
1:10
1:20
1:50
1:100
1:500
1:1250

Drawing No.:
KM/05/20/02

PLANNING