




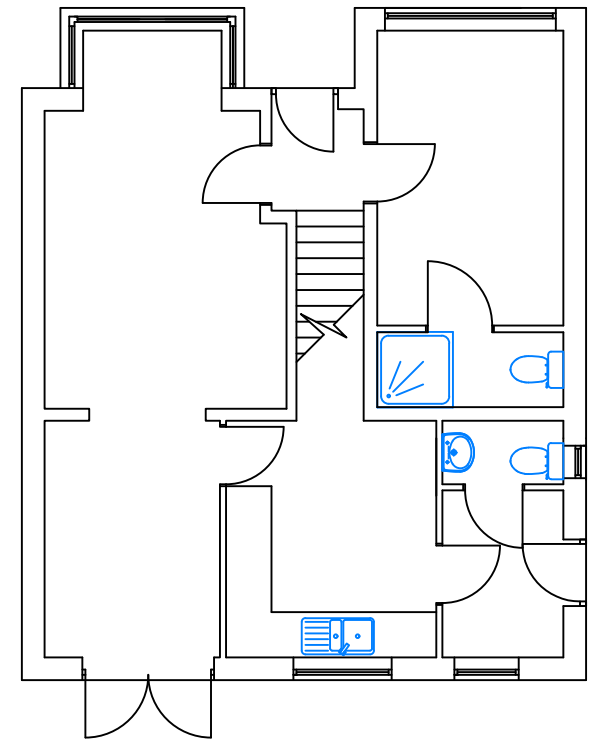


EXISTING GROUND FLOOR PLAN
Scale 1:100

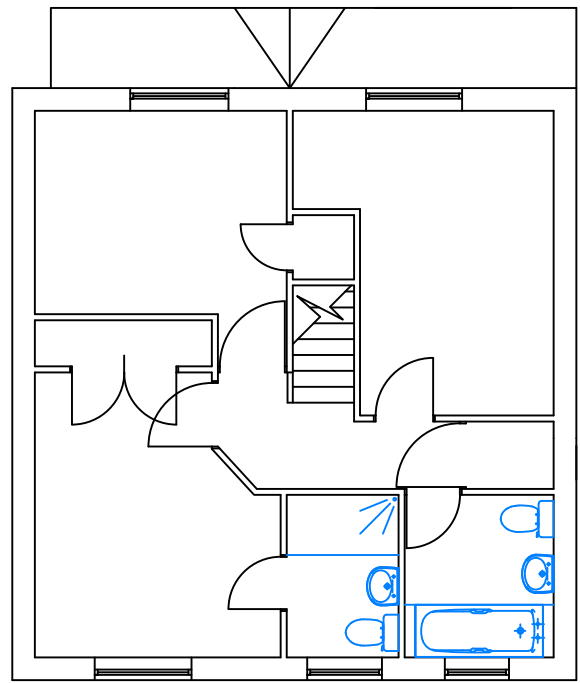



EXISTING FIRST FLOOR PLAN
Scale 1:100

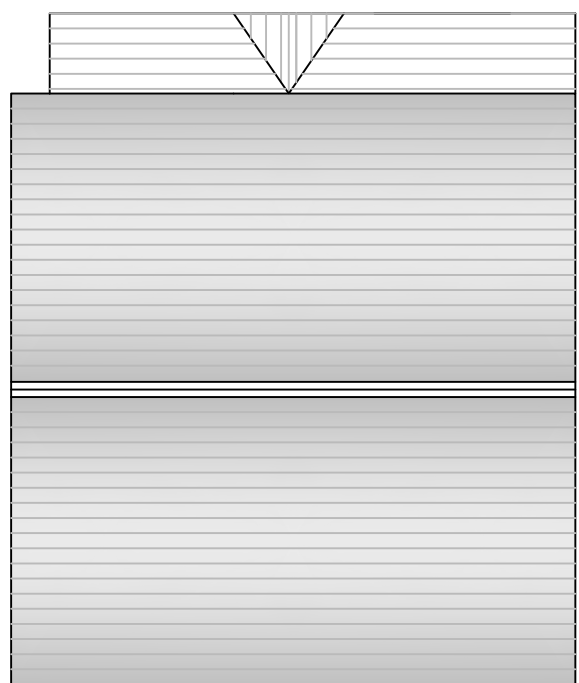


EXISTING ROOF PLAN
Scale 1:100

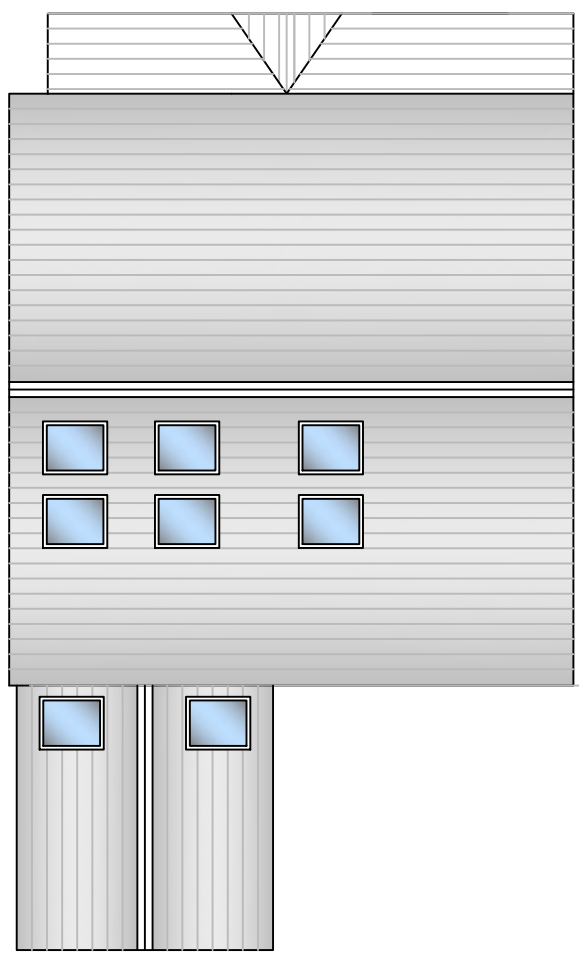


PROPOSED ROOF PLAN
Scale 1:100

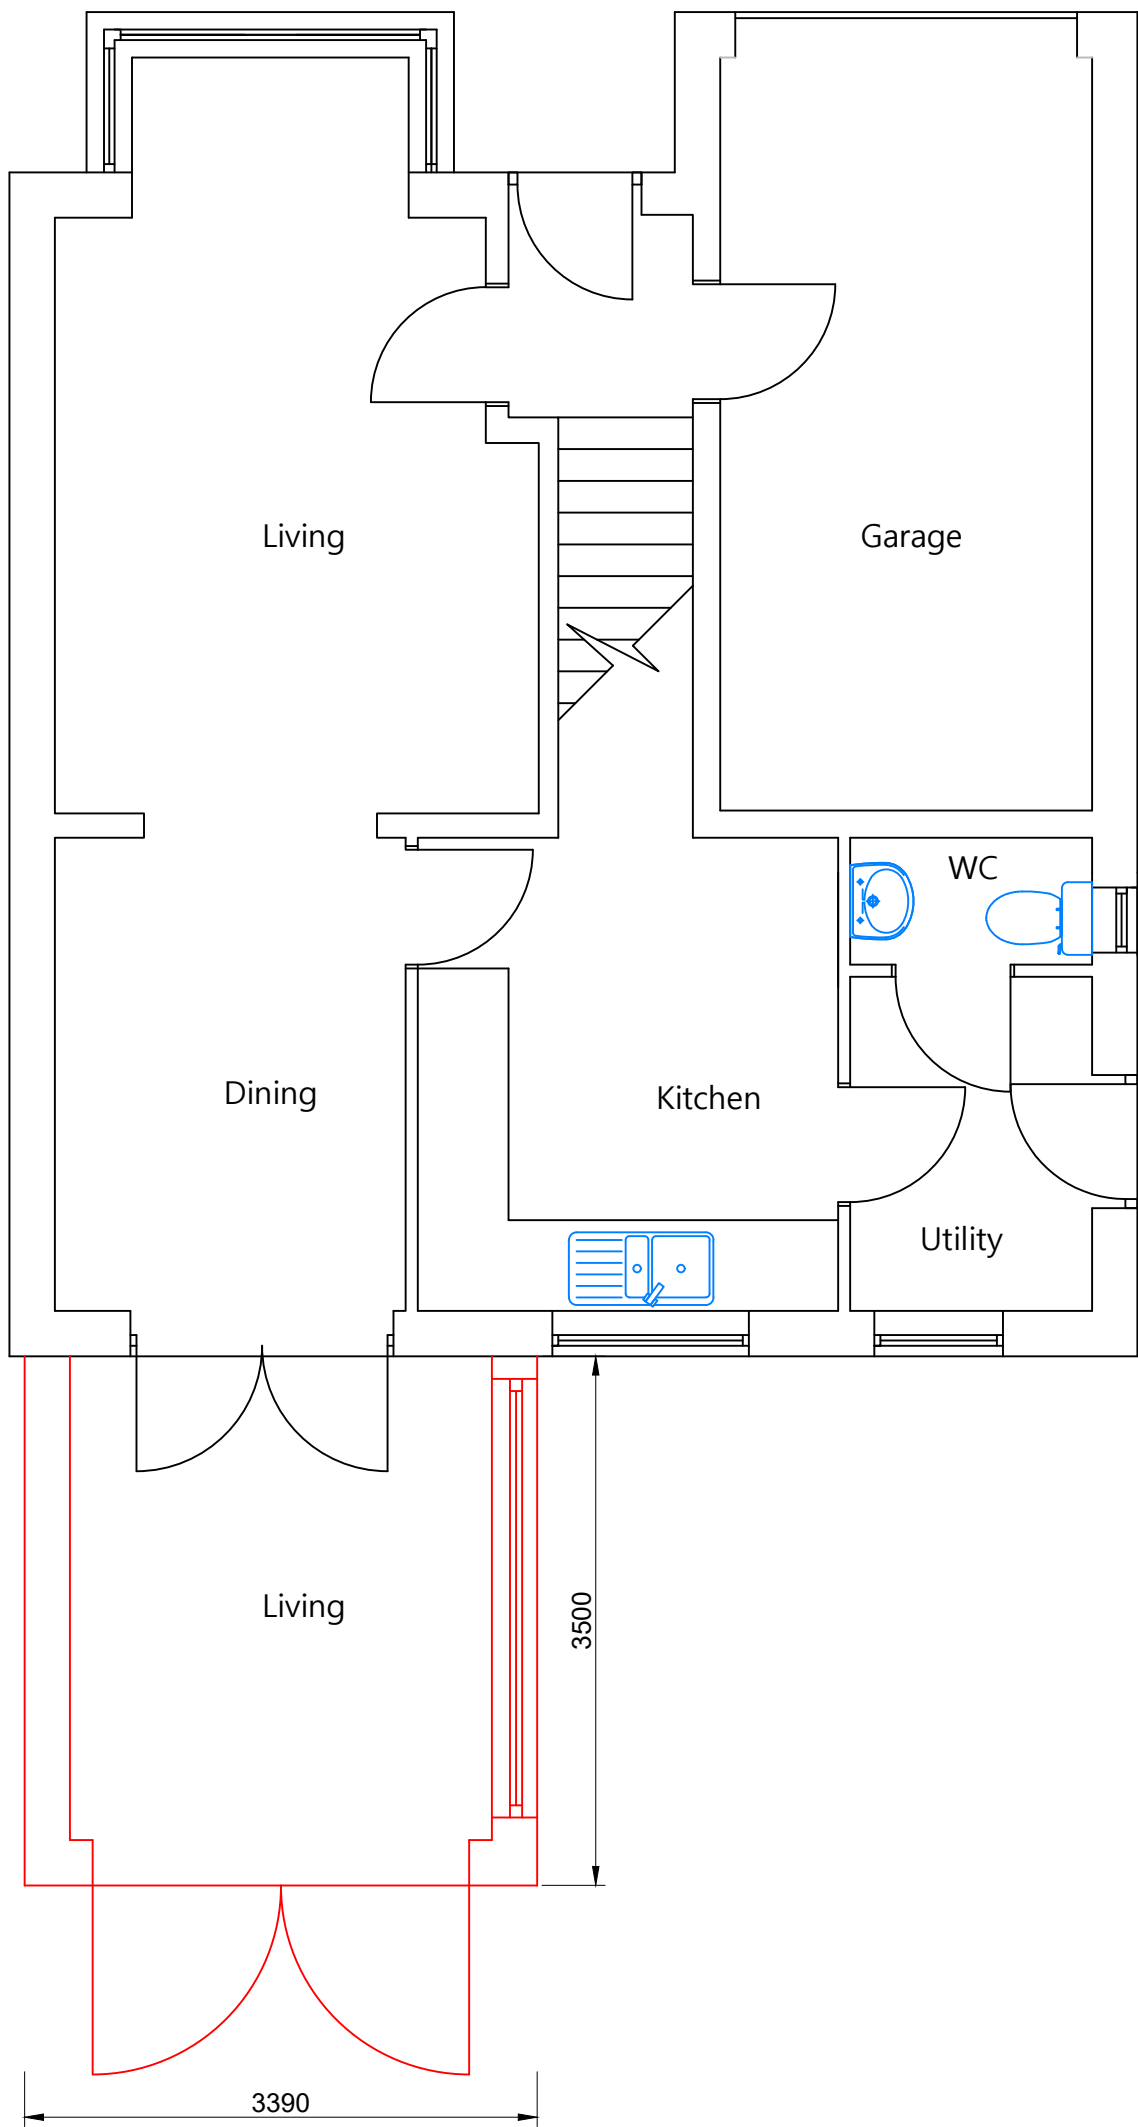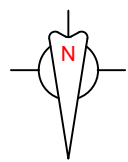


PROPOSED GROUND FLOOR PLAN
Scale 1:50

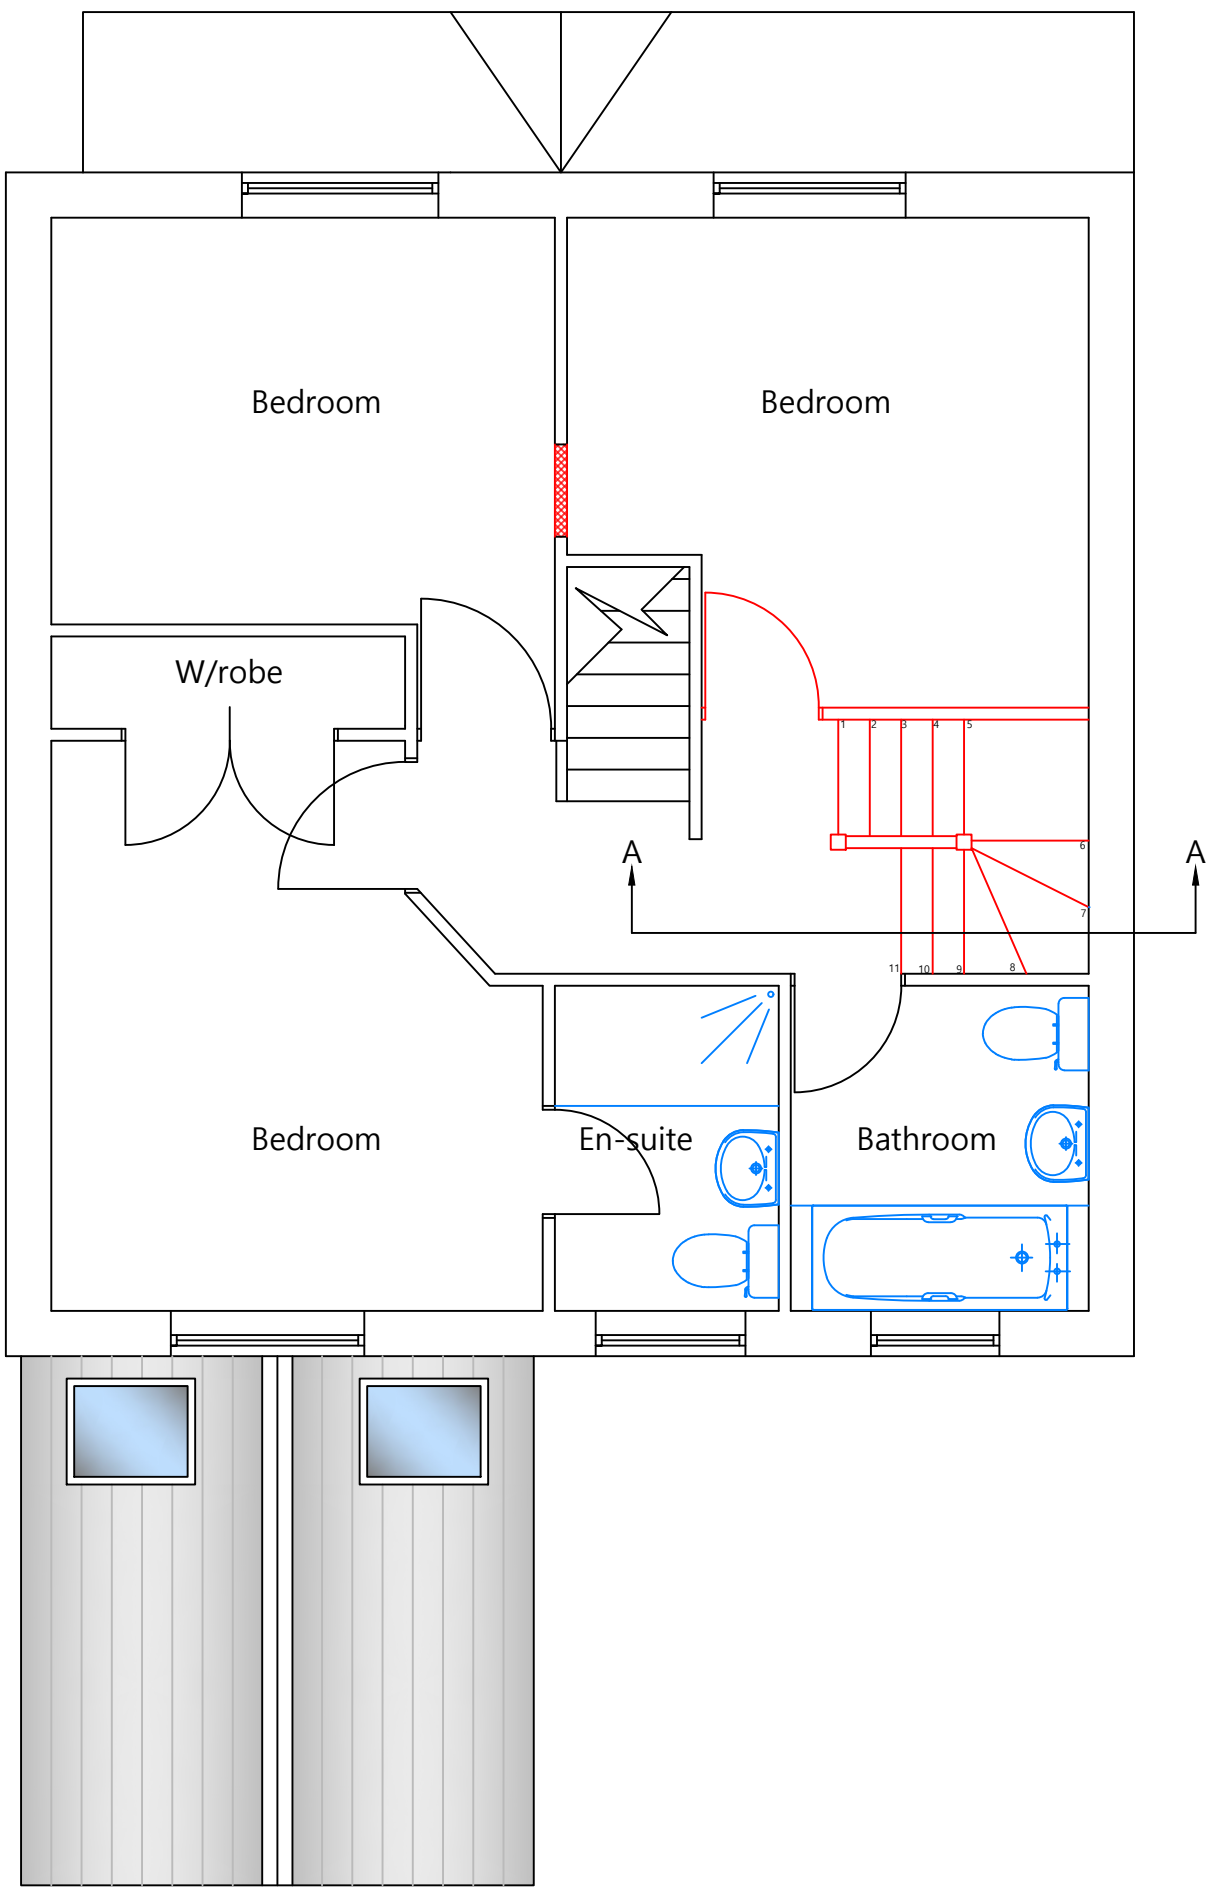


PROPOSED FIRST FLOOR PLAN
Scale 1:50

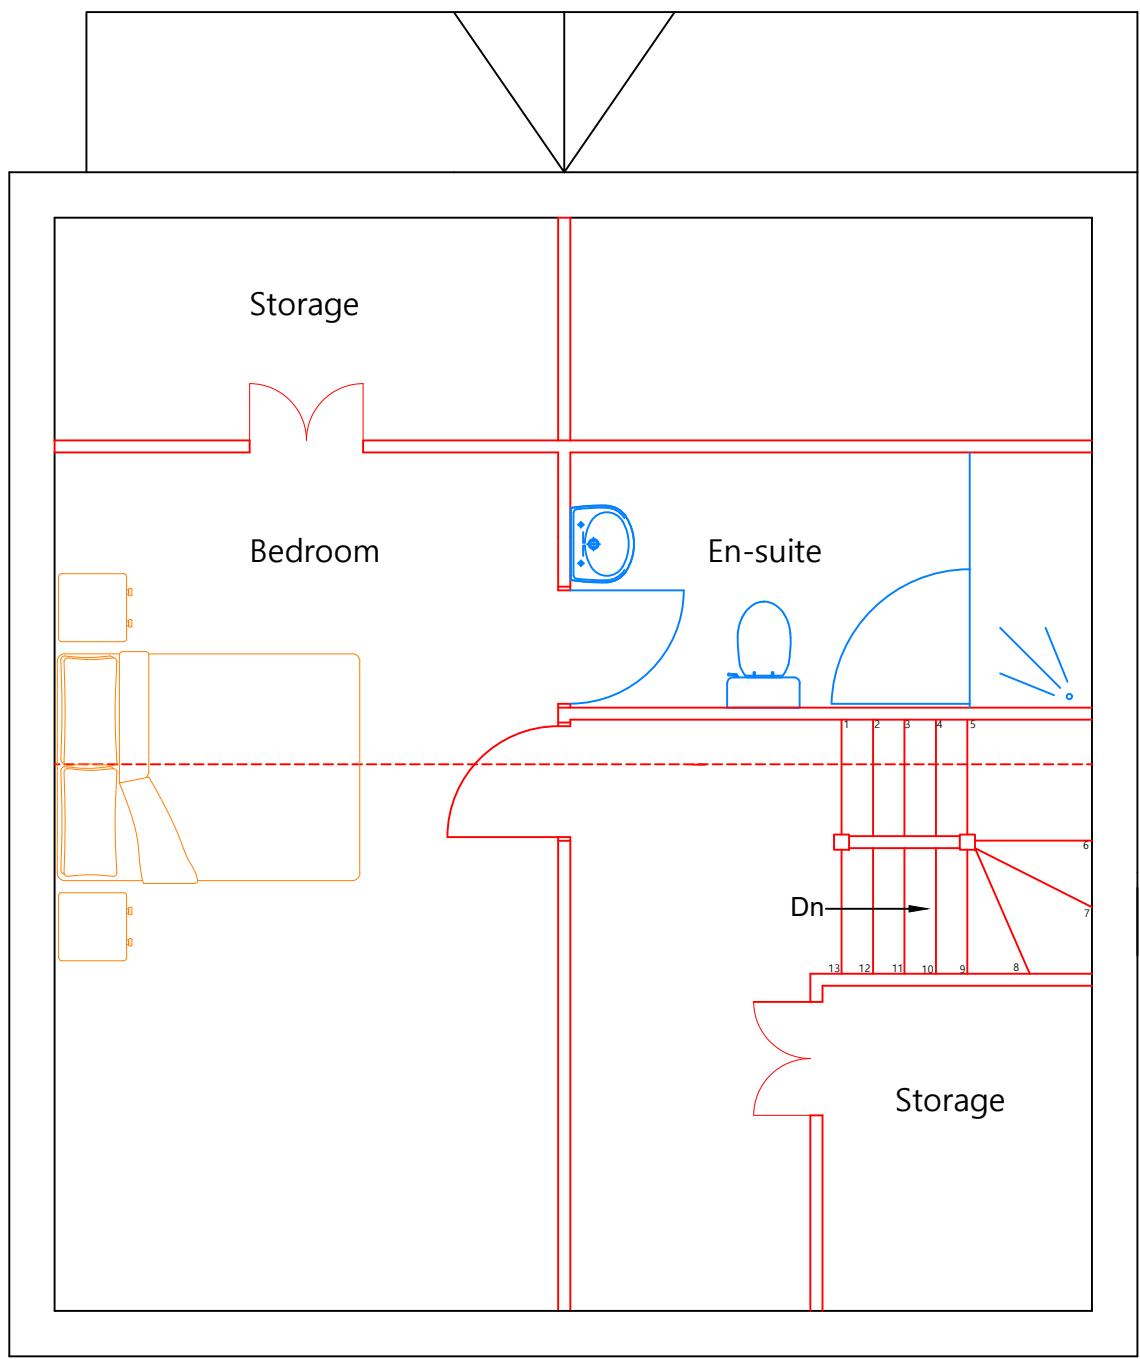


PROPOSED LOFT FLOOR PLAN
Scale 1:50

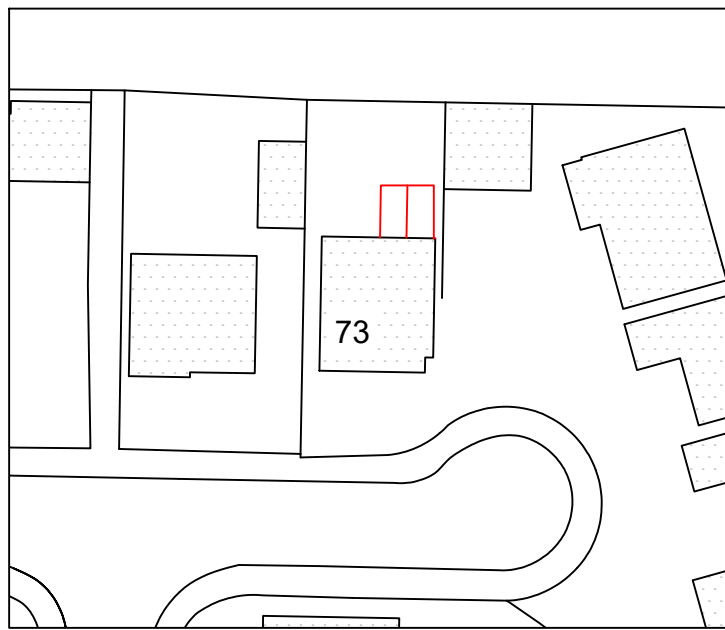

BLOCK PLAN Scale 1:500

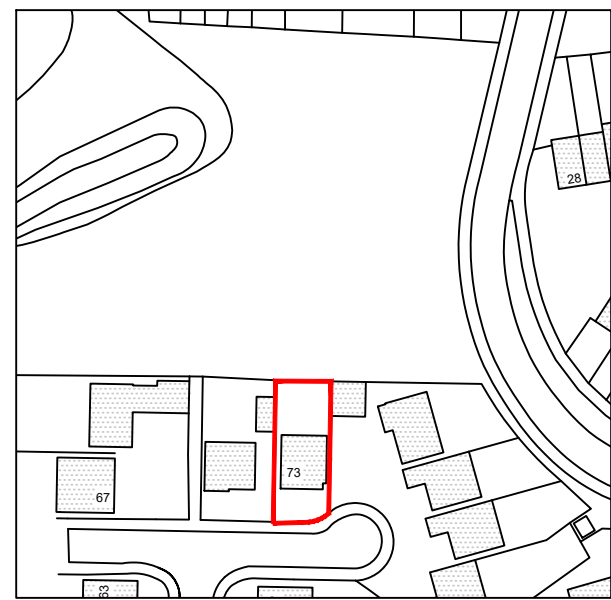

LOCATION PLAN Scale 1:1250

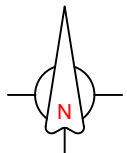

SCALED DIMENSIONS MUST NOT BE TAKEN FROM THIS DRAWING	
Client: Mr & Mrs K & A Morgan 73 Mill Race Neath SA10 7FL	
Project: PROPOSED EXTENSION & LOFT CONVERSION to 73 Mill Race, Neath SA10 7FL	
Surveyed:	Drawn:
Approved:	Date: May, 2020
Amendment Date/No.:	Scales: 1:10 1:20 1:50 1:100 1:500 1:1250
Drawing No.: KM/05/20/01	
PLANNING	