




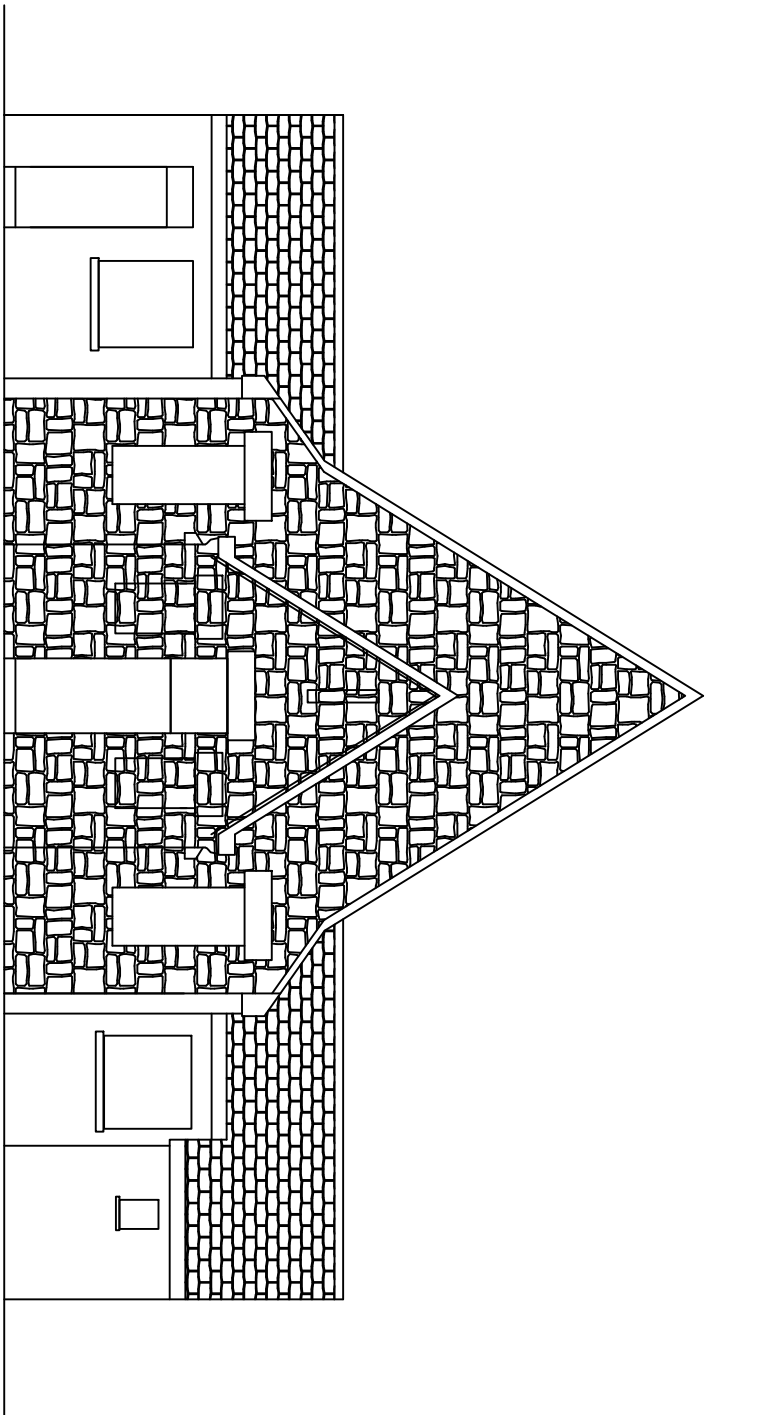


SOUTH EAST ELEVATION

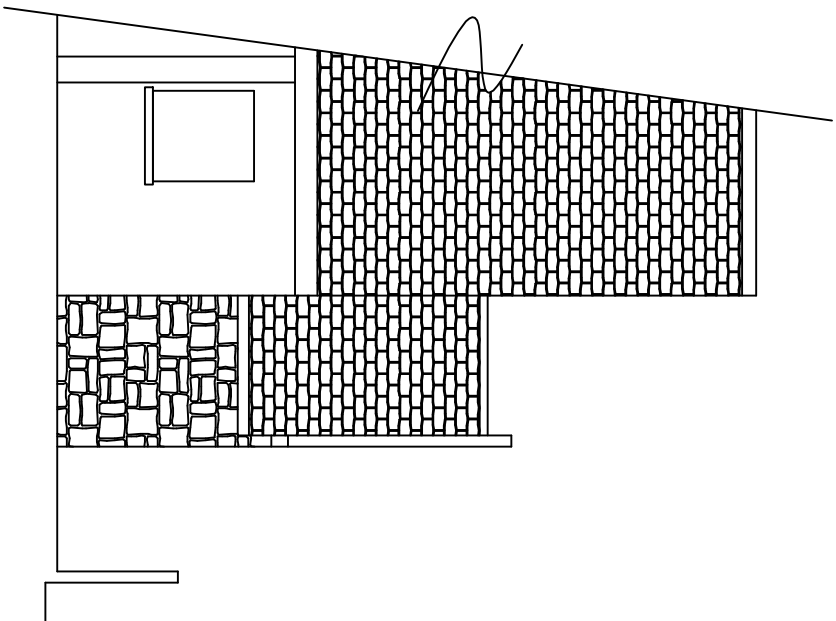

SOUTH WEST ELEVATION

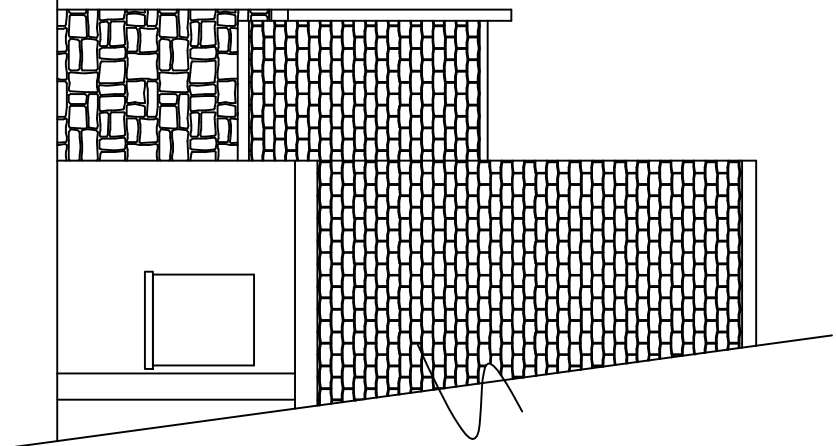


NORTH EAST ELEVATION

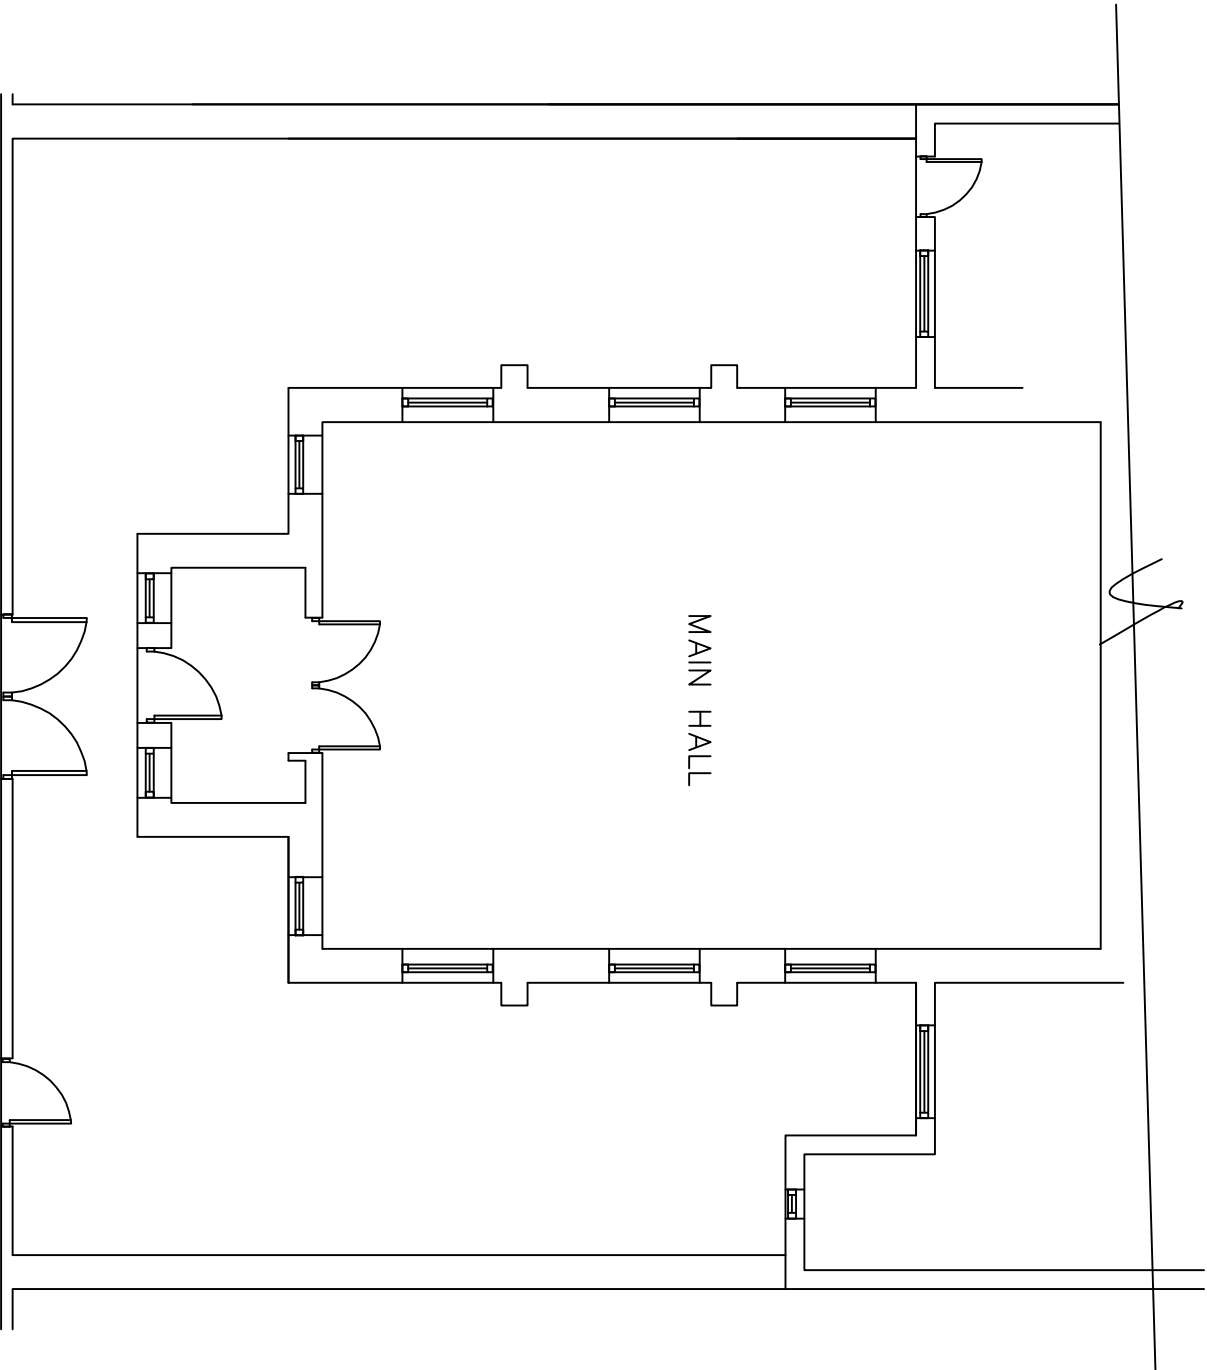

PAVEMENT

© copyright

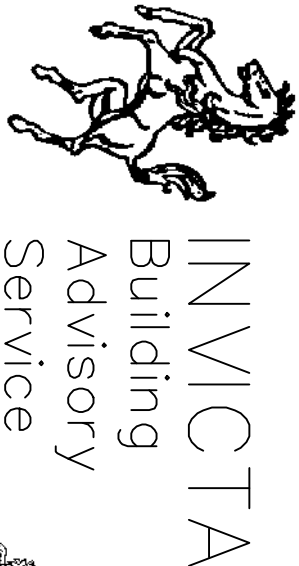

Min yr Efoel, High Street, Nantyrffyllon,
Maeesteg, CF34 0BW
Tel 01971 438724
E-Mail : INVICTA777@YAHOO.CO.UK

Clients

G. O'NEILL

Job Title
Conversion of former Gospel Hall
51 Ynys Street
Port Talbot
to domestic garage

Drawing Title
Plans as existing

Drawing No.	Date	Scale
GH/1/20	April 2020	1:100