


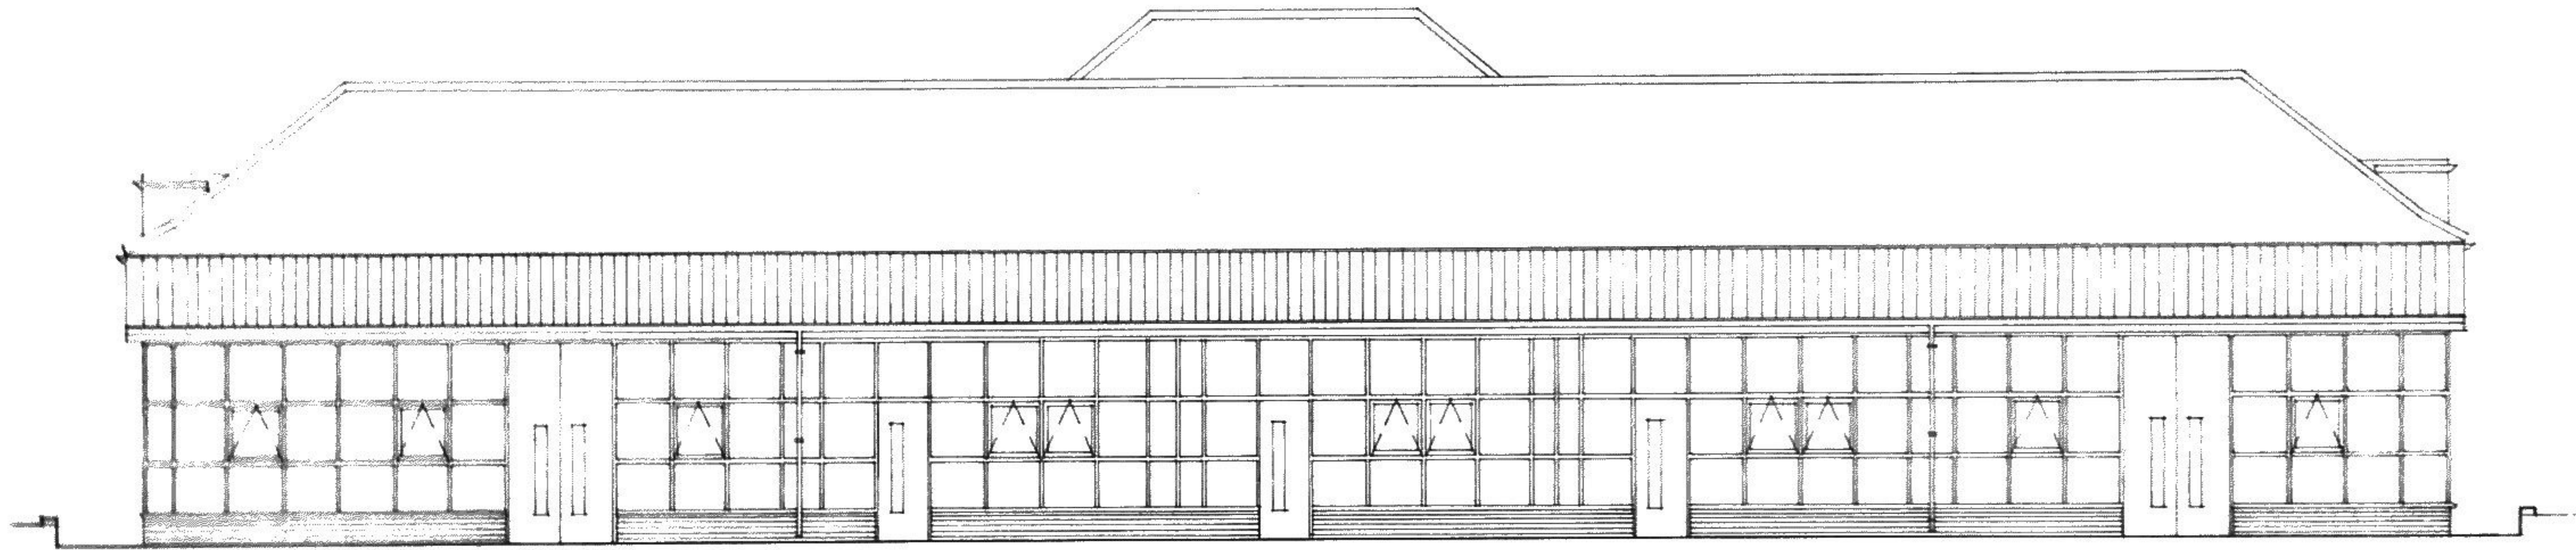

PROPOSED REAR ELEVATION of YSGOL CWMGOR 5, HEOL YGOR 5, CWMGOR 5 SAIB I.R.F.
Scale: 1 to 50 ; Date: May 2020 ; Drawing no: 10 ; Drawn by: Jonathan Arndell, Architect.