
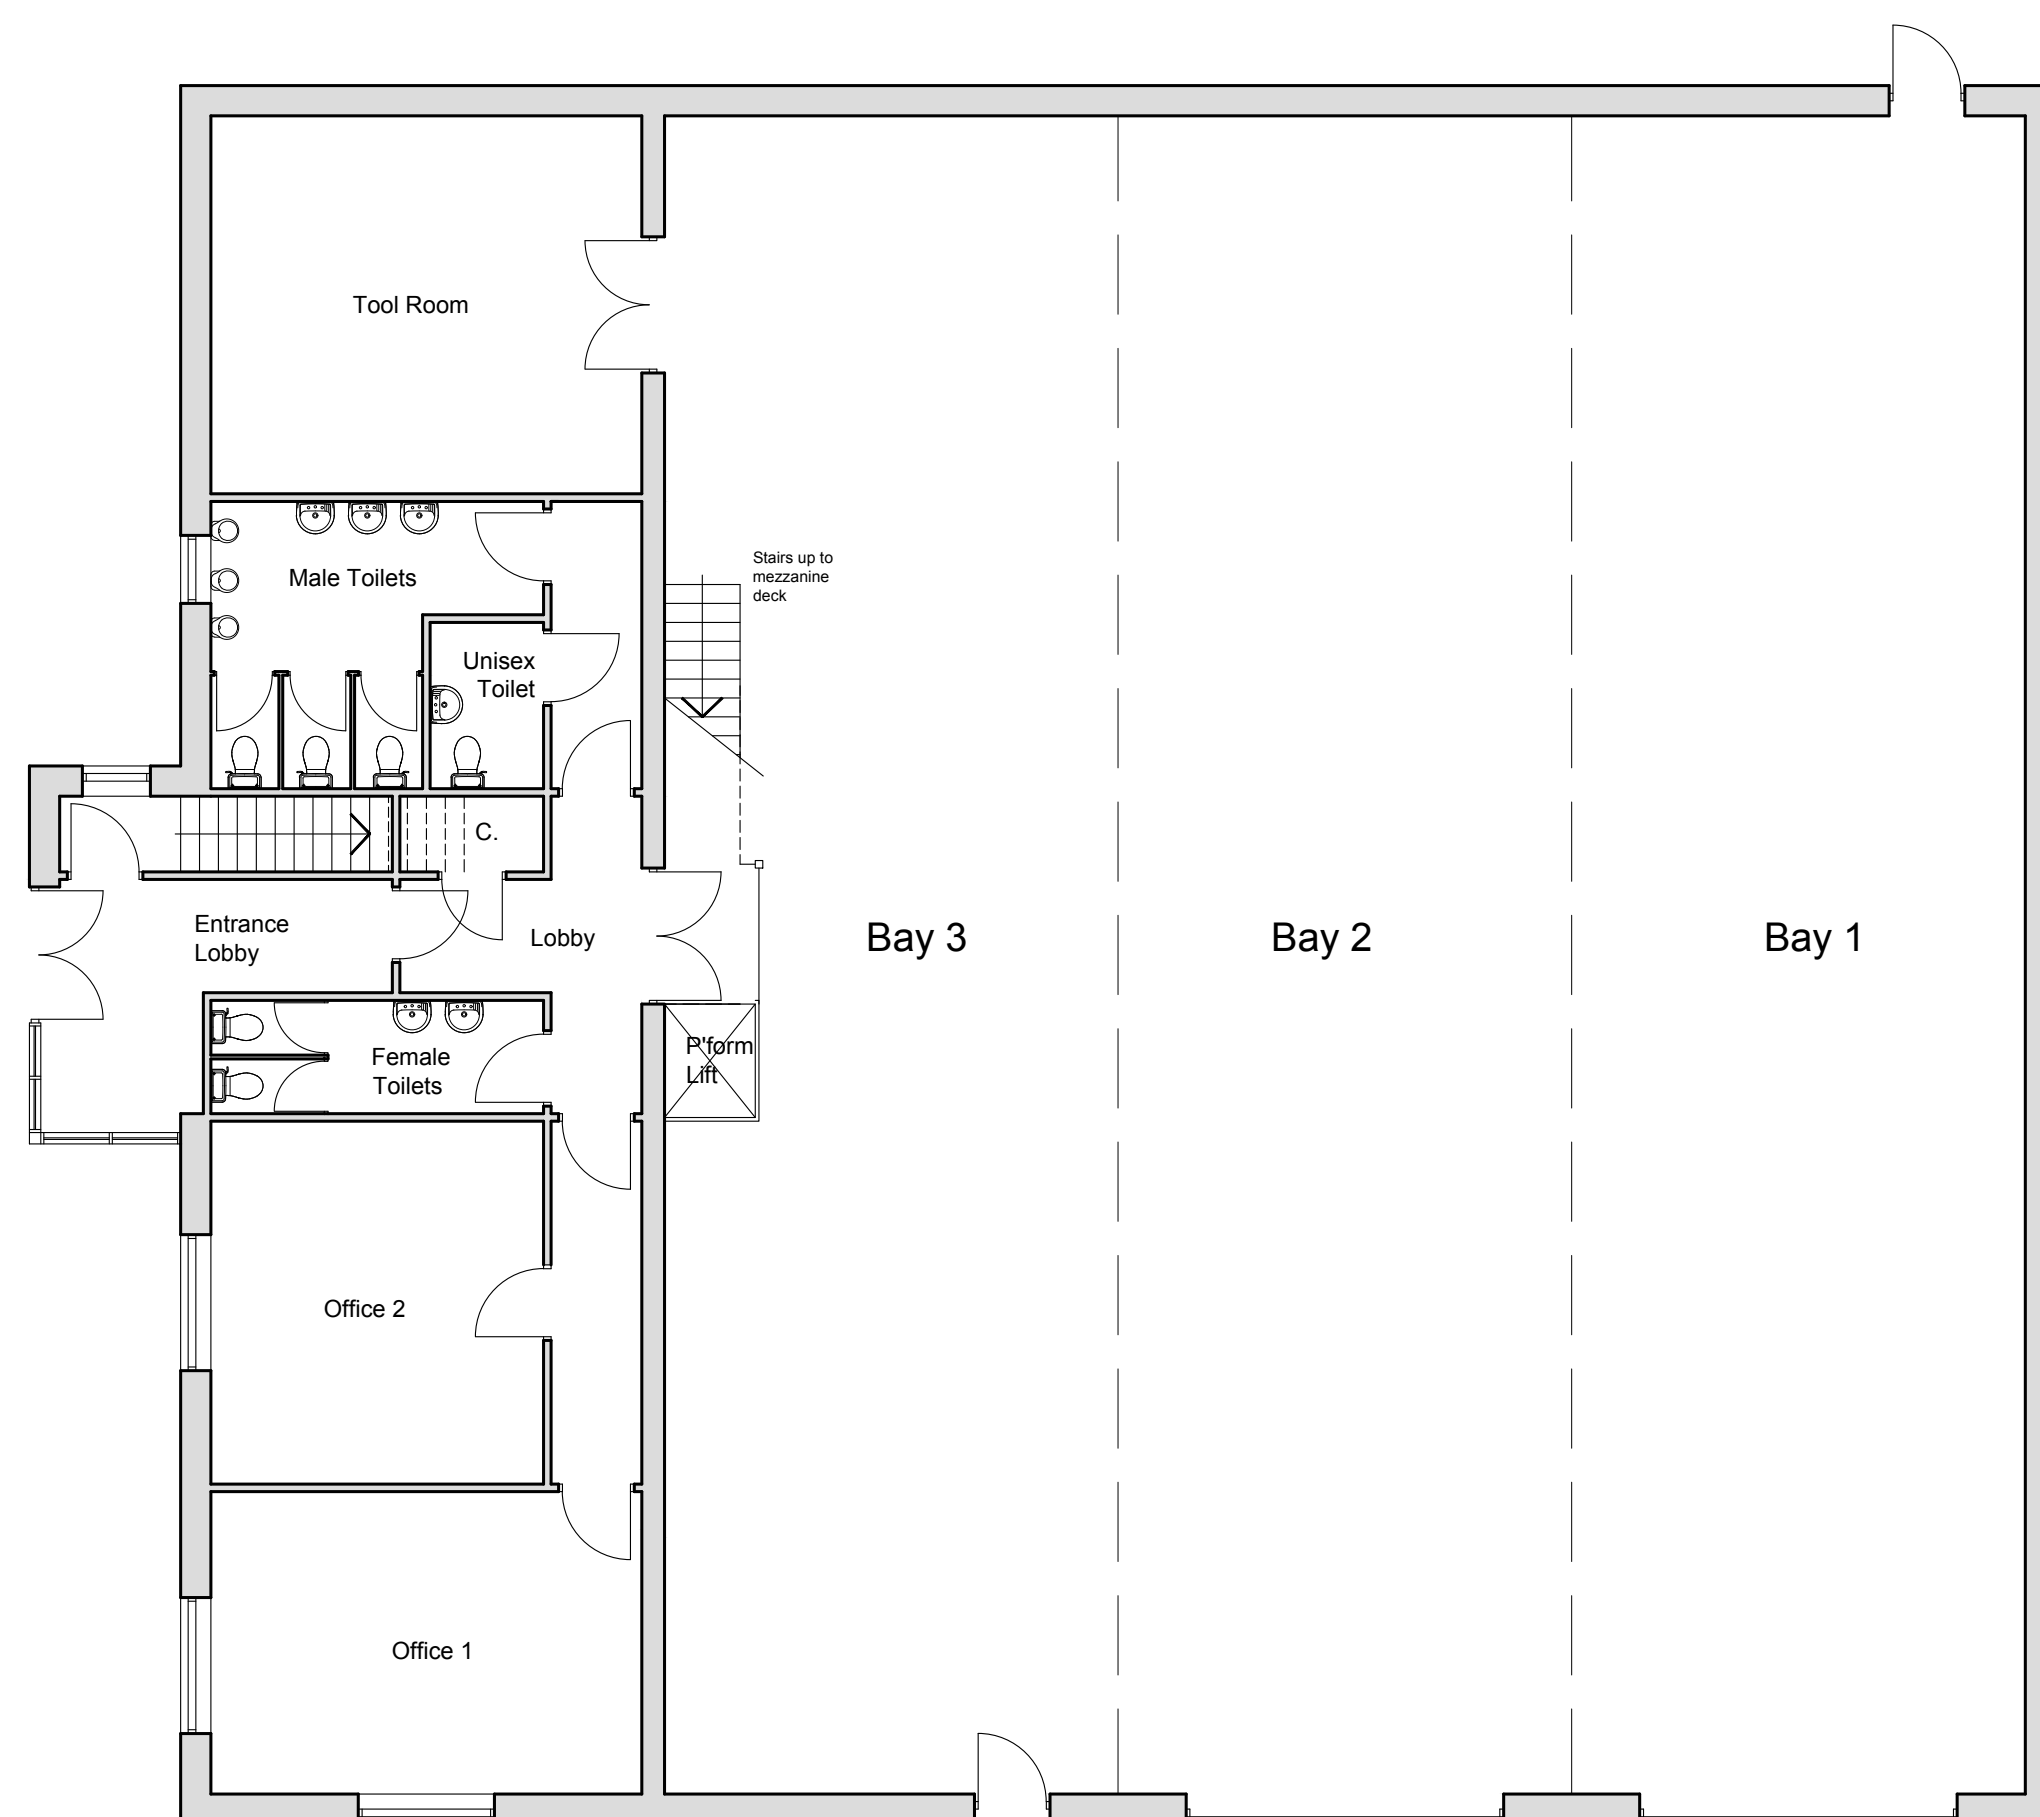
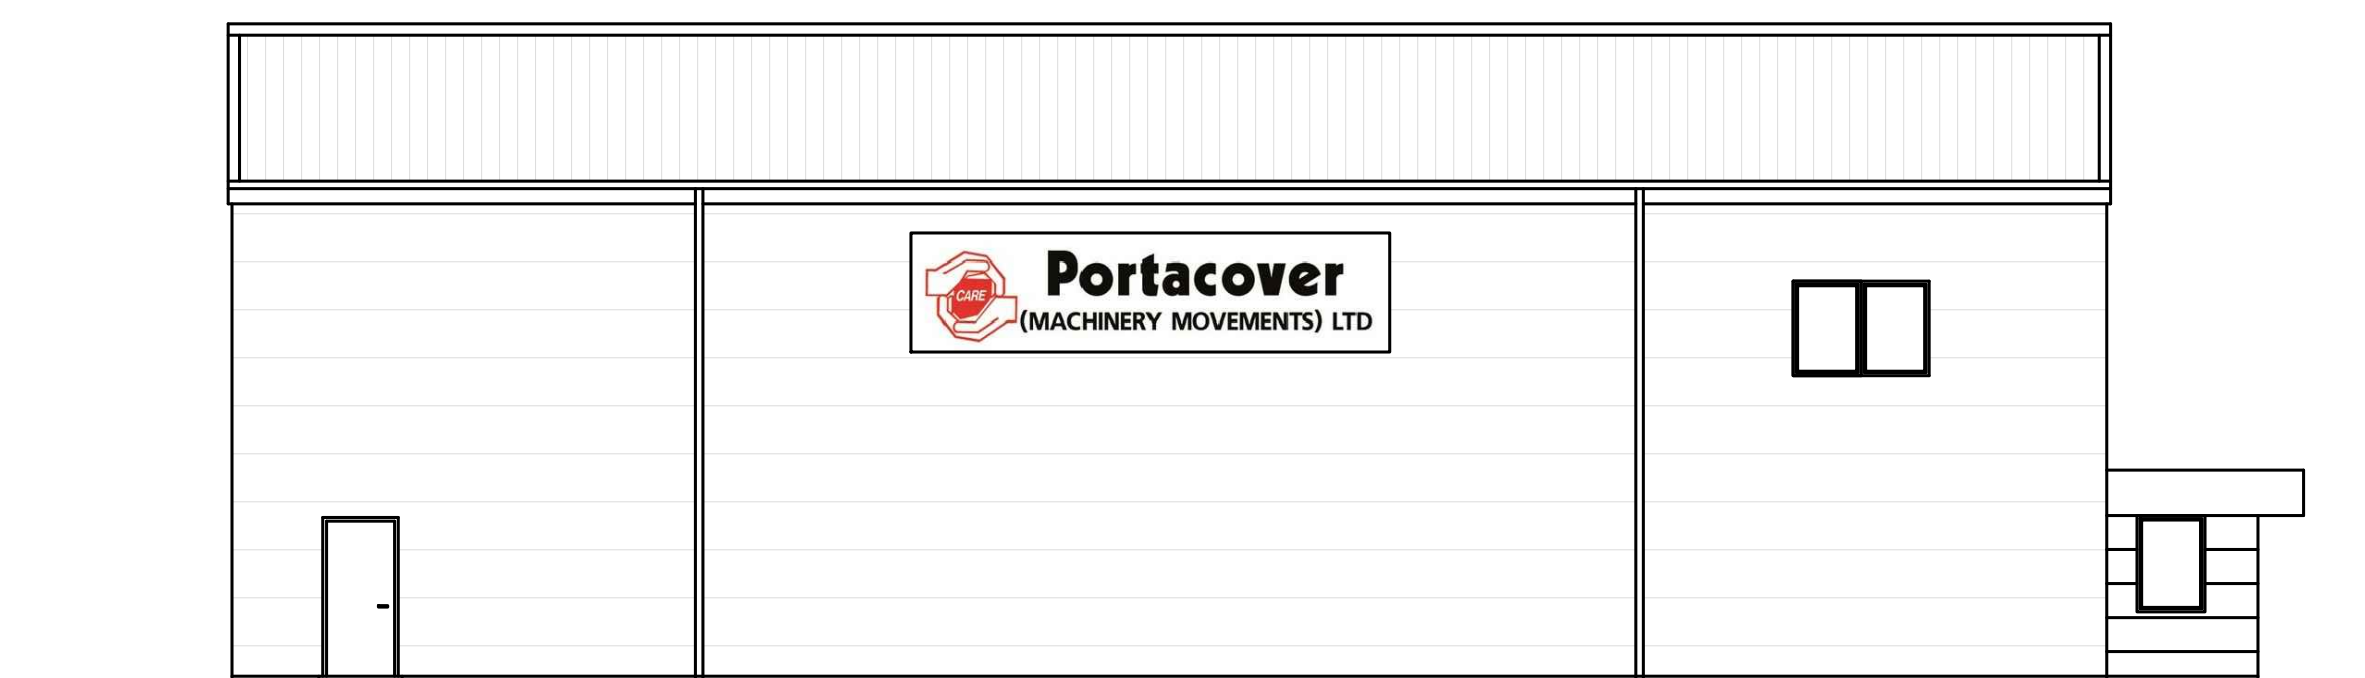
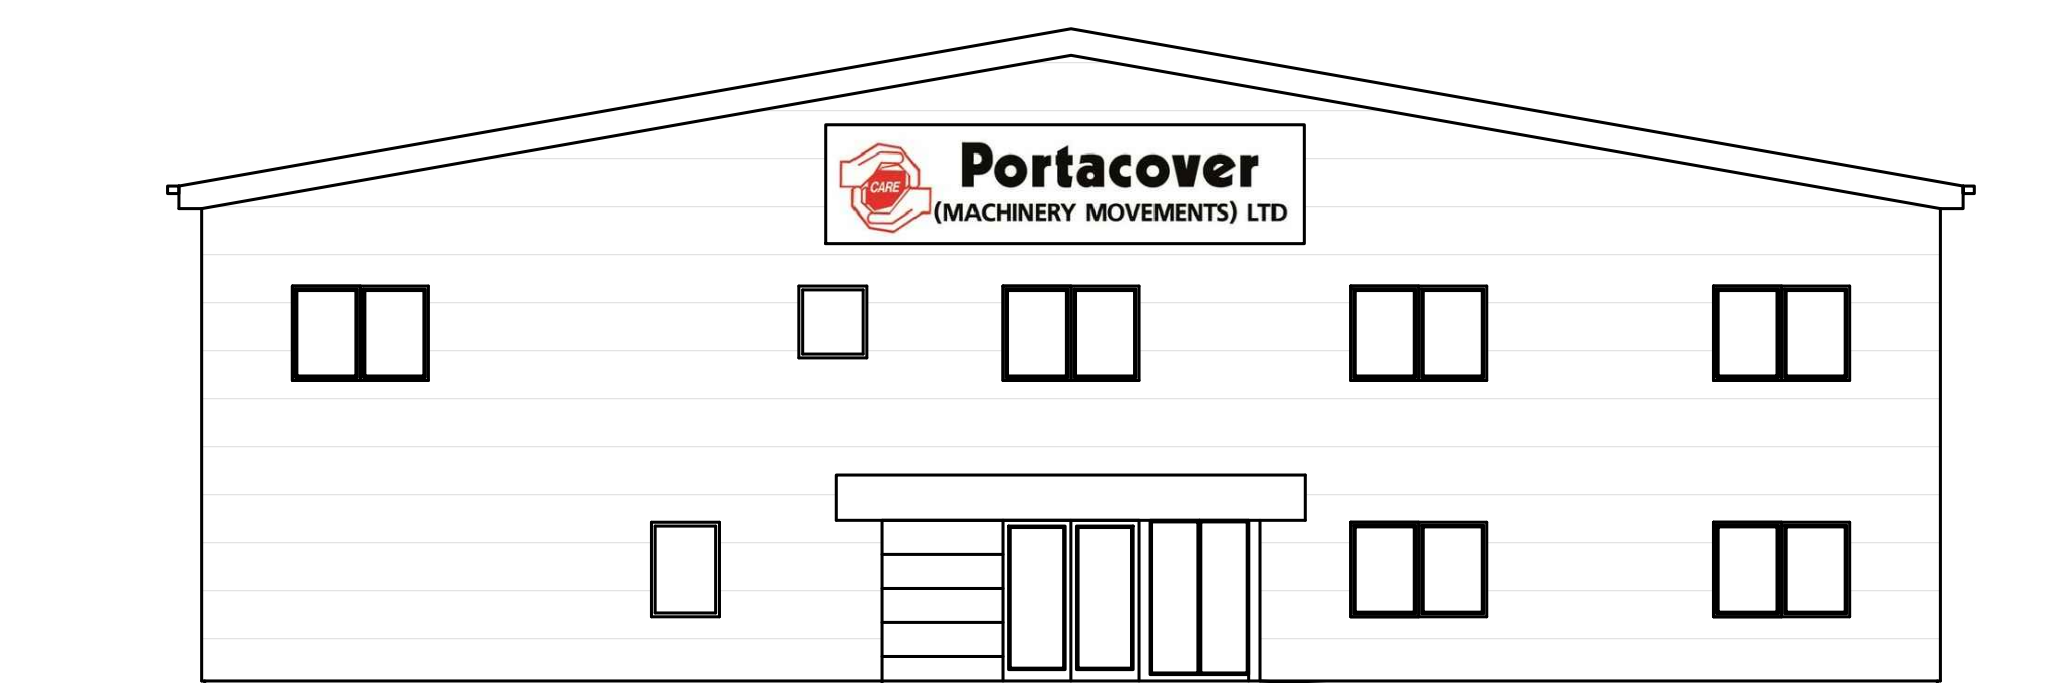
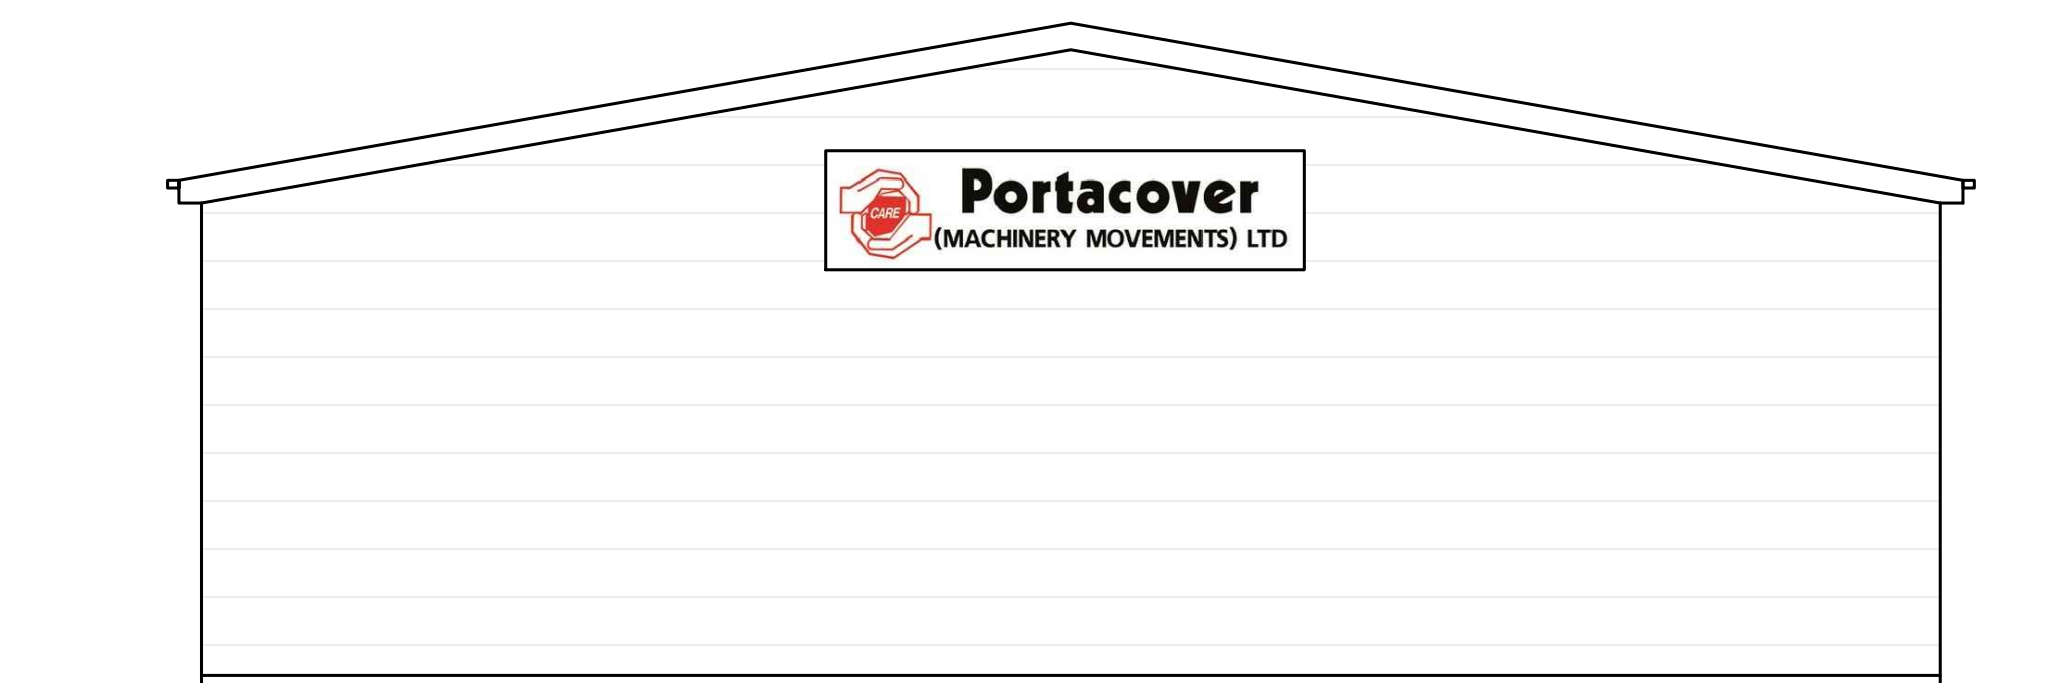
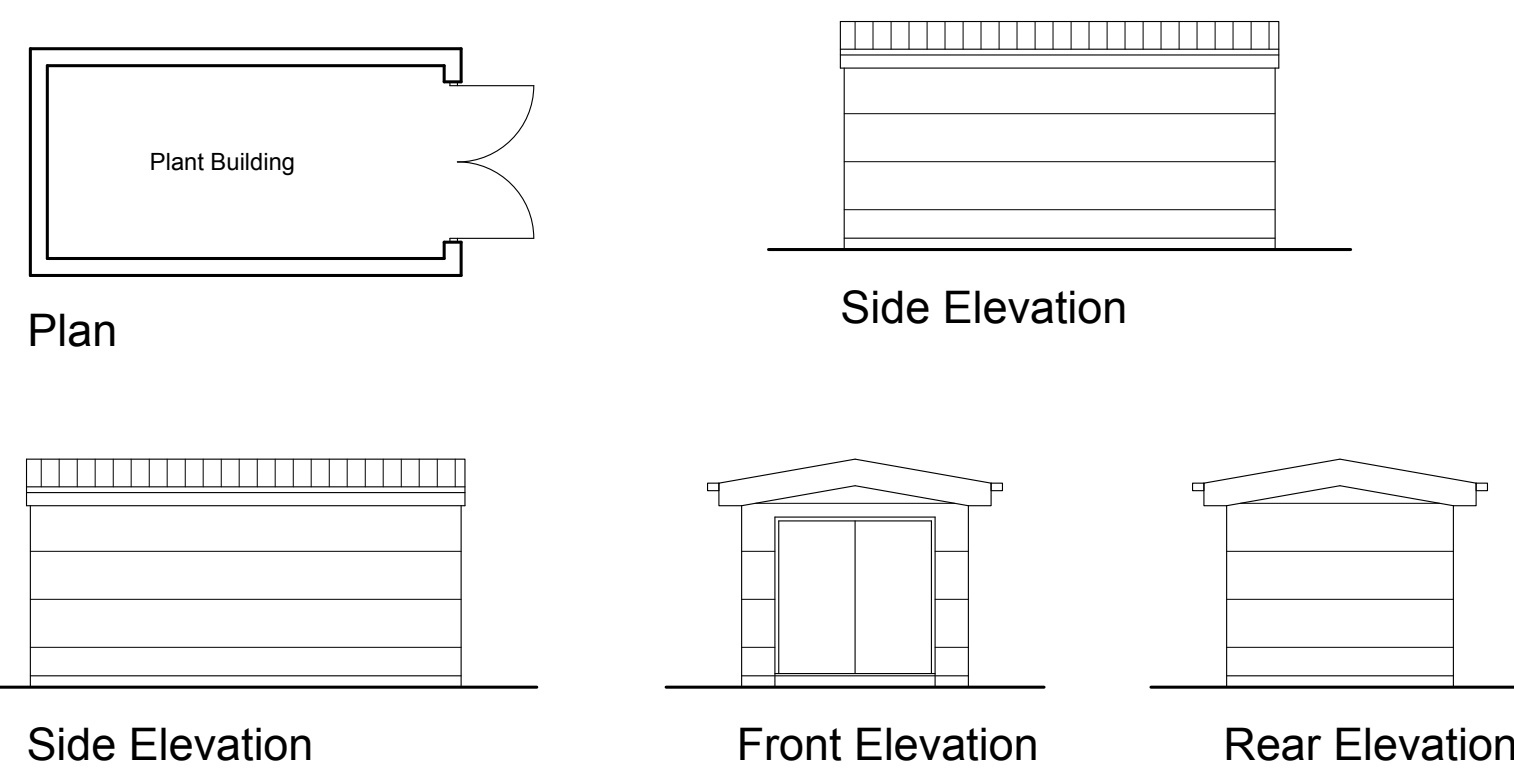
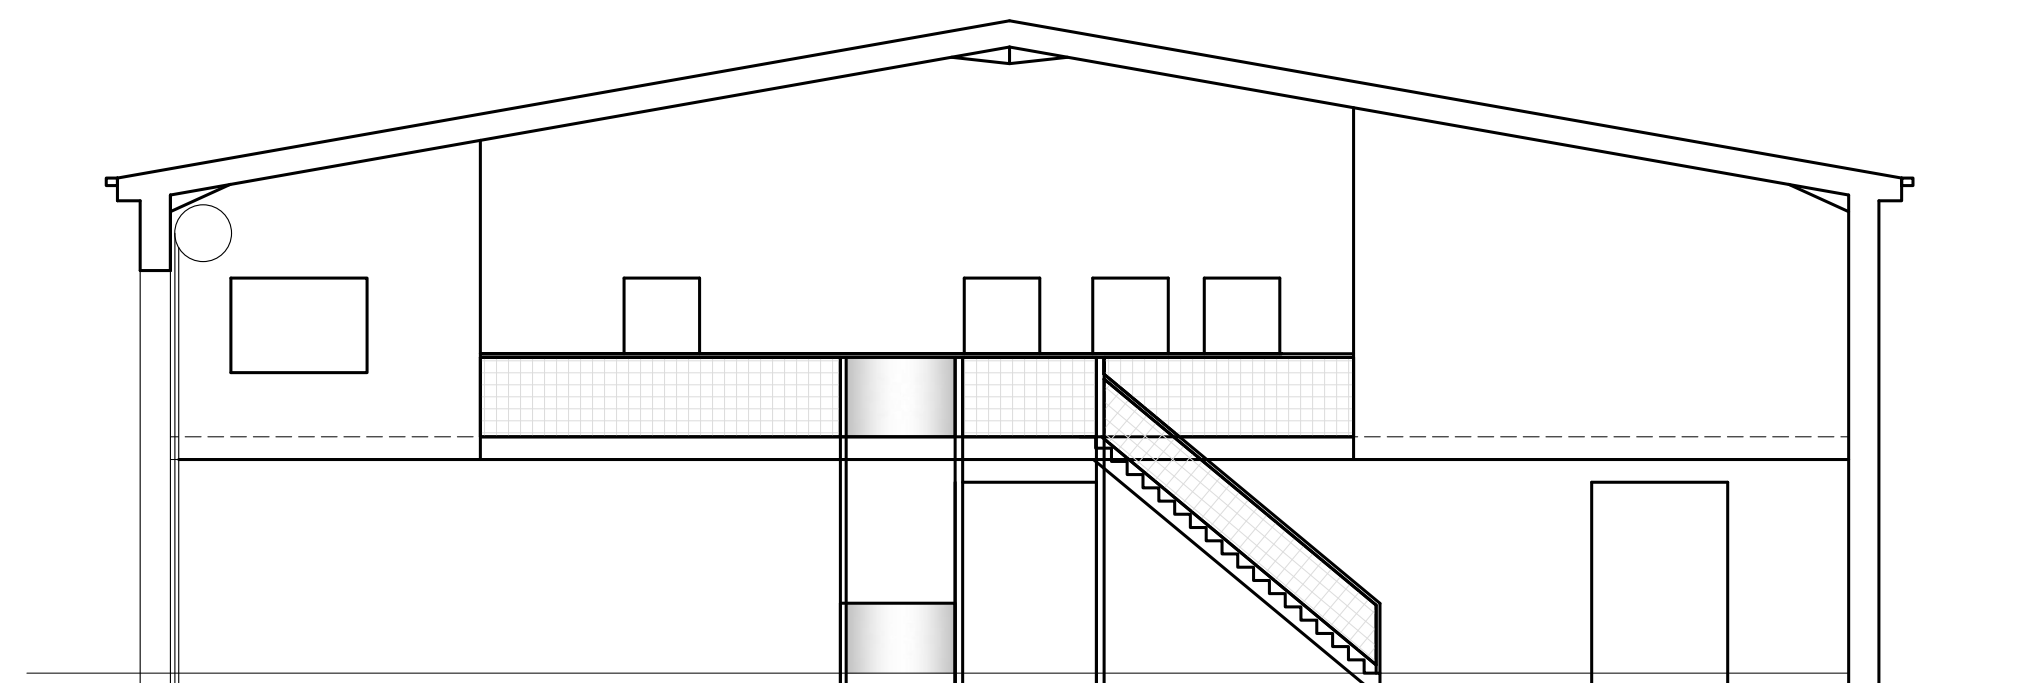


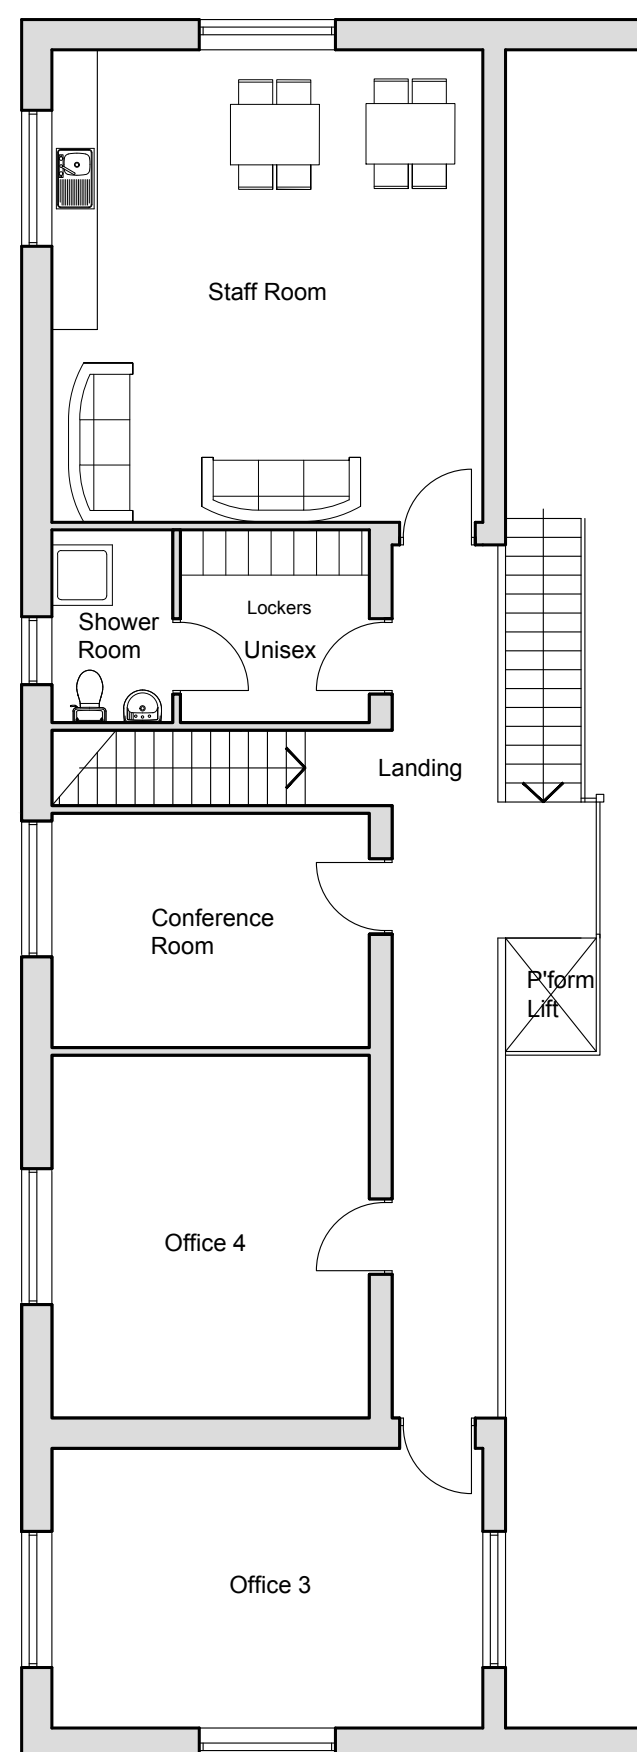

This Drawing is Copyright. ©

Note: All dimensions to be checked on site and not to be scaled from drawing.

AMENDMENTS:	
Revision	Date

BUCKMASTERBATCUP
Architects Ltd.

CLIENT:

Portacover

PROJECT TITLE

PROJECT TITLE:
Seaway Parade, Baglan

DRAWING TITLE

Proposed Floor Plans & Elevations

SCALE: 1:100 @ A1	DATE: May 2020
-------------------	----------------

SWANSEA

70 Walter Road

Swansea SA1 4Q

T 01703 466060

T - 01792 466060

F - 01792 644646

www.bbarch.co.uk

LONDON

One Kingdom Street

Paddington Central

London WC2 6PD

BBA 821.P.04

