



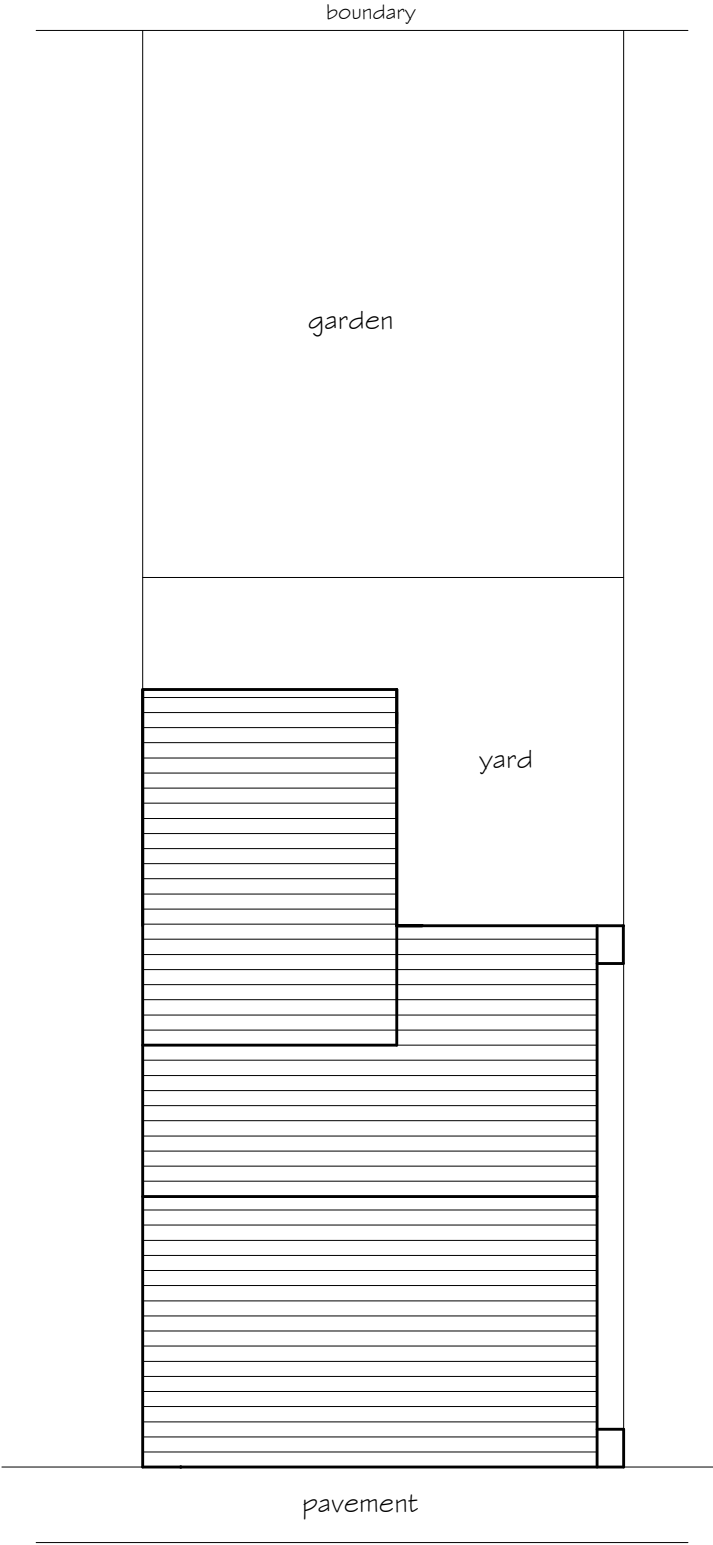

EXISTING

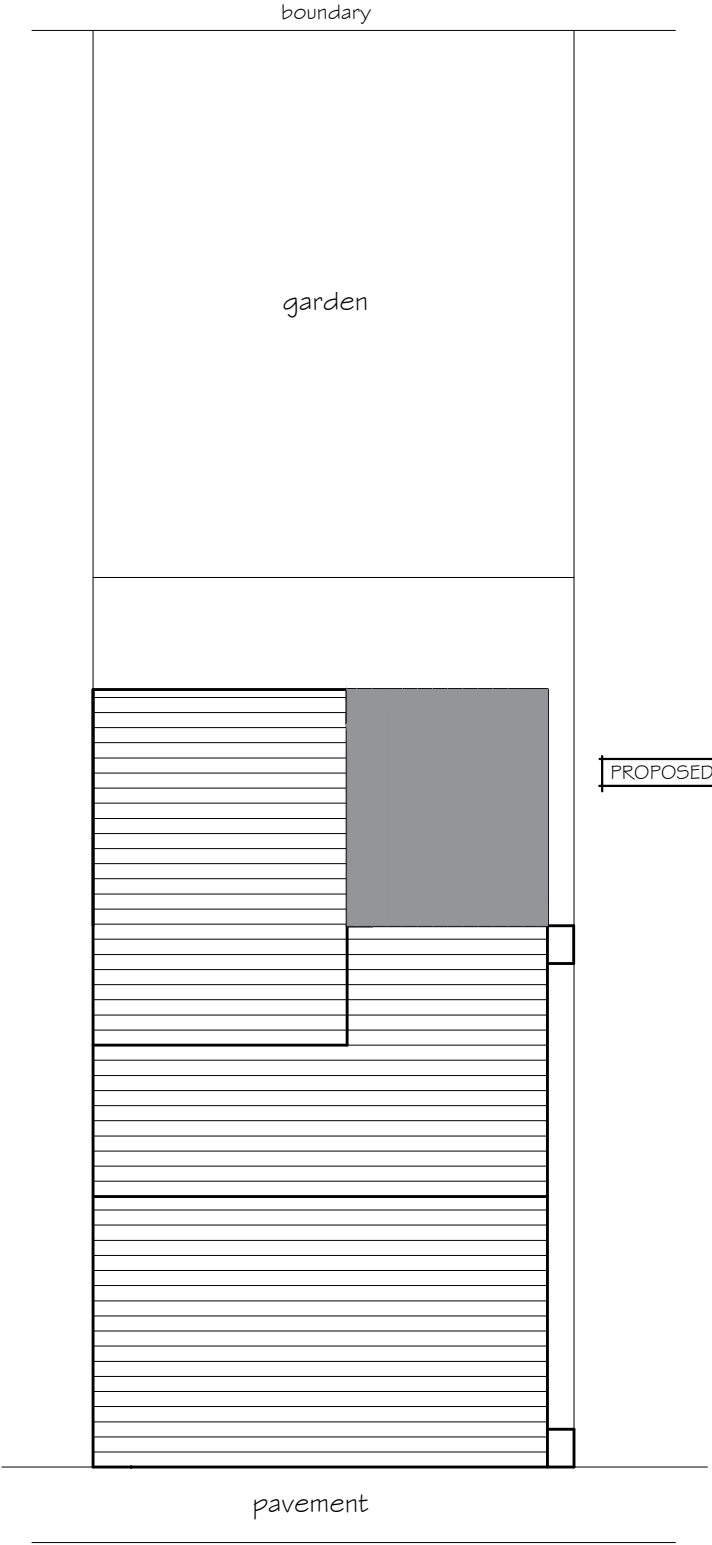

PROPOSED

BLOCK PLAN 1:100 WITH ROOF PLAN SHOWN

PETER JONES TALBOT DESIGN SERVICES mobile: 07817538014 email: jonespeter177@gmail.com	project title 24 Alban Terrace Abercregan Port Talbot	drawing title block plan	date May 2020	scale 1:100
			drawing No 24 AT - O3	