



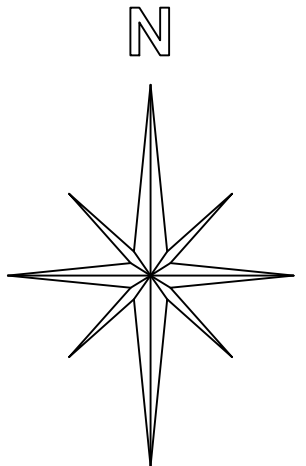

EXISTING LOCATION PLAN
SCALE 1:1250

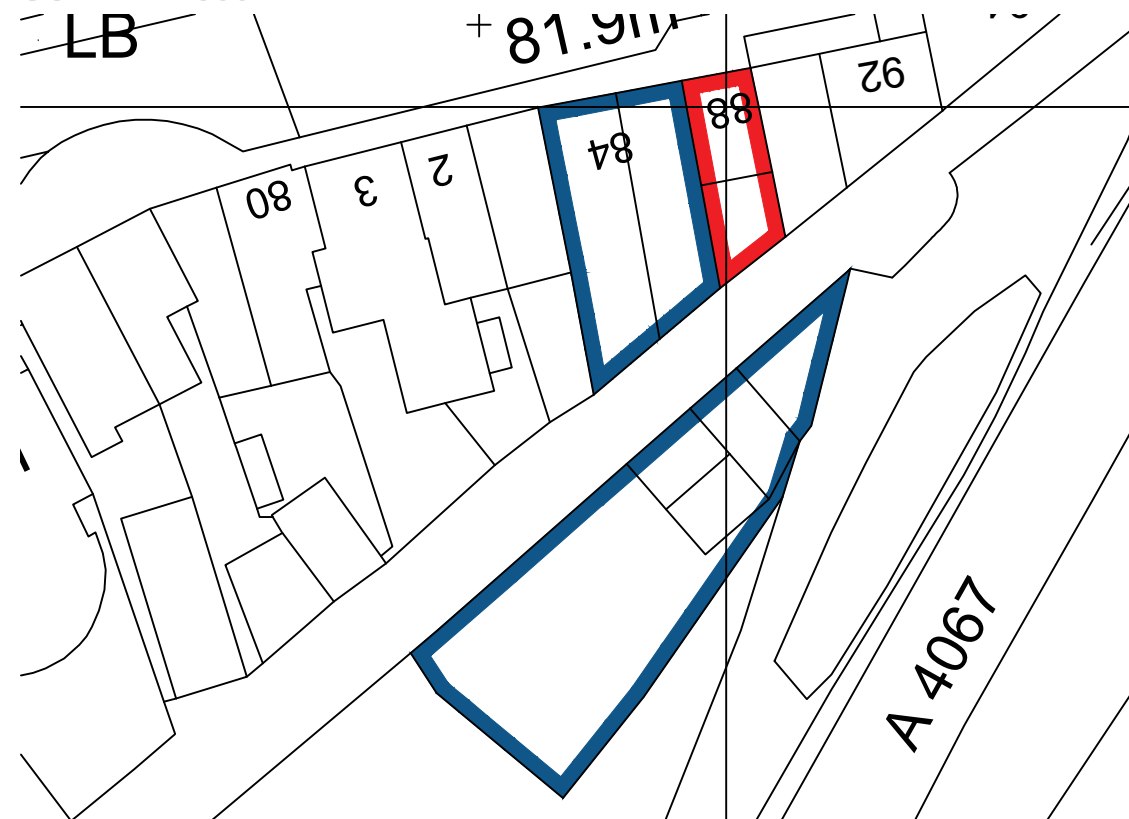

EXISTING SITE BLOCK PLAN
SCALE - 1:500



PROPOSED SITE BLOCK PLAN
SCALE - 1:500



A3 Original
Paper Size

Produced on 02 April 2020 from the Ordnance Survey National Geographic Database and incorporating surveyed revision available at this date.

This map shows the area bounded by 276942,208950 276942,209050 277042,209050 277042,208950

Reproduction in whole or part is prohibited without the prior permission of Ordnance Survey.

Crown copyright 2020. Supplied by copla ltd trading as UKPlanningMaps.com a licensed Ordnance Survey partner (100054135).

Data licenced for 1 year, expiring 02 April 2021. Unique plan reference: v1c/445731/604395

masters
architectural

Planning - Building Control - Management
info@mastersarchitectural.co.uk
07971017423

Address:-
88 Commercial Street,
Ystalyfera,
Swansea
SA9 2HU

Drawing No:
01/0420

Date:
April 2020

Client:
Julie Castle Barron

Drawing Title:
Location & Site Plan

Scales: (at A3)
☐ 1:1 ☐ 1:2
☐ 1:5 ☐ 1:10
☐ 1:20 ☐ 1:50
☐ 1:100 ☐ 1:200
☒ 1:500 ☐ 1:1000
☒ 1:1250 ☐ 1:2500
 Other:

Drawing Type:
**Building
Regulations**

REV