



88 Commercial Street, Ystalyfera, Swansea, SA9 2HU




EXISTING FRONT ELEVATION
SCALE 1:100

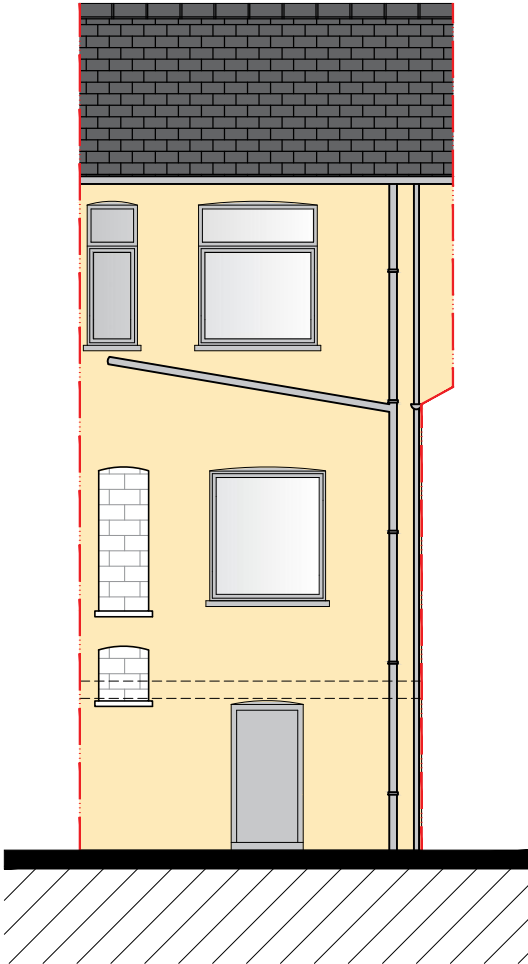

EXISTING REAR ELEVATION
SCALE 1:100

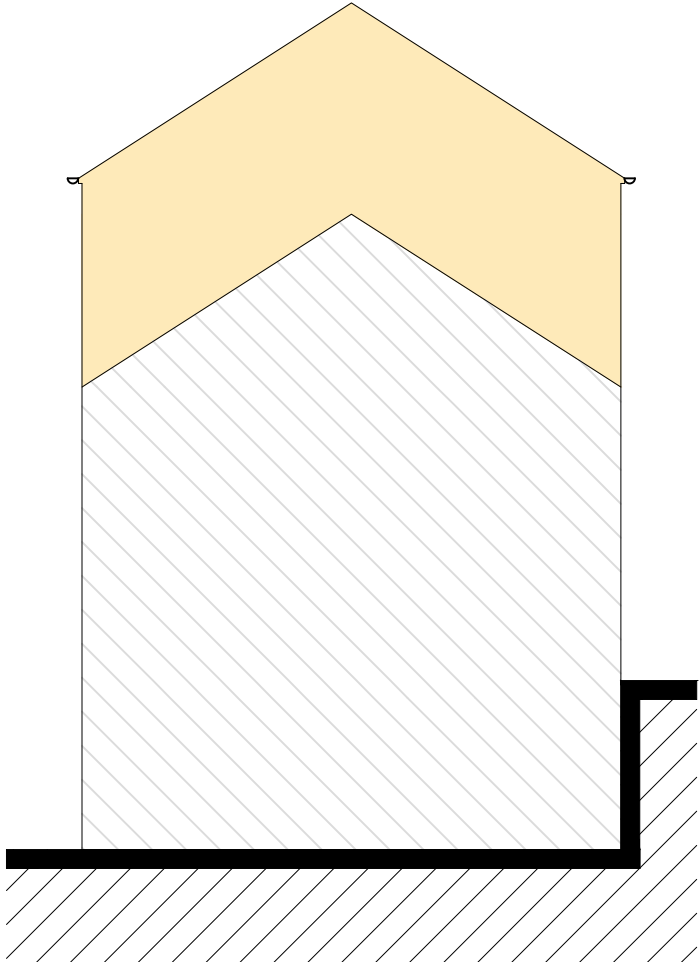

EXISTING SIDE ELEVATION
SCALE 1:100

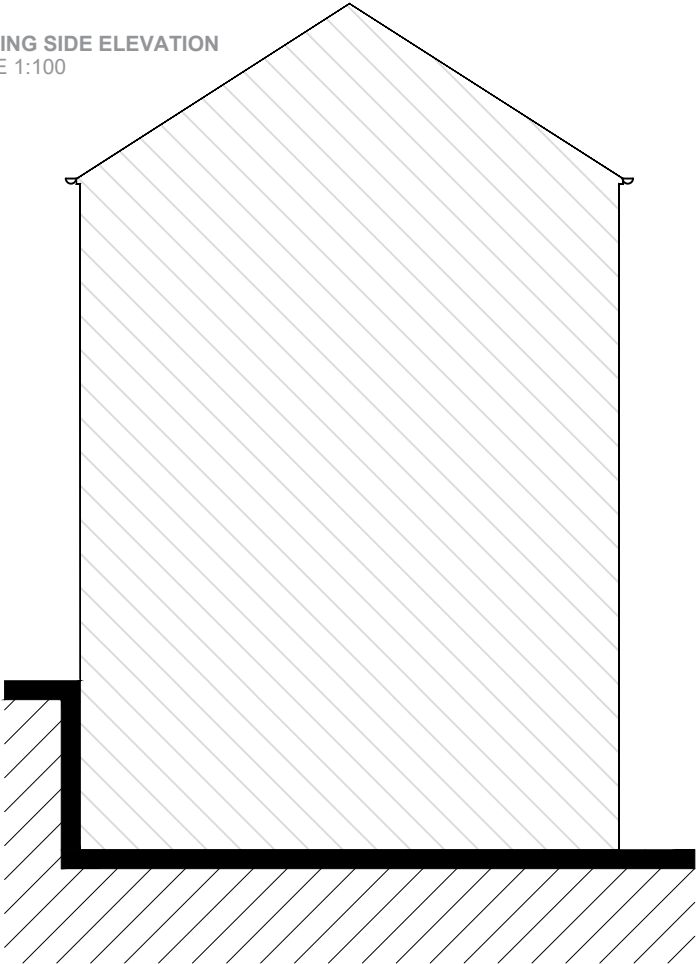

EXISTING SIDE ELEVATION
SCALE 1:100

COPYRIGHT
MASTERS ARCHITECTURAL LTD RETAINS
COPYRIGHT OF THIS DRAWING.
This drawing must not be copied, reproduced or
altered in any way, without the written permission
of MASTERS ARCHITECTURAL LTD.
These drawings are to be read in conjunction with
the associated planning, materials/ manufacturers
specifications and accompanying Structural
Engineers plans

Prior to any works commencing on site, the
contractor is to check all levels and dimensions
before work commences. Any discrepancies should
be reported immediately to the consultants. The
contractor to take all reasonable steps to ascertain
the location of all existing and former services
located within the curtilage of the site (and former
demolished structure).



A3 Original
Paper Size

masters
architectural

Planning - Building Control - Management
info@mastersarchitectural.co.uk
07971017423

Address:-
88 Commercial Street,
Ystalyfera,
Swansea
SA9 2HU

Drawing No:
03/0420

Date:
April 2020

Client
Julie Castle Barron

Scales: (at A3)

☐ 1:1
☐ 1:5
☐ 1:20
☒ 1:100
☐ 1:500
☐ 1:1250
Other:

☐ 1:2
☐ 1:10
☐ 1:50
☐ 1:200
☐ 1:1000
☐ 1:2500

Drawing Type:
Planning
Issue

Drawing Title:
Existing Elevations

B