


88 Commercial Street, Ystalyfera, Swansea, SA9 2HU




PROPOSED FRONT ELEVATION
SCALE 1:100

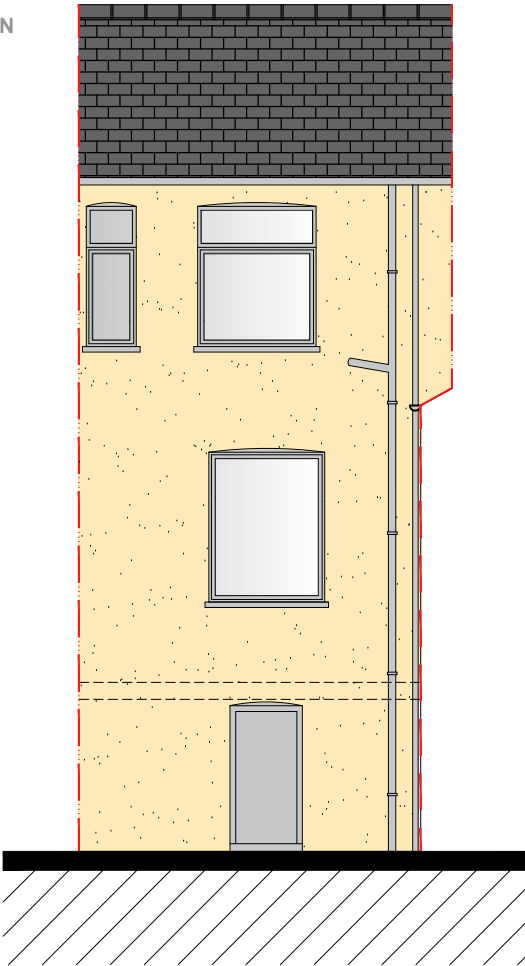


PROPOSED REAR ELEVATION
SCALE 1:100

SCHEME SPECIFIC NOTES

MATERIALS:
ROOF COVERING AND RIDGE TO BE SLATE TO MATCH EXISTING
EXTERNAL WALLS TO BE DASH RENDER & BRICKWORK TO MATCH EXISTING
NEW ENTRANCE DOORS TO BE GOLDEN OAK Upvc
NEW SHOP FRONT TO BE GOLDEN OAK Upvc
RAINWATER GOODS AND FIXINGS TO BE GOLDEN OAK uPVC

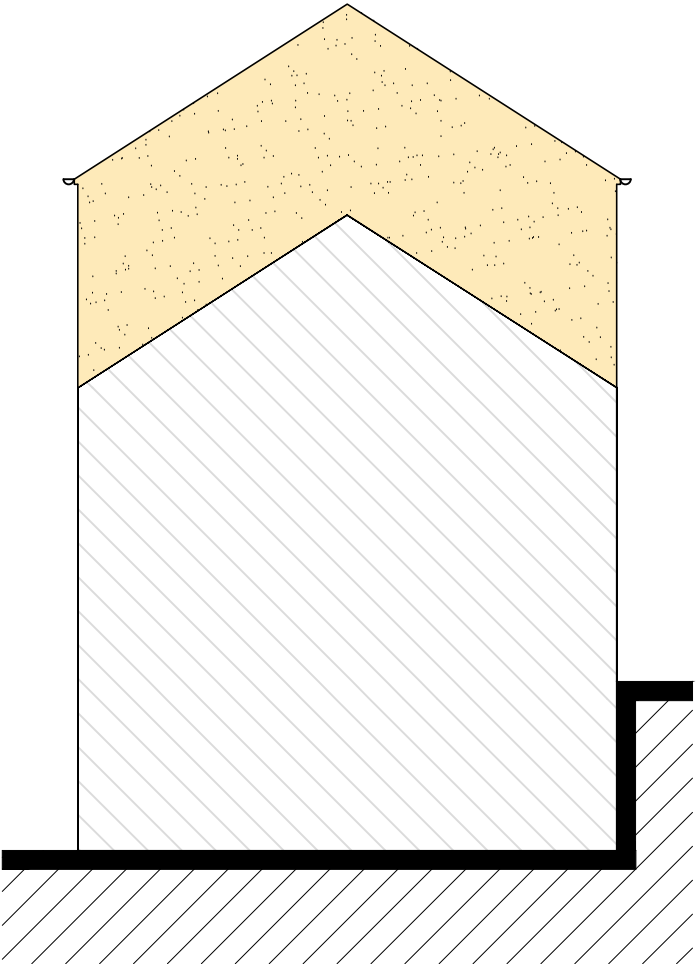

PROPOSED SIDE ELEVATION
SCALE 1:100

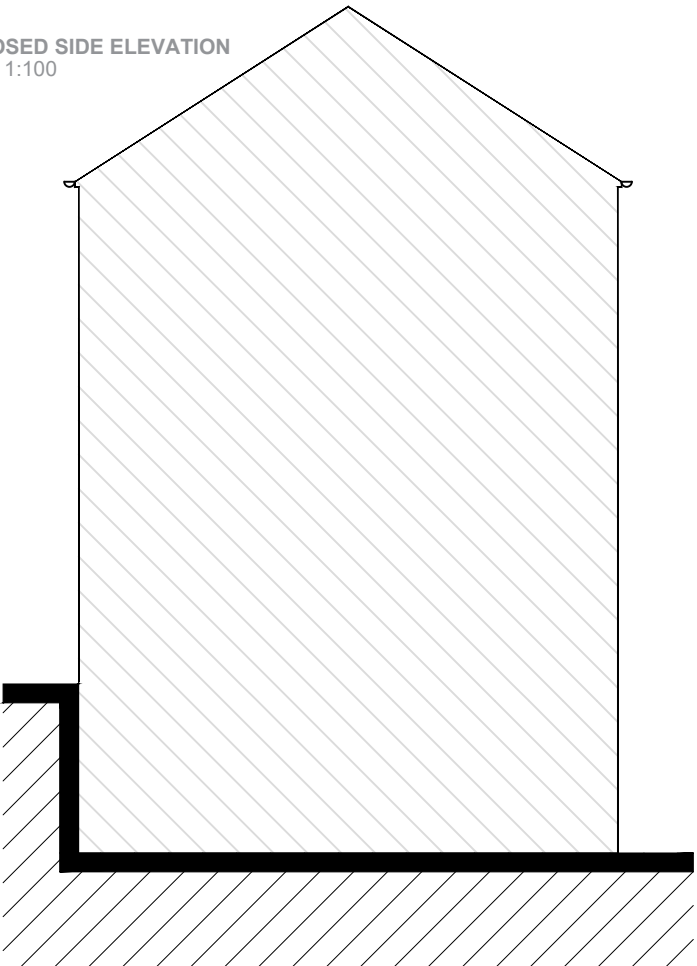

PROPOSED SIDE ELEVATION
SCALE 1:100

NOTES

COPYRIGHT
MASTERS ARCHITECTURAL LTD RETAINS
COPYRIGHT OF THIS DRAWING.
This drawing must not be copied, reproduced or altered in any way, without the written permission of MASTERS ARCHITECTURAL LTD.
These drawings are to be read in conjunction with the associated planning, materials/ manufacturers specifications and accompanying Structural Engineers plans

Prior to any works commencing on site, the contractor is to check all levels and dimensions before work commences. Any discrepancies should be reported immediately to the consultants. The contractor to take all reasonable steps to ascertain the location of all existing and former services located within the curtilage of the site (and former demolished structure).



A3 Original
Paper Size

masters
architectural

Planning - Building Control - Management
info@mastersarchitectural.co.uk
07971017423

Address:-
88 Commercial Street,
Ystalyfera,
Swansea
SA9 2HU

Drawing No:
05/0420

Date:
April 2020

Client
Julie Castle Barron

Scales: (at A3)
☐ 1:1 ☐ 1:2
☐ 1:5 ☐ 1:10
☐ 1:20 ☐ 1:50
☒ 1:100 ☐ 1:200
☐ 1:500 ☐ 1:1000
☐ 1:1250 ☐ 1:2500
Other:

Drawing Type:
Planning
Issue

Drawing Title:
Proposed Elevations

B