





FRONT ELEVATION AS EXISTING 1:50



REAR ELEVATION AS EXISTING 1:50

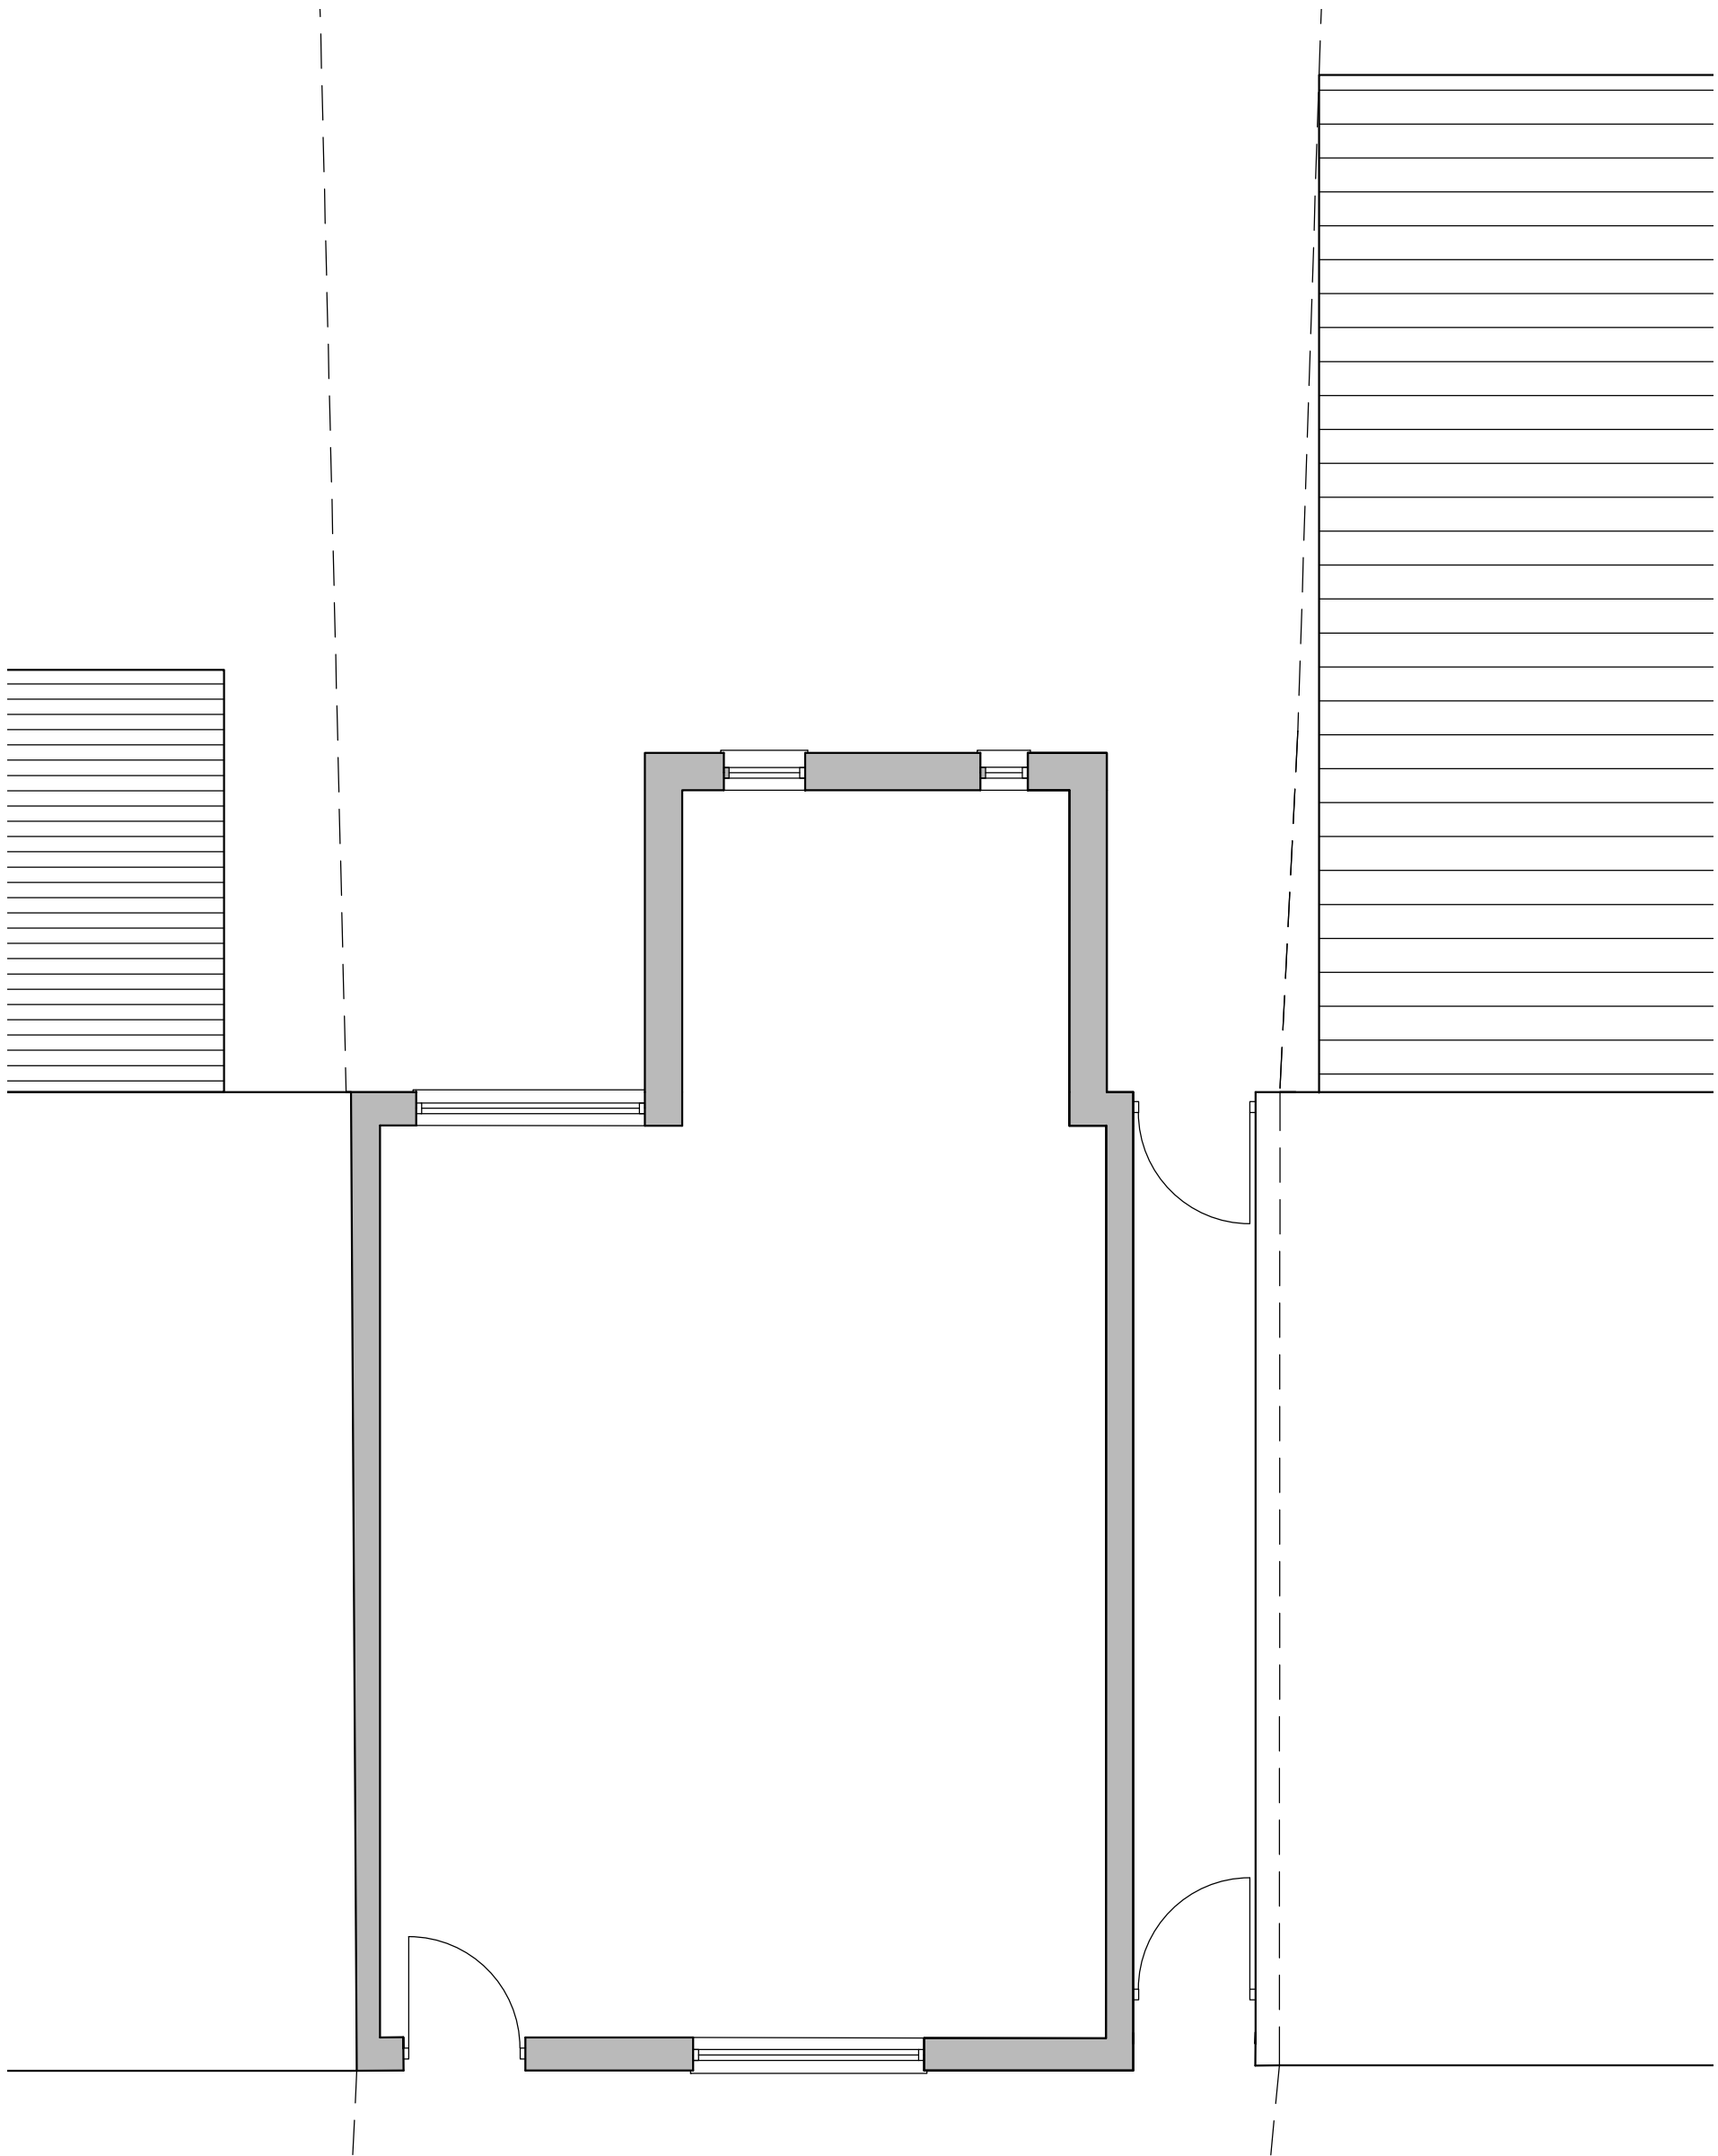

GROUND FLOOR PLAN AS EXISTING 1:50

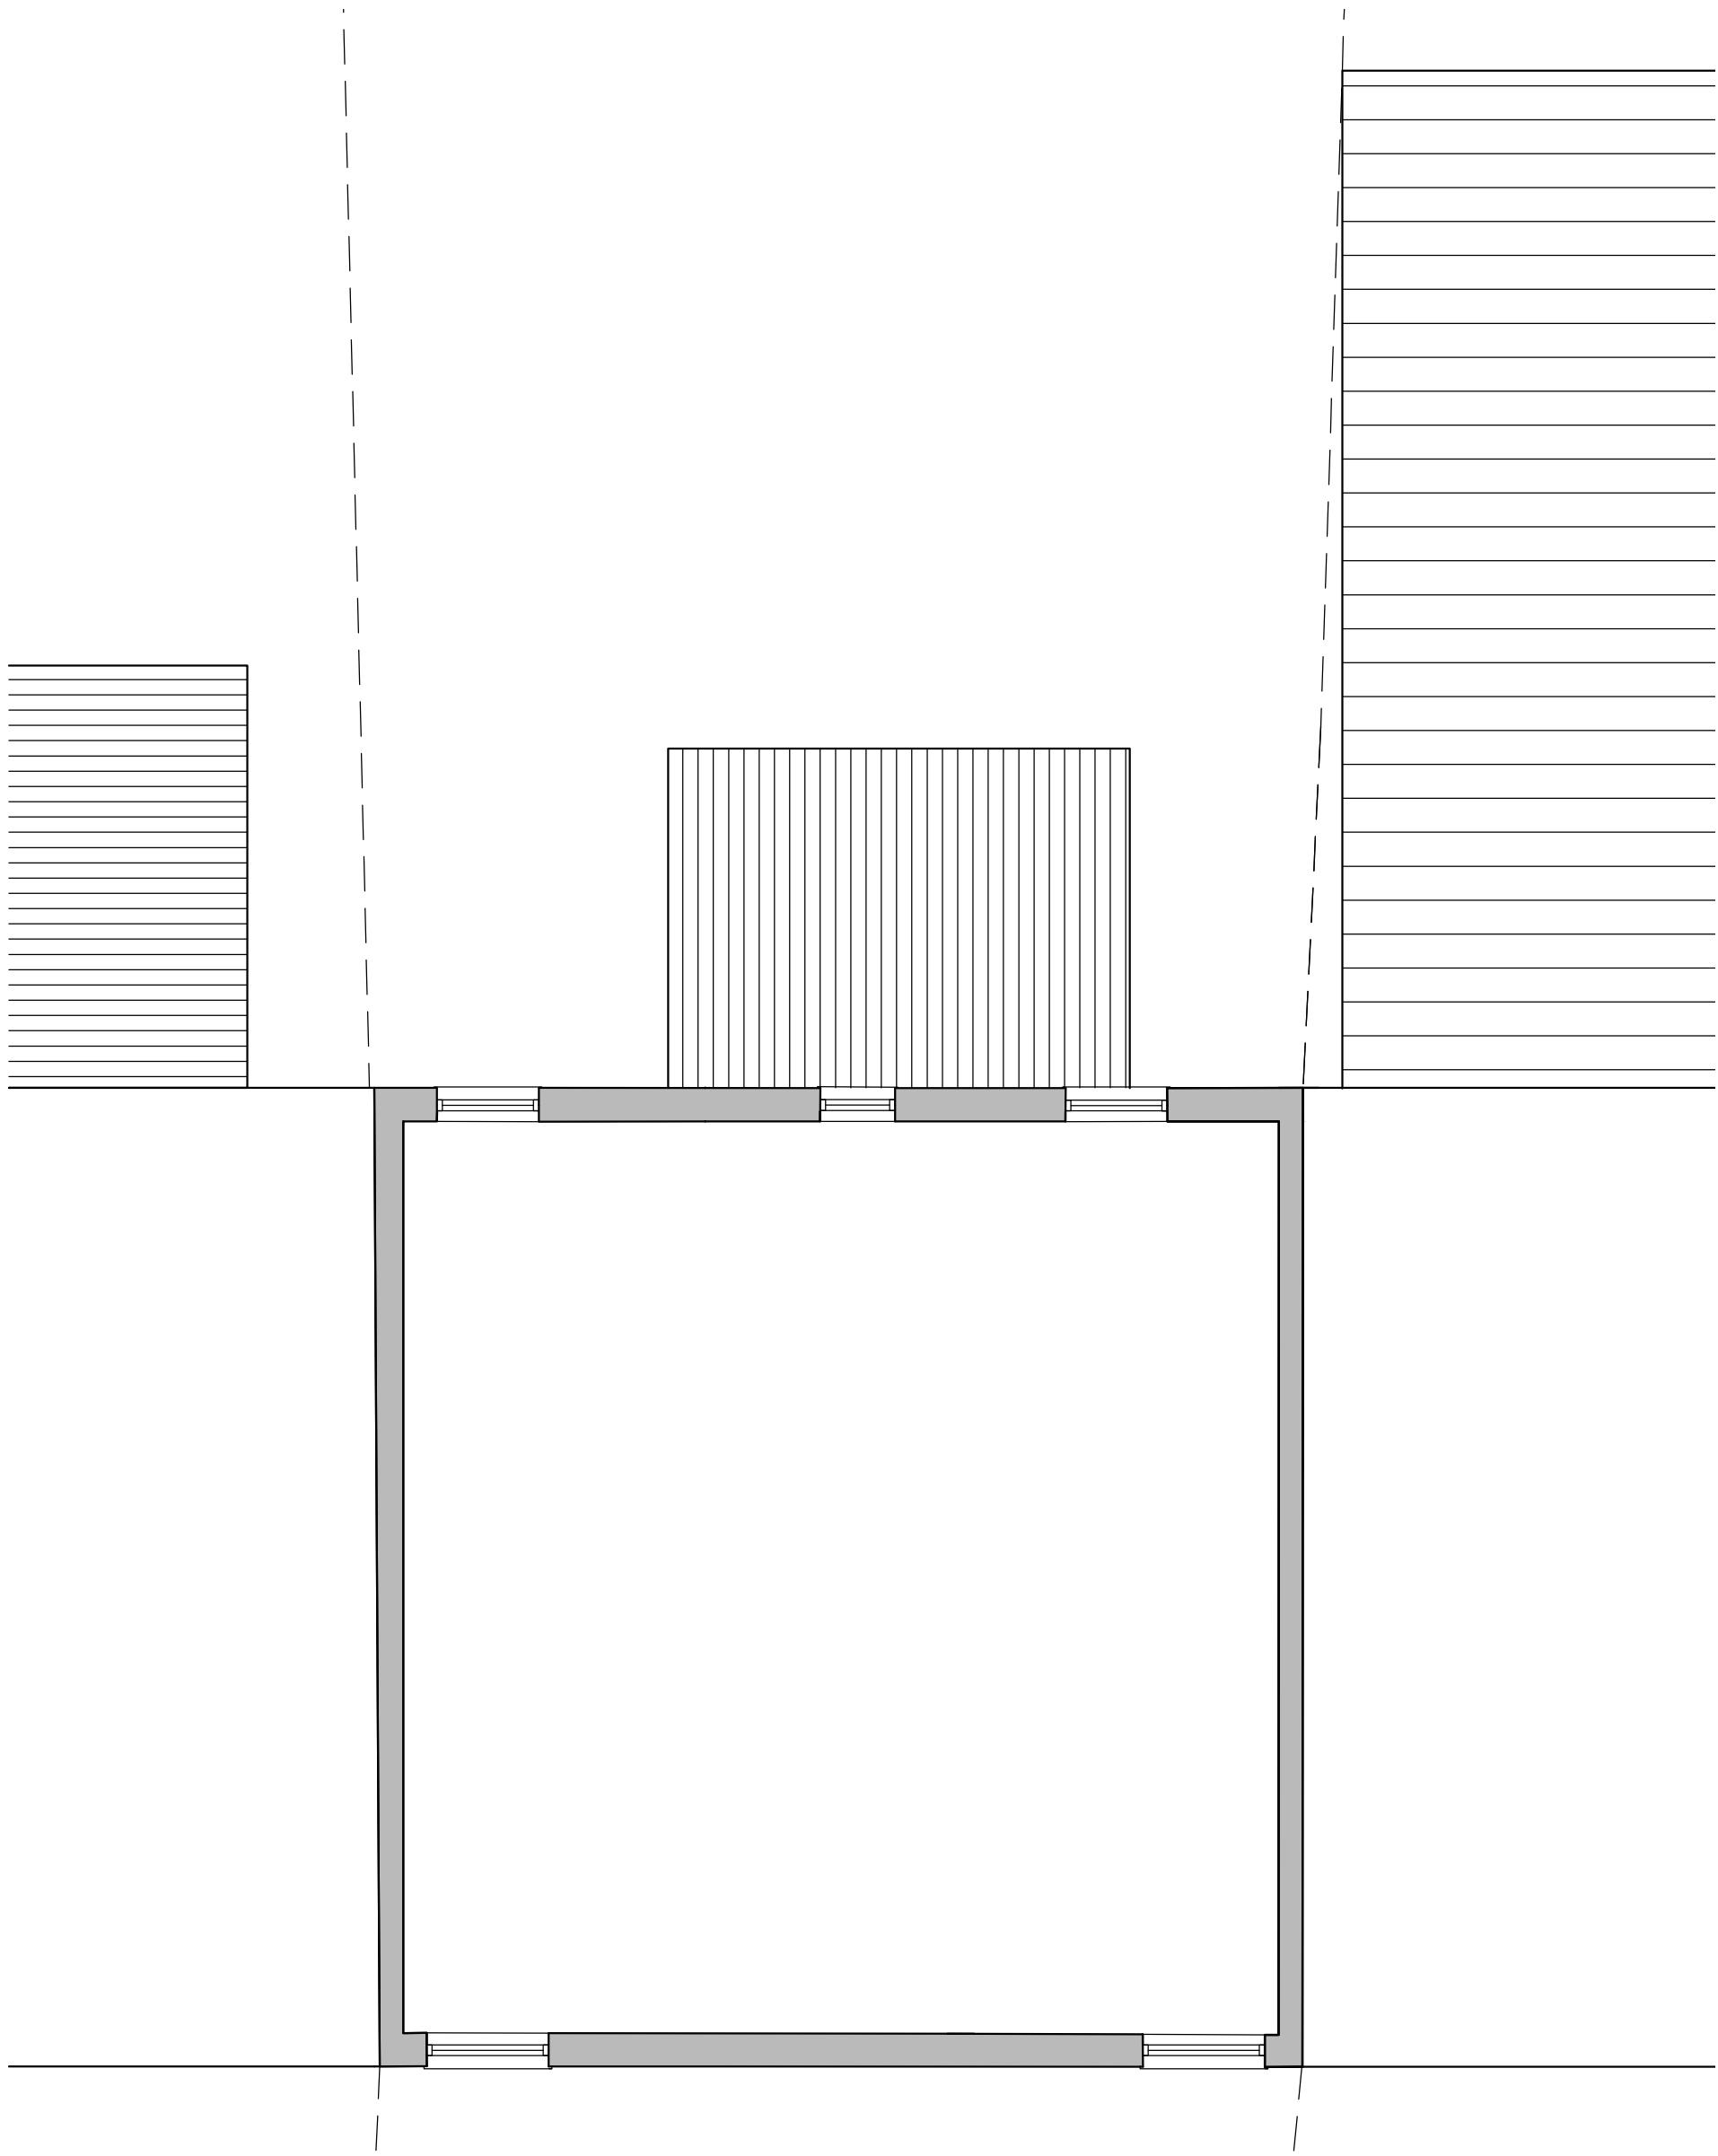

FIRST FLOOR PLAN AS EXISTING 1:50

Copyright retained in accordance with the copyright, design, and patents act 1988.

DO NOT SCALE OFF DRAWINGS
Dimensions to be checked on site.

CDM Regulations 2015
Denotes a significant hazard or difficult management procedure. Please refer to drawing notes for potential hazards. Main contractor to plan for mitigation measures in response to hazards.
CDM Regulations require that all projects are to:
• Have workers to be competent and are suitably skilled for the work they carry out;
• Contractors to provide appropriate supervision, instruction and information to all on site workers to provide a safe working environment;
• Have a written construction phase plan.

Worcester architects are appointed as 'Designer' only, unless a written appointment has been completed for the formal appointment as 'Principal Designer'

Feasibility

Rev | Note | Date

worcester architects
19 Poyser Lane Kirk Langley Ashbourne
DE6 4LR 07963780532 01332 824517
info@worcester-architects.co.uk
www.worcester-architects.co.uk

RIBA

Chartered Practice

Project2 Maes Y Tyra, Resolven, Neath

Drawing TitlePlans and elevations as existing

Scale 1:50

Sheet A1

Drawn ByMS

DateMay 20

Job No.031 2020 001

Drawing No.

Revision-