



THIS IS A C.A.D. PRODUCED DRAWING AND SHOULD NOT BE AMENDED BY HAND.




Existing Front Elevation

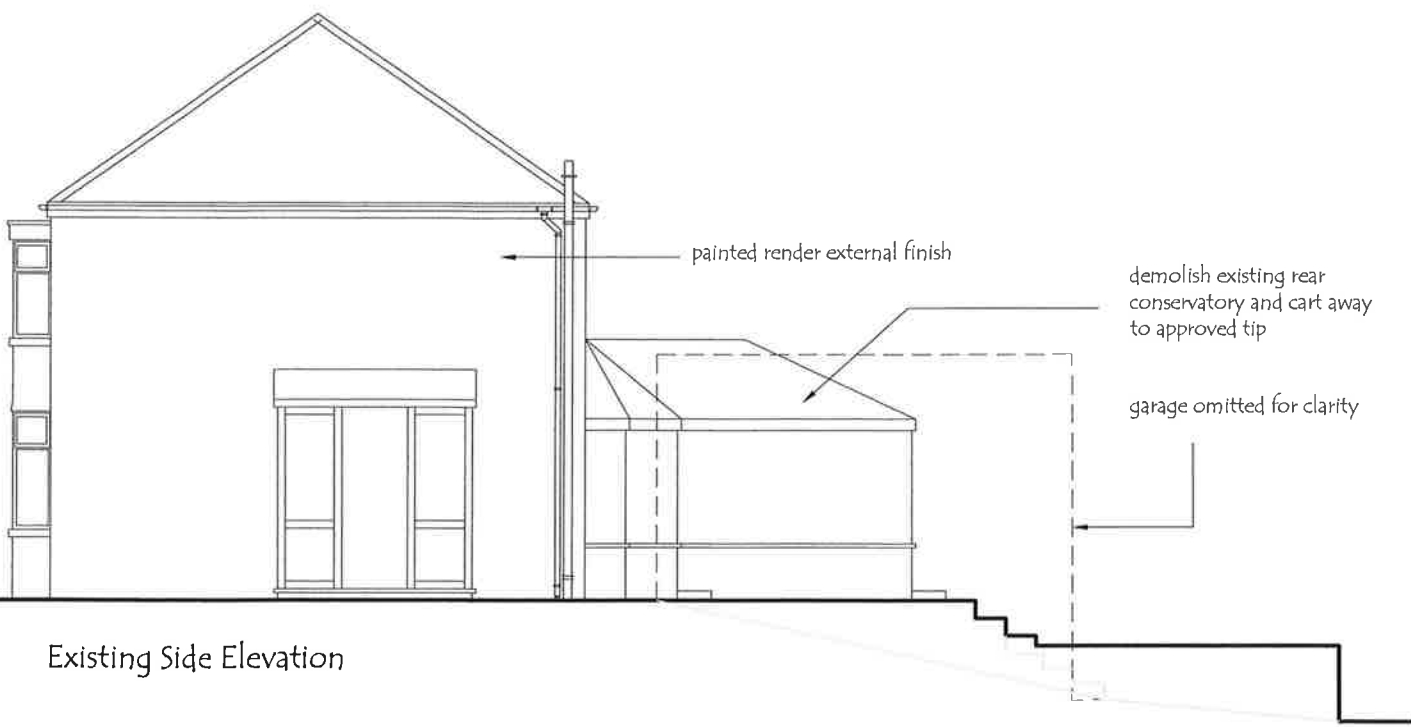

Existing Side Elevation

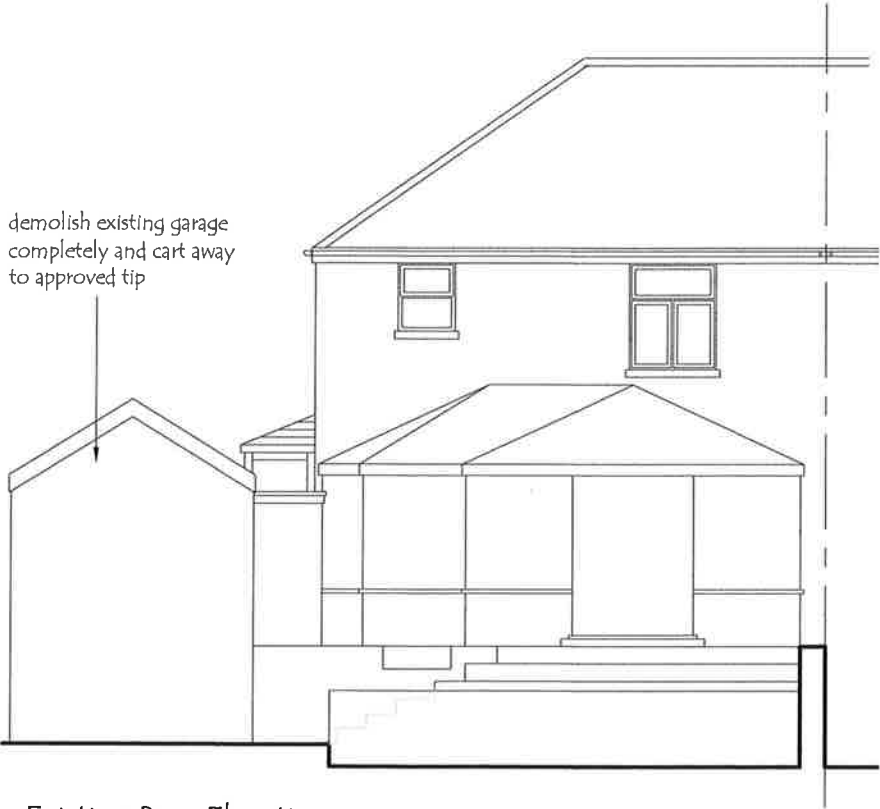

Existing Rear Elevation

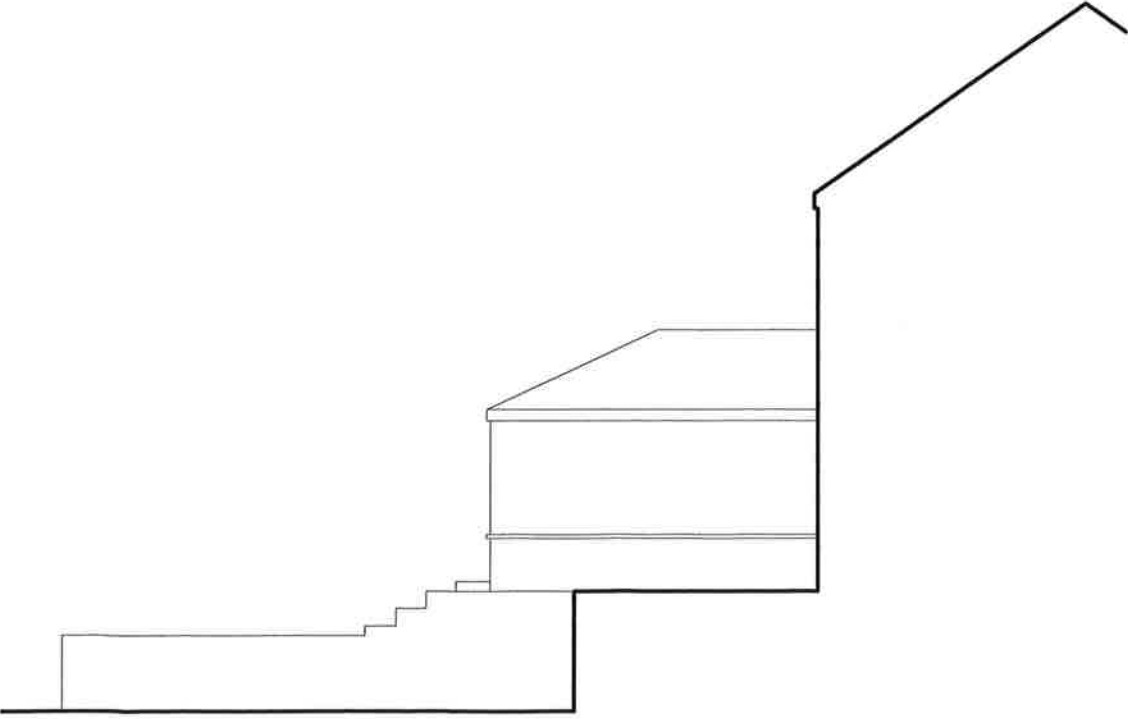

Existing Side Elevation

Drawn	Date	Scale	Drawing No.
March '20	1 : 100		2020 / 01 / 01
Proposed Single Storey Rear / Side Extension at : 21 Neath Road, Tonna, Neath.			
Client	Mr. K. Thisby		