
 


Site Plan for 2 Swansea Road, Pontardawe, SA8 4AB

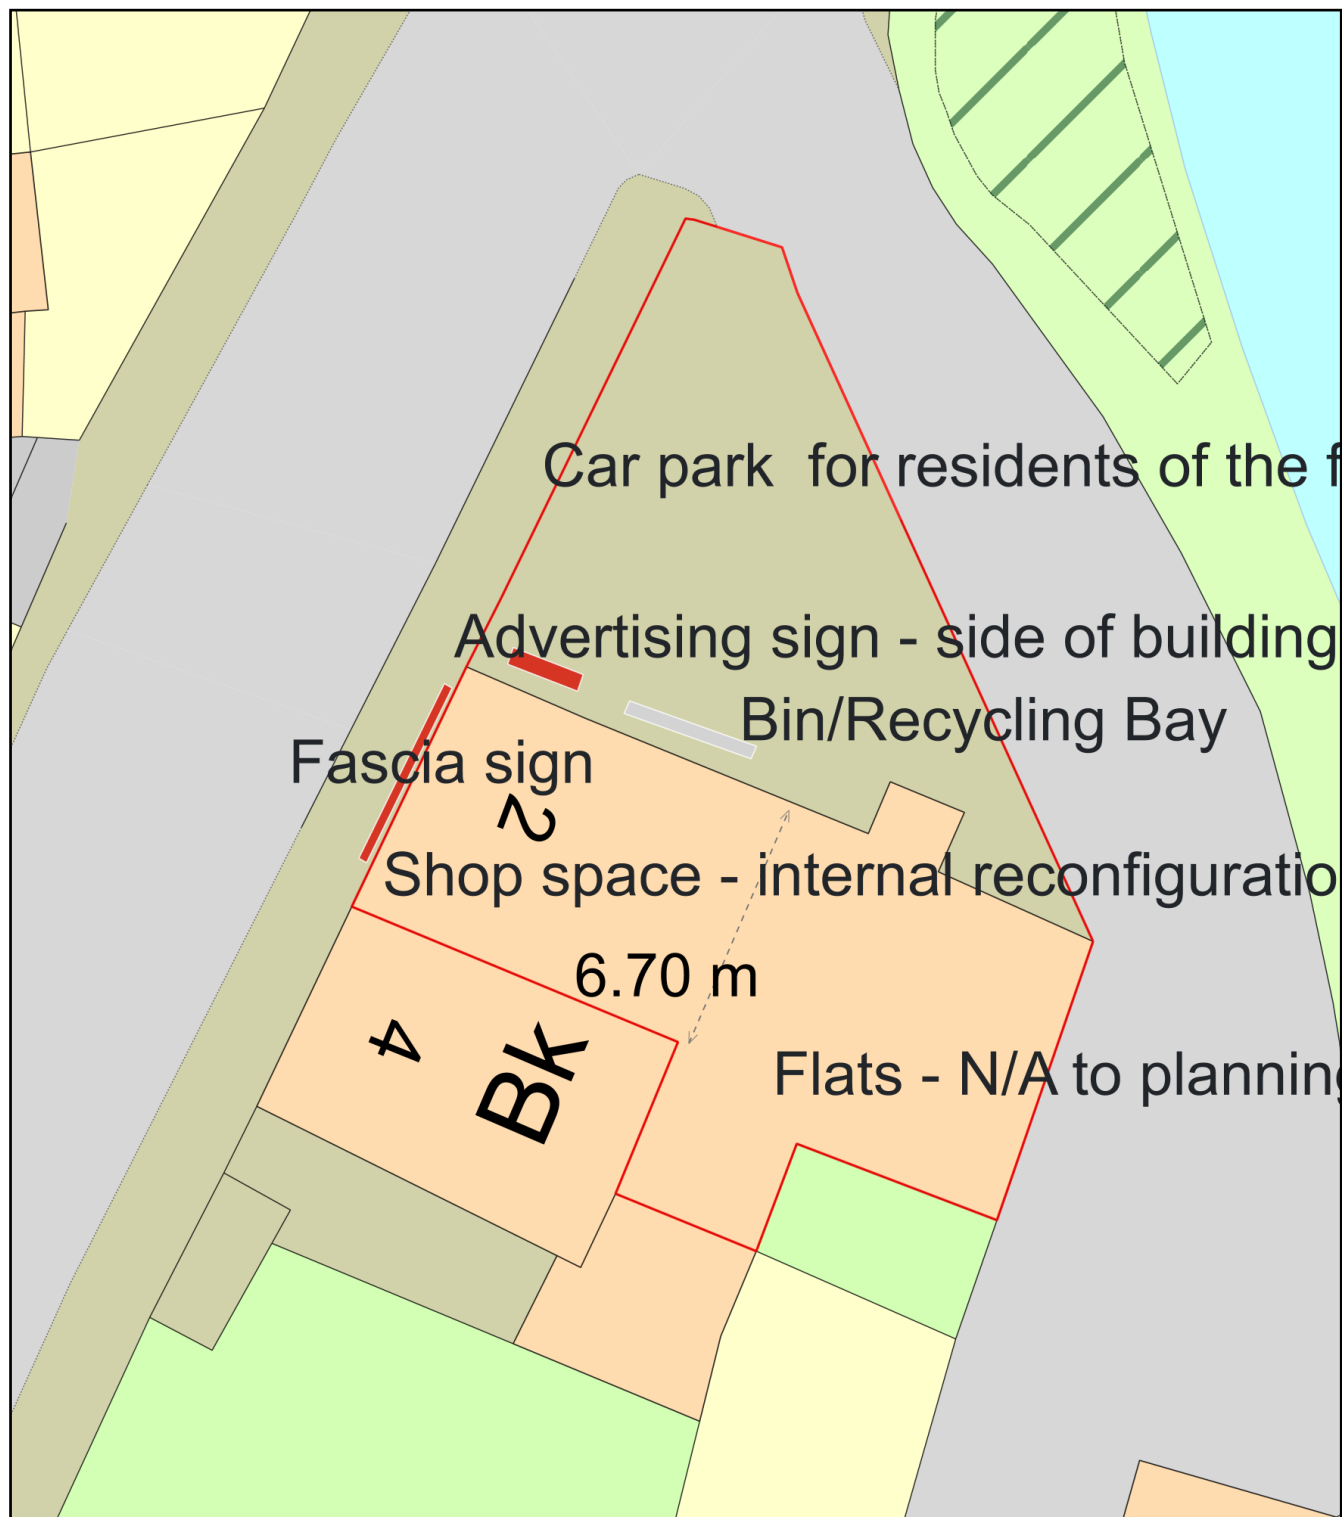

Plan Produced for: Judith Kitson-Jones

Date Produced: 06 Jun 2020

Plan Reference Number: TQRQM20158212937984

Scale: 1:200 @ A4