




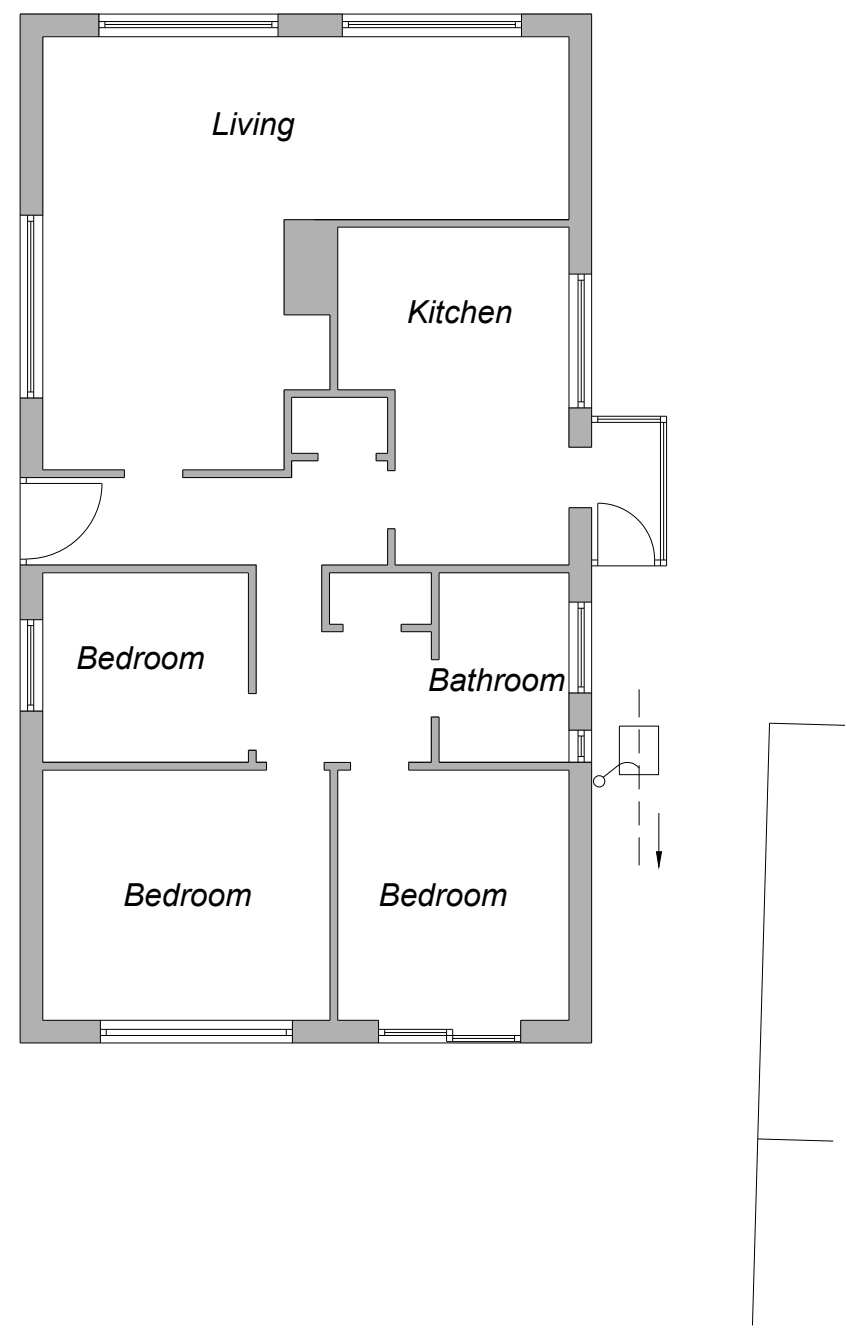


EXISTING GROUND FLOOR PLAN
Scale 1:100

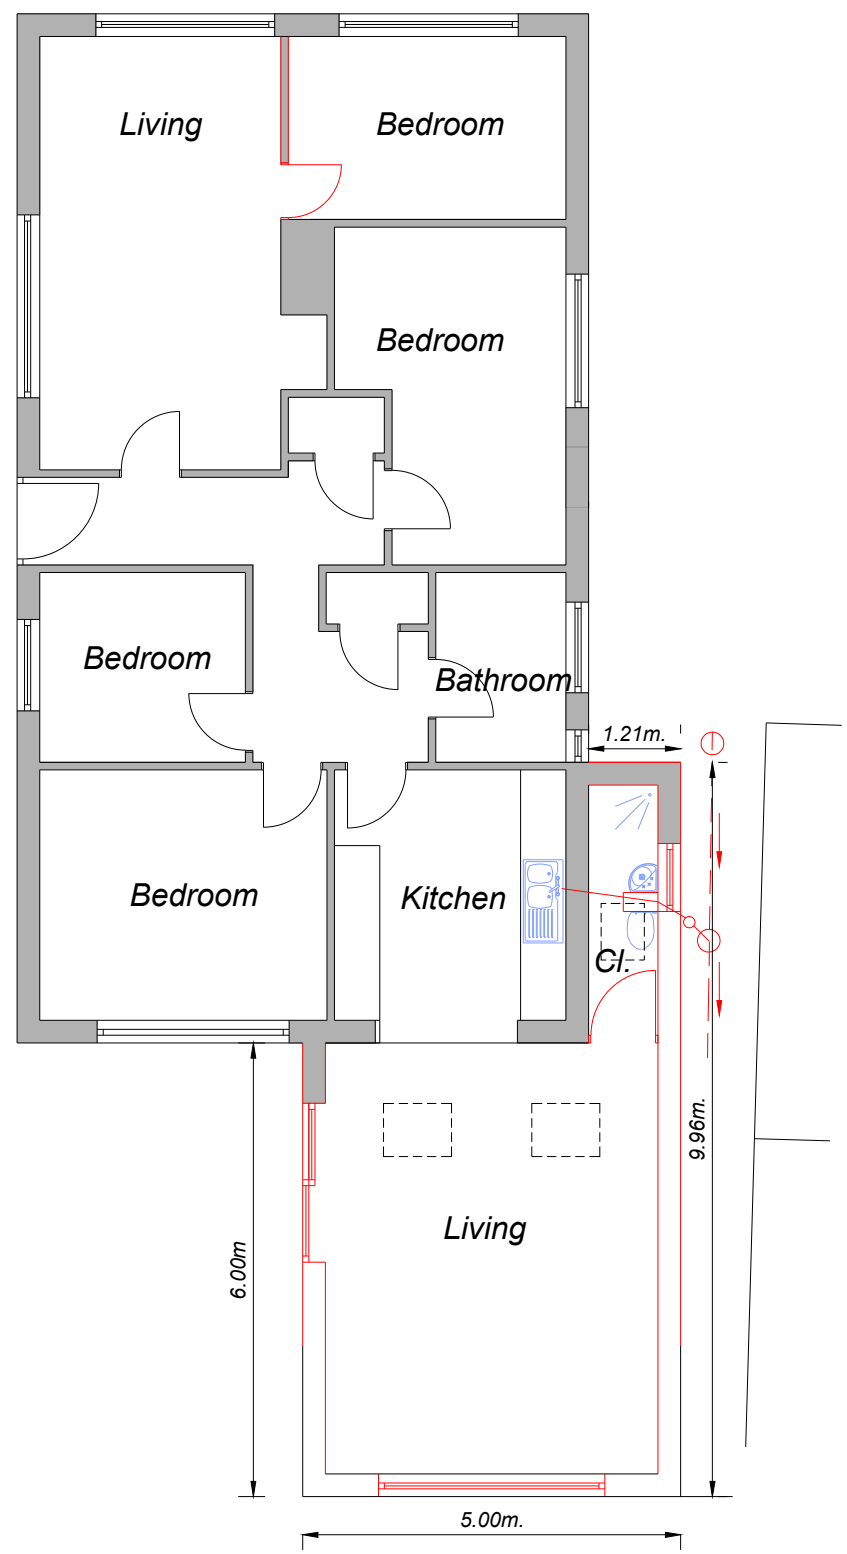


PROPOSED GROUND FLOOR PLAN
Scale 1:100

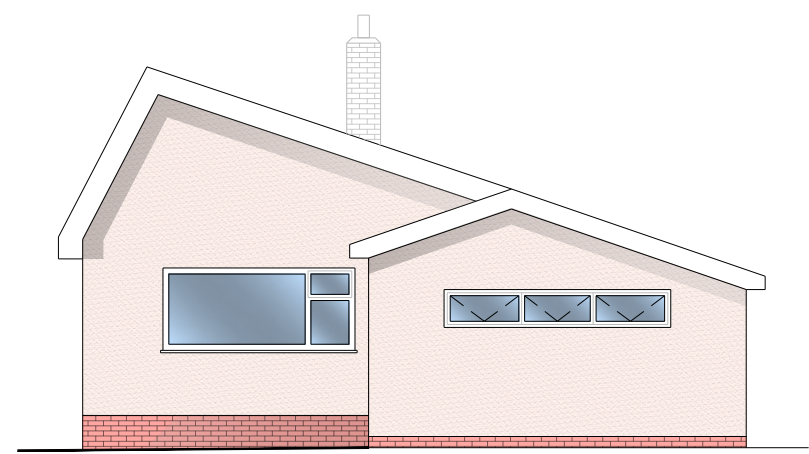


PROPOSED EAST ELEVATION

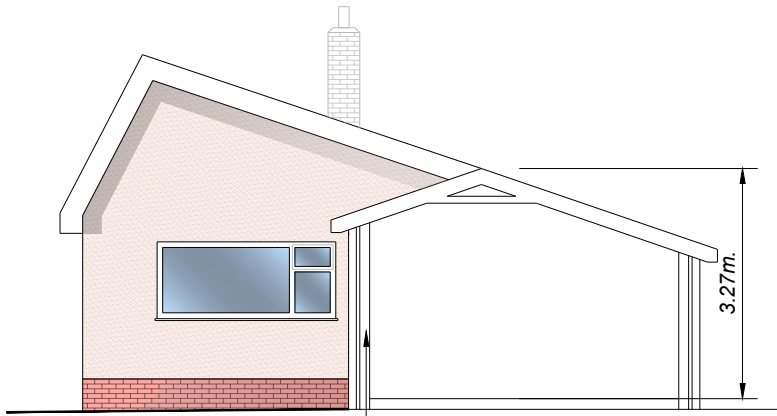


Timber frame
design by others

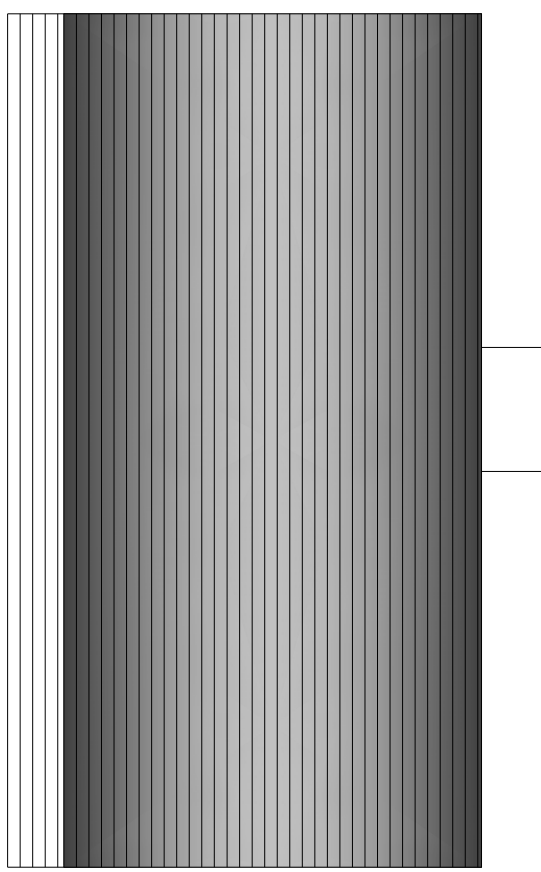


EXISTING ROOF PLAN
Scale 1:100

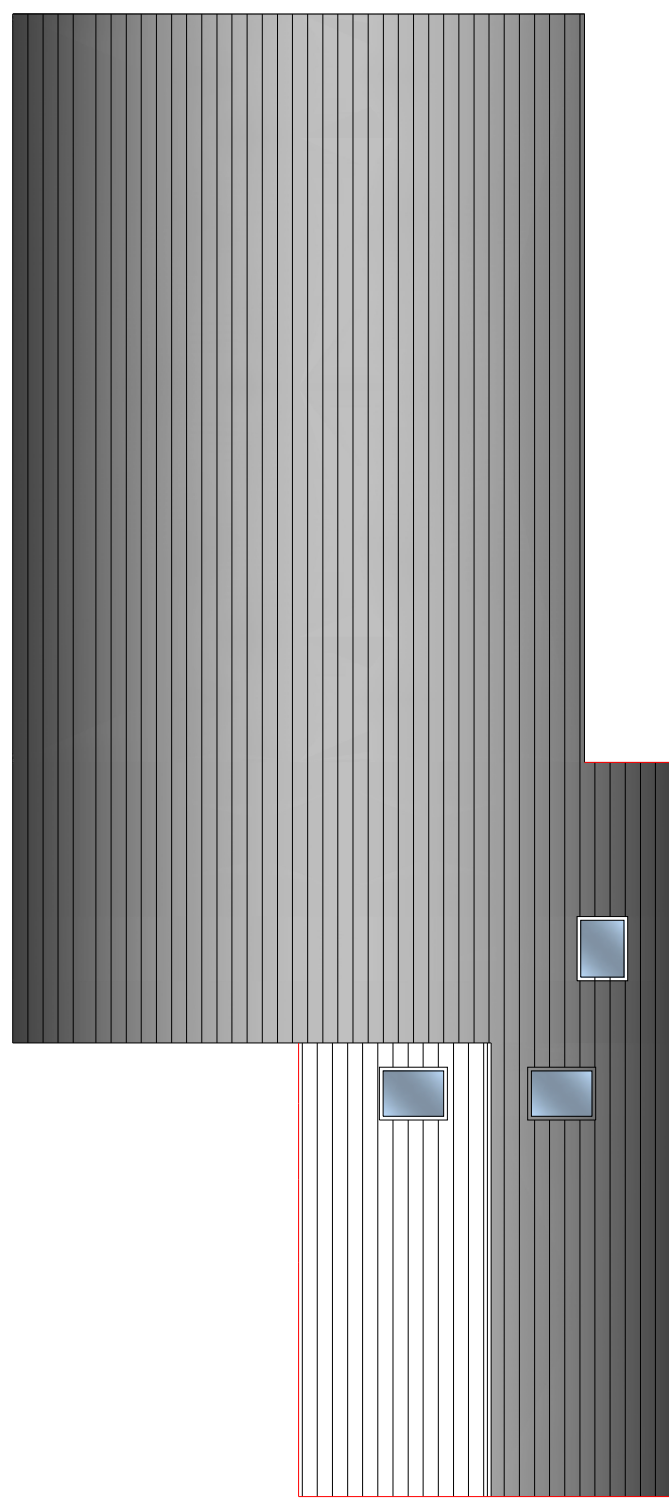

PROPOSED ROOF PLAN
Scale 1:100

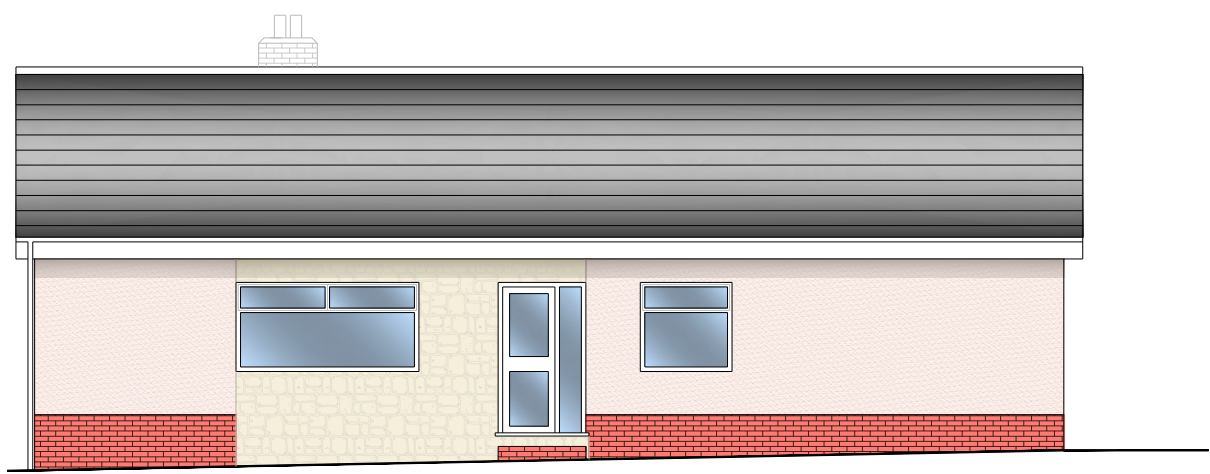


EXISTING NORTH ELEVATION
Scale 1:100

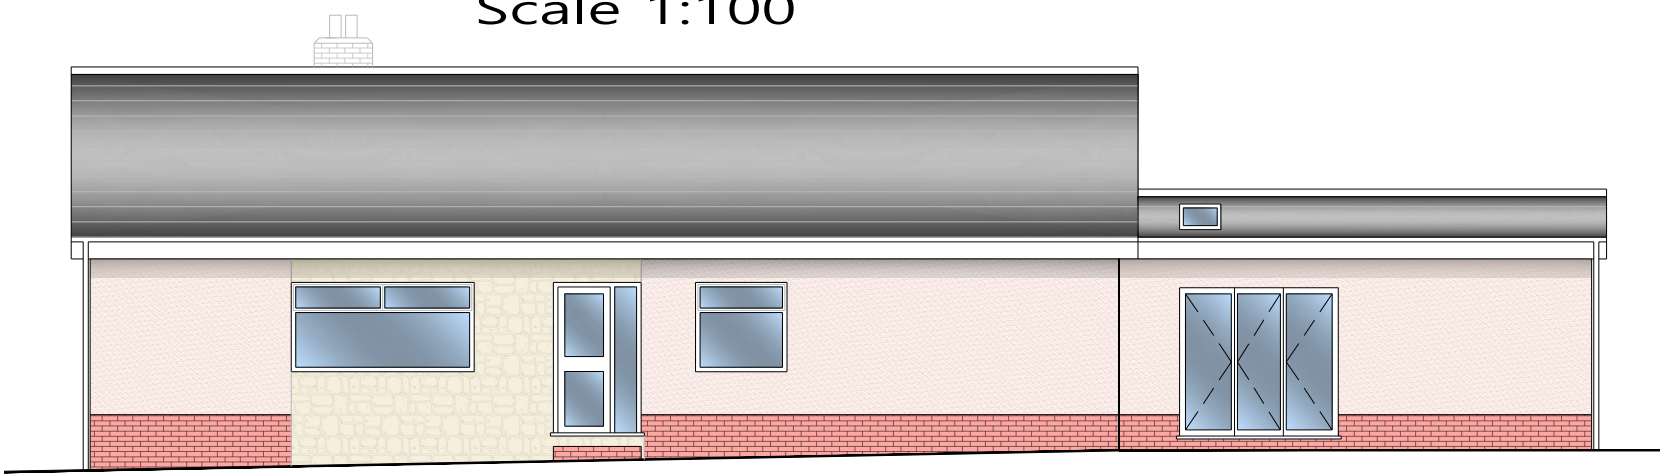


PROPOSED NORTH ELEVATION
Scale 1:100




EXISTING SOUTH ELEVATION
Scale 1:100

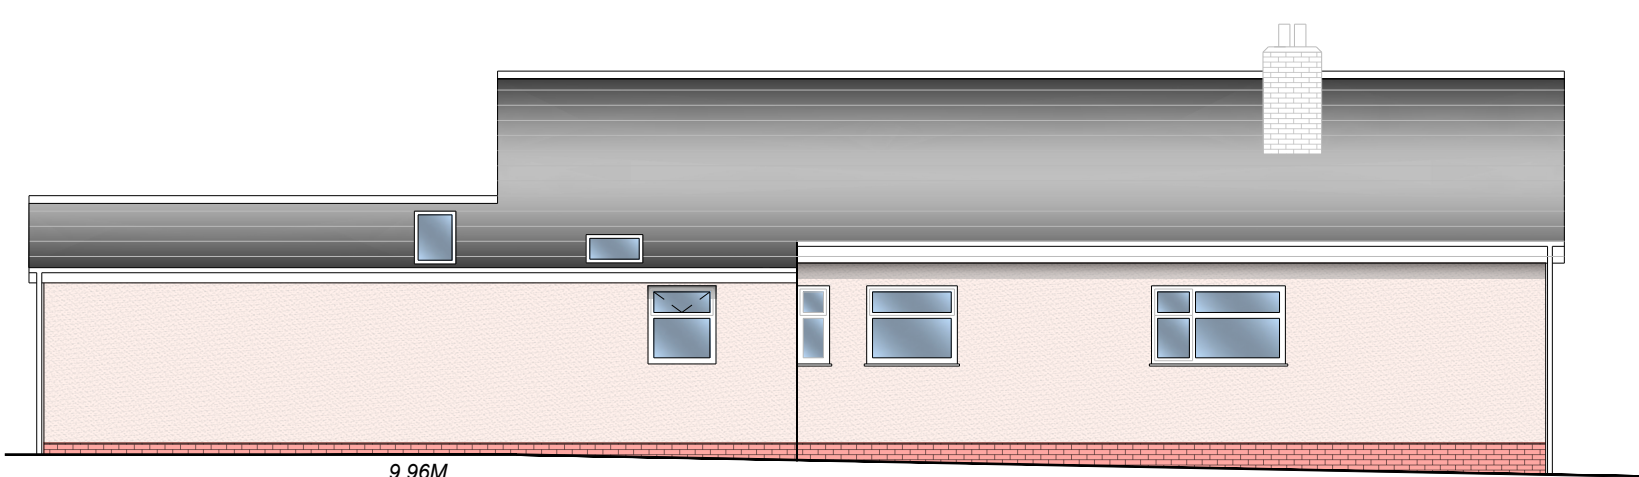


PROPOSED SOUTH ELEVATION
Scale 1:100

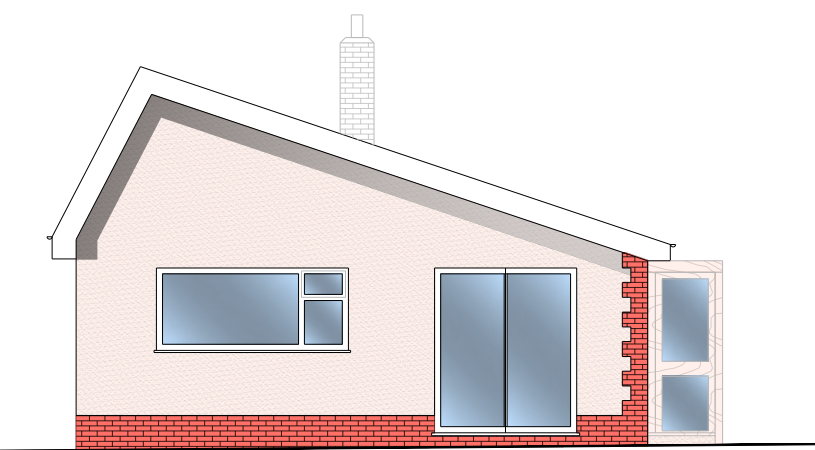


EXISTING EAST ELEVATION
Scale 1:100

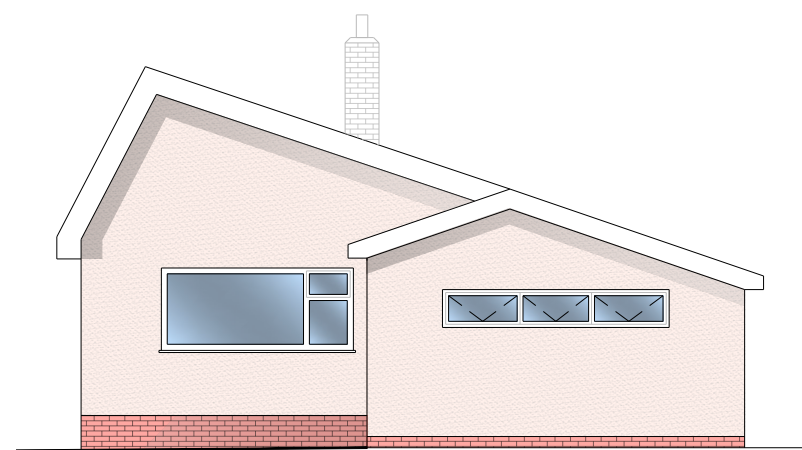


PROPOSED EAST ELEVATION
Scale 1:100

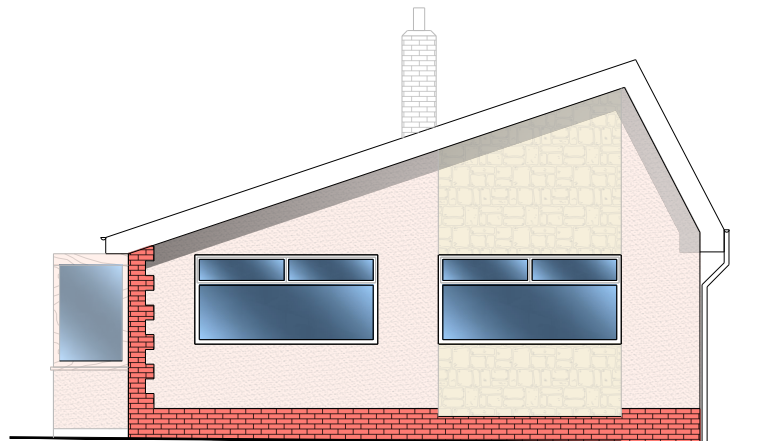


EXISTING WEST ELEVATION
Scale 1:100

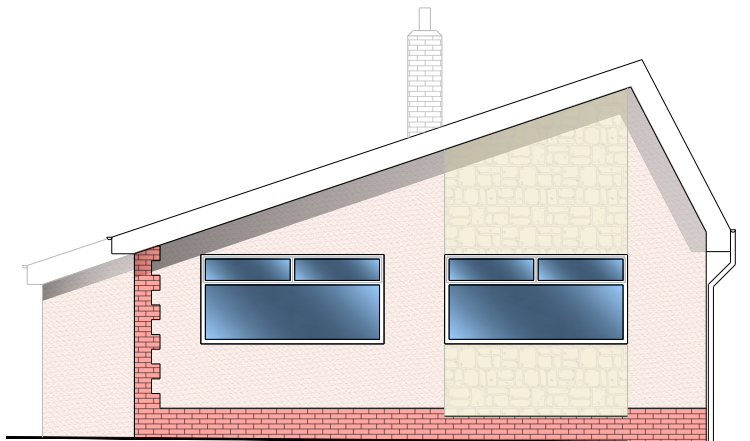

PROPOSED WEST ELEVATION
Scale 1:100

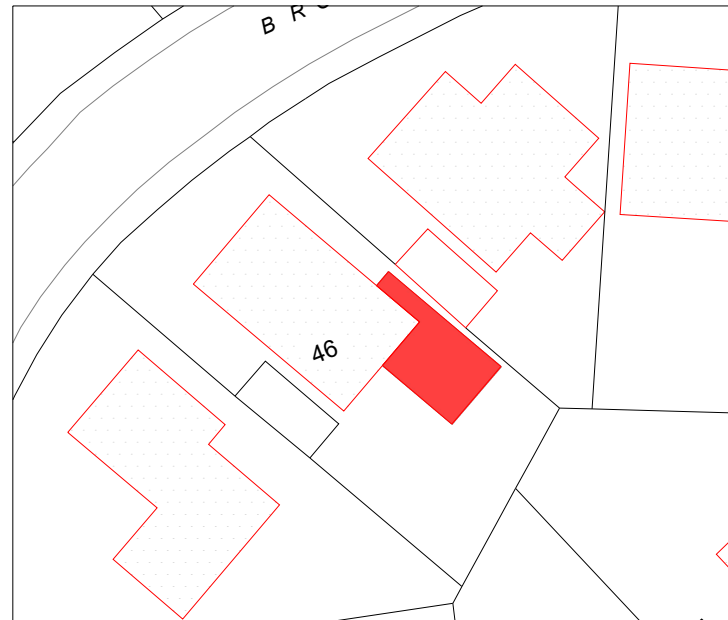

BLOCK PLAN
Scale 1:500

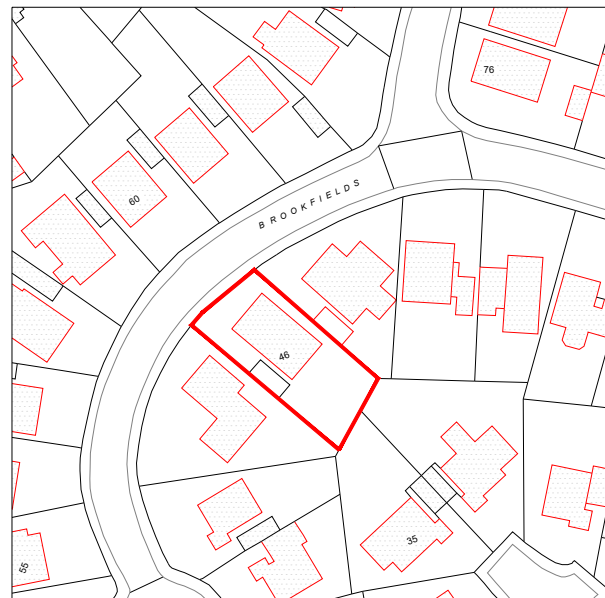

LOCATION PLAN
Scale 1:1250

SCALED DIMENSIONS MUST NOT BE TAKEN FROM THIS DRAWING	
Client: Mr M. Green 46 Brookfields Neath SA10 6DZ	
Project: PROPOSED EXTENSION to 46 Brookfields, Neath, SA10 6DZ	
Surveyed: JTR	Drawn: JTR
Approved:	Date: June, 2018
Amendment Date/No.: May 21st, 2020/01	Scales: 1:10 1:20 1:100 1:500 1:1250
Drawing No.: JTR/MG/06/18/01	
PLANNING	