


© copyright
All dimensions must be checked on site and not
scaled from this drawing

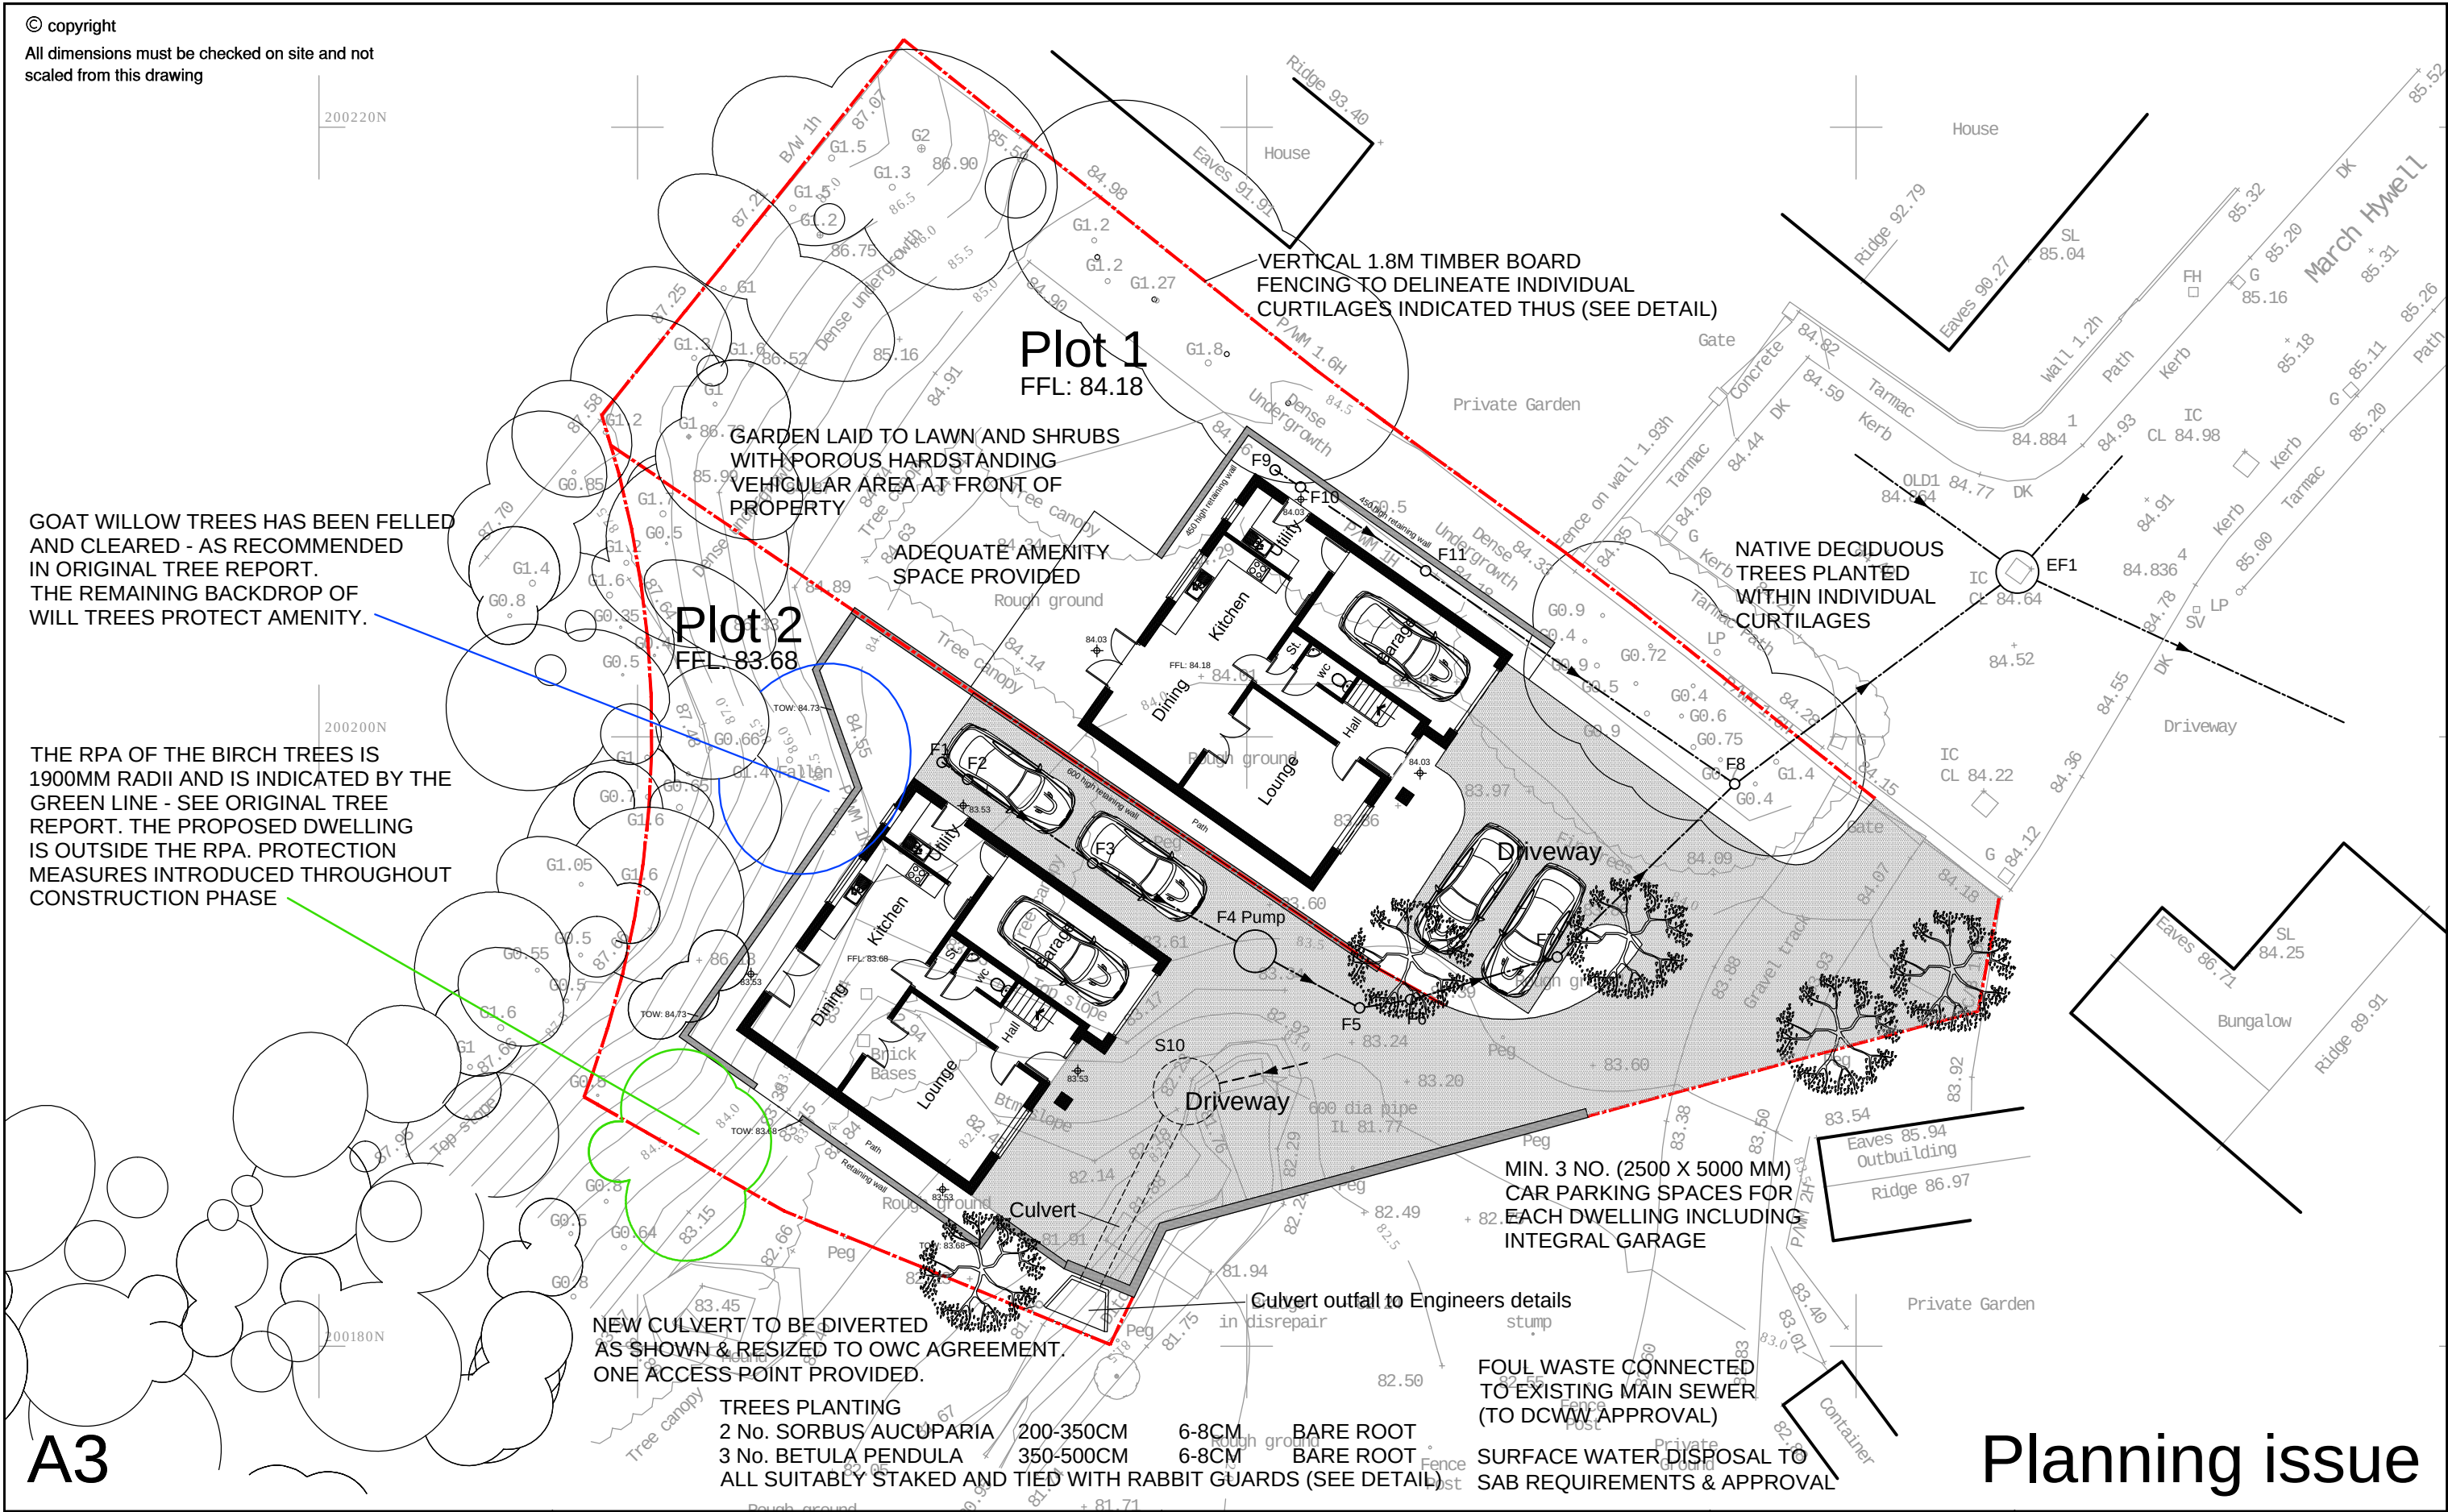

A3

Planning issue

CHRIS DIAMOND BSc MRICS CHARTERED BUILDING SURVEYOR 3 Brynmill Terrace, Brynmill Lane, Swansea Tel. No: 07713 094505 Email: chris@cdconsulting.co.uk 	Client		Drawing Title	Proposed Site Plan	Scale 1:200	Rev: A: May 2020: Planning issue
	Pass Property & Development Ltd.				Date May 2020	
	Job Title				Drg. No. CD / 1085 / 20	
	Proposed new Dwellings at March Hywell, Cilfrew, Neath					