


© copyright
All dimensions must be checked on site and not
scaled from this drawing

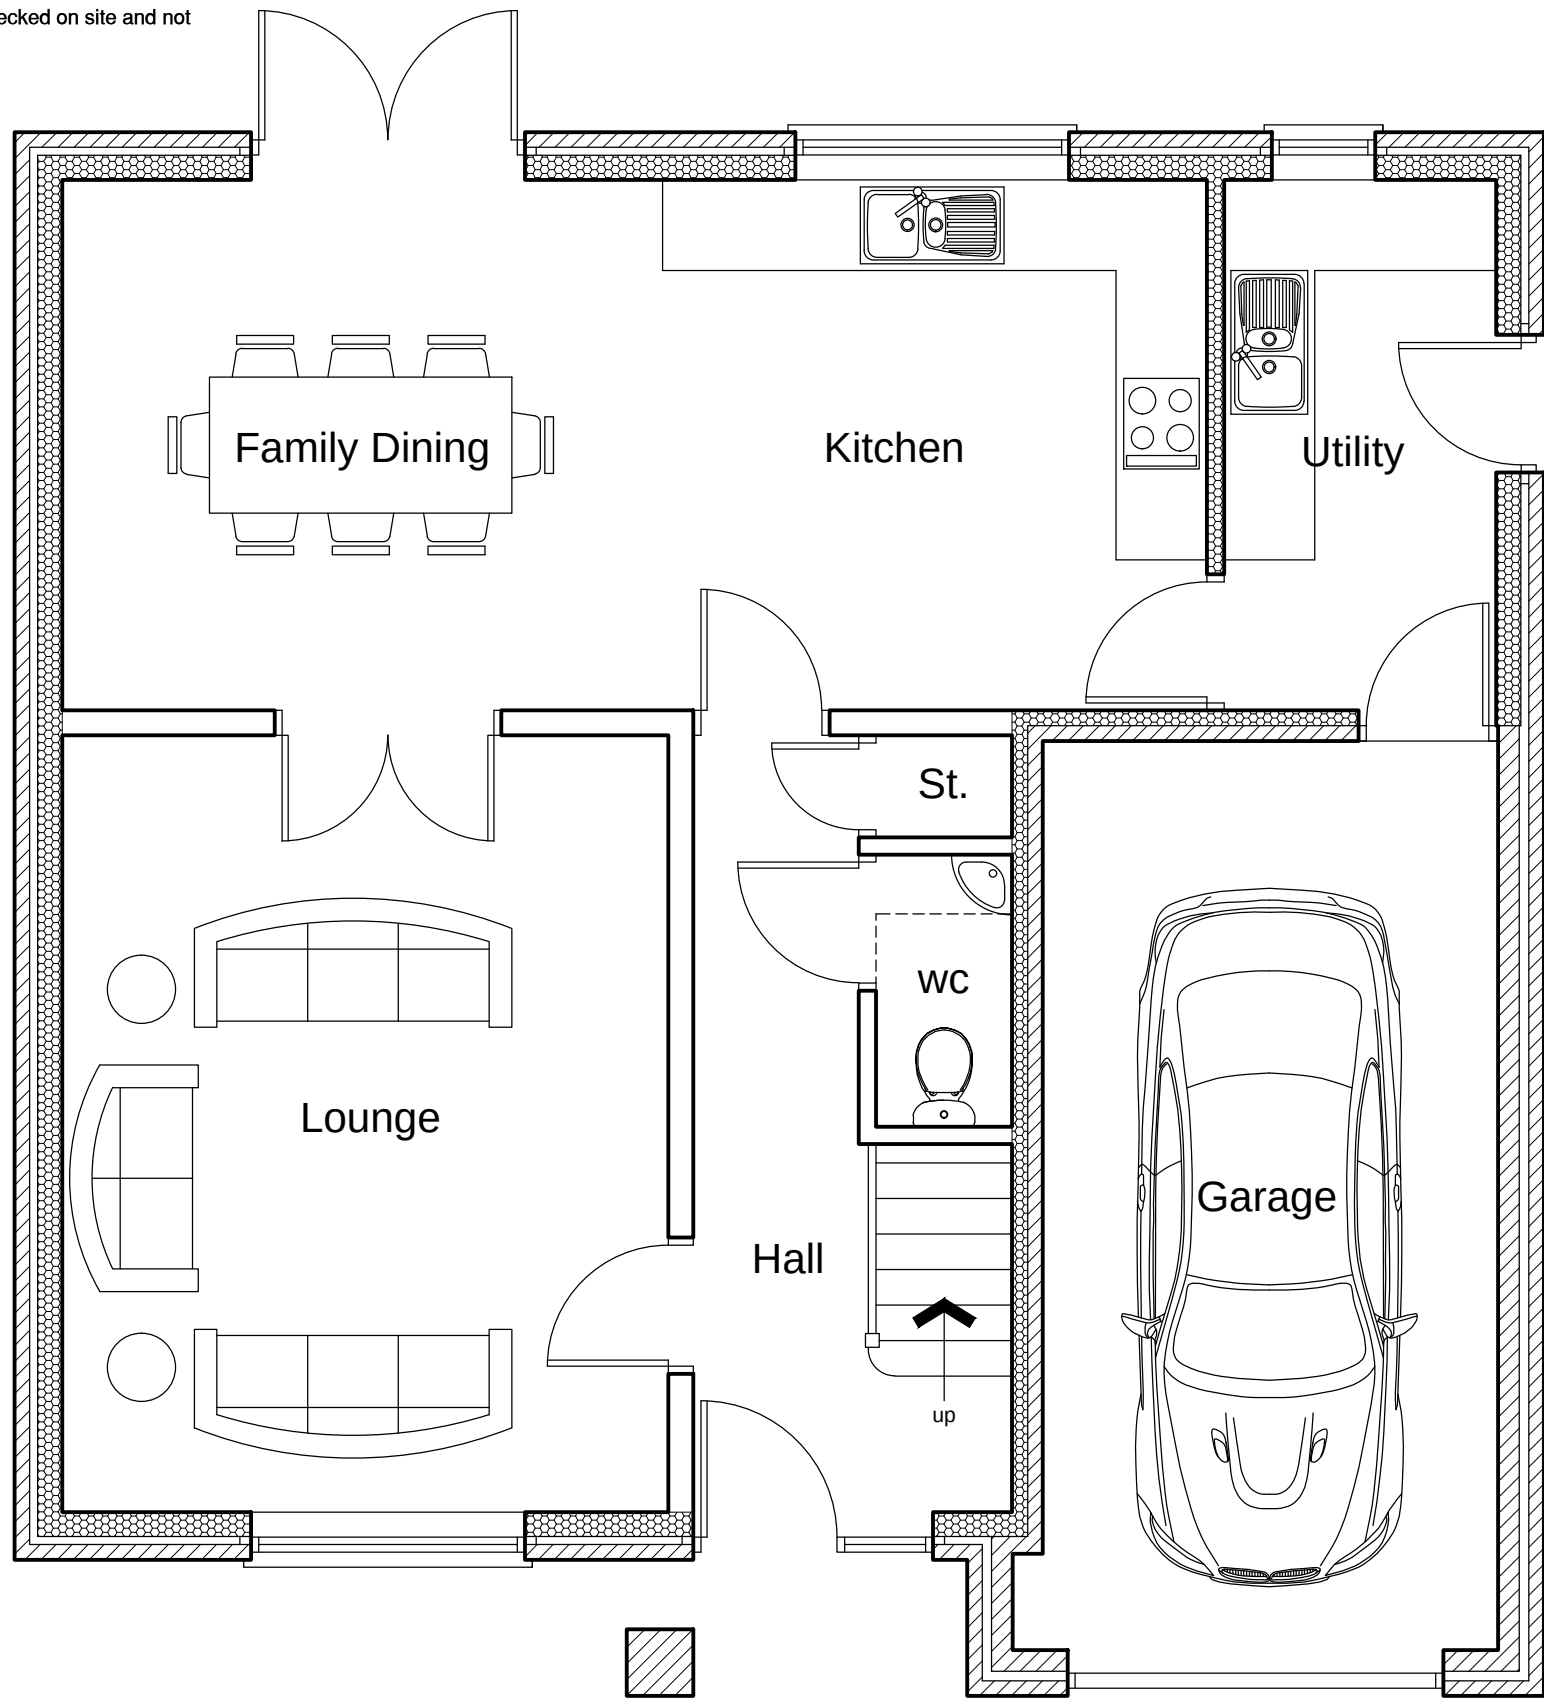

A3 Ground Floor Plan

Planning issue

CHRIS DIAMOND BSc MRICS CHARTERED BUILDING SURVEYOR 3 Brynmill Terrace, Brynmill Lane, Swansea Tel. No: 07713 094505 Email: chris@cdcconsulting.co.uk	Client	Drawing Title Proposed Ground Floor Plan	Scale 1:50	Rev: A: 08.01.20: Planning issue
	Pass Property & Development Ltd.		Date May 2019	
	Job Title Proposed new Dwellings at March Hywell, Cilfrew, Neath		Drg. No. CD / 1085 / 10	