


© copyright
All dimensions must be checked on site and not
scaled from this drawing



Front Elevation

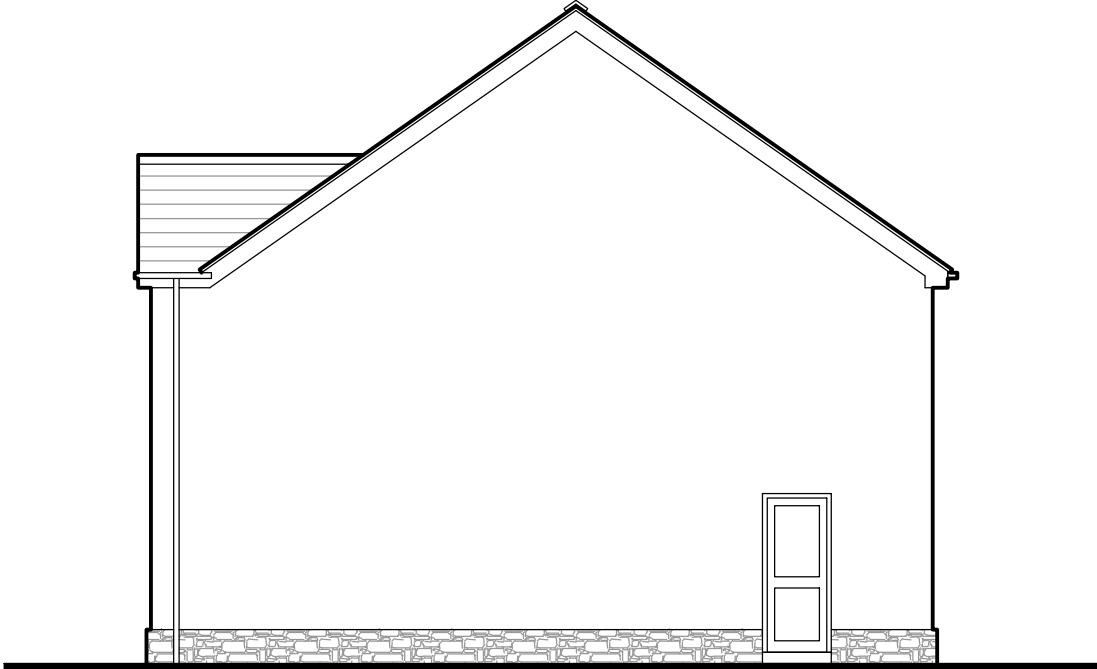

Side Elevation



Rear Elevation



Side Elevation

Planning issue

A3

CHRIS DIAMOND BSc MRICS CHARTERED BUILDING SURVEYOR 3 Brynmill Terrace, Brynmill Lane, Swansea Tel. No: 07713 094505 Email: chris@cdcconsulting.co.uk	Client	Drawing Title Proposed Elevations	Scale 1:100	Rev: A: 08.01.20: Planning issue
	Pass Property & Development Ltd.		Date May 2019	
	Job Title Proposed new Dwellings at March Hywell, Cilfrew, Neath		Drg. No. CD / 1085 / 13	