



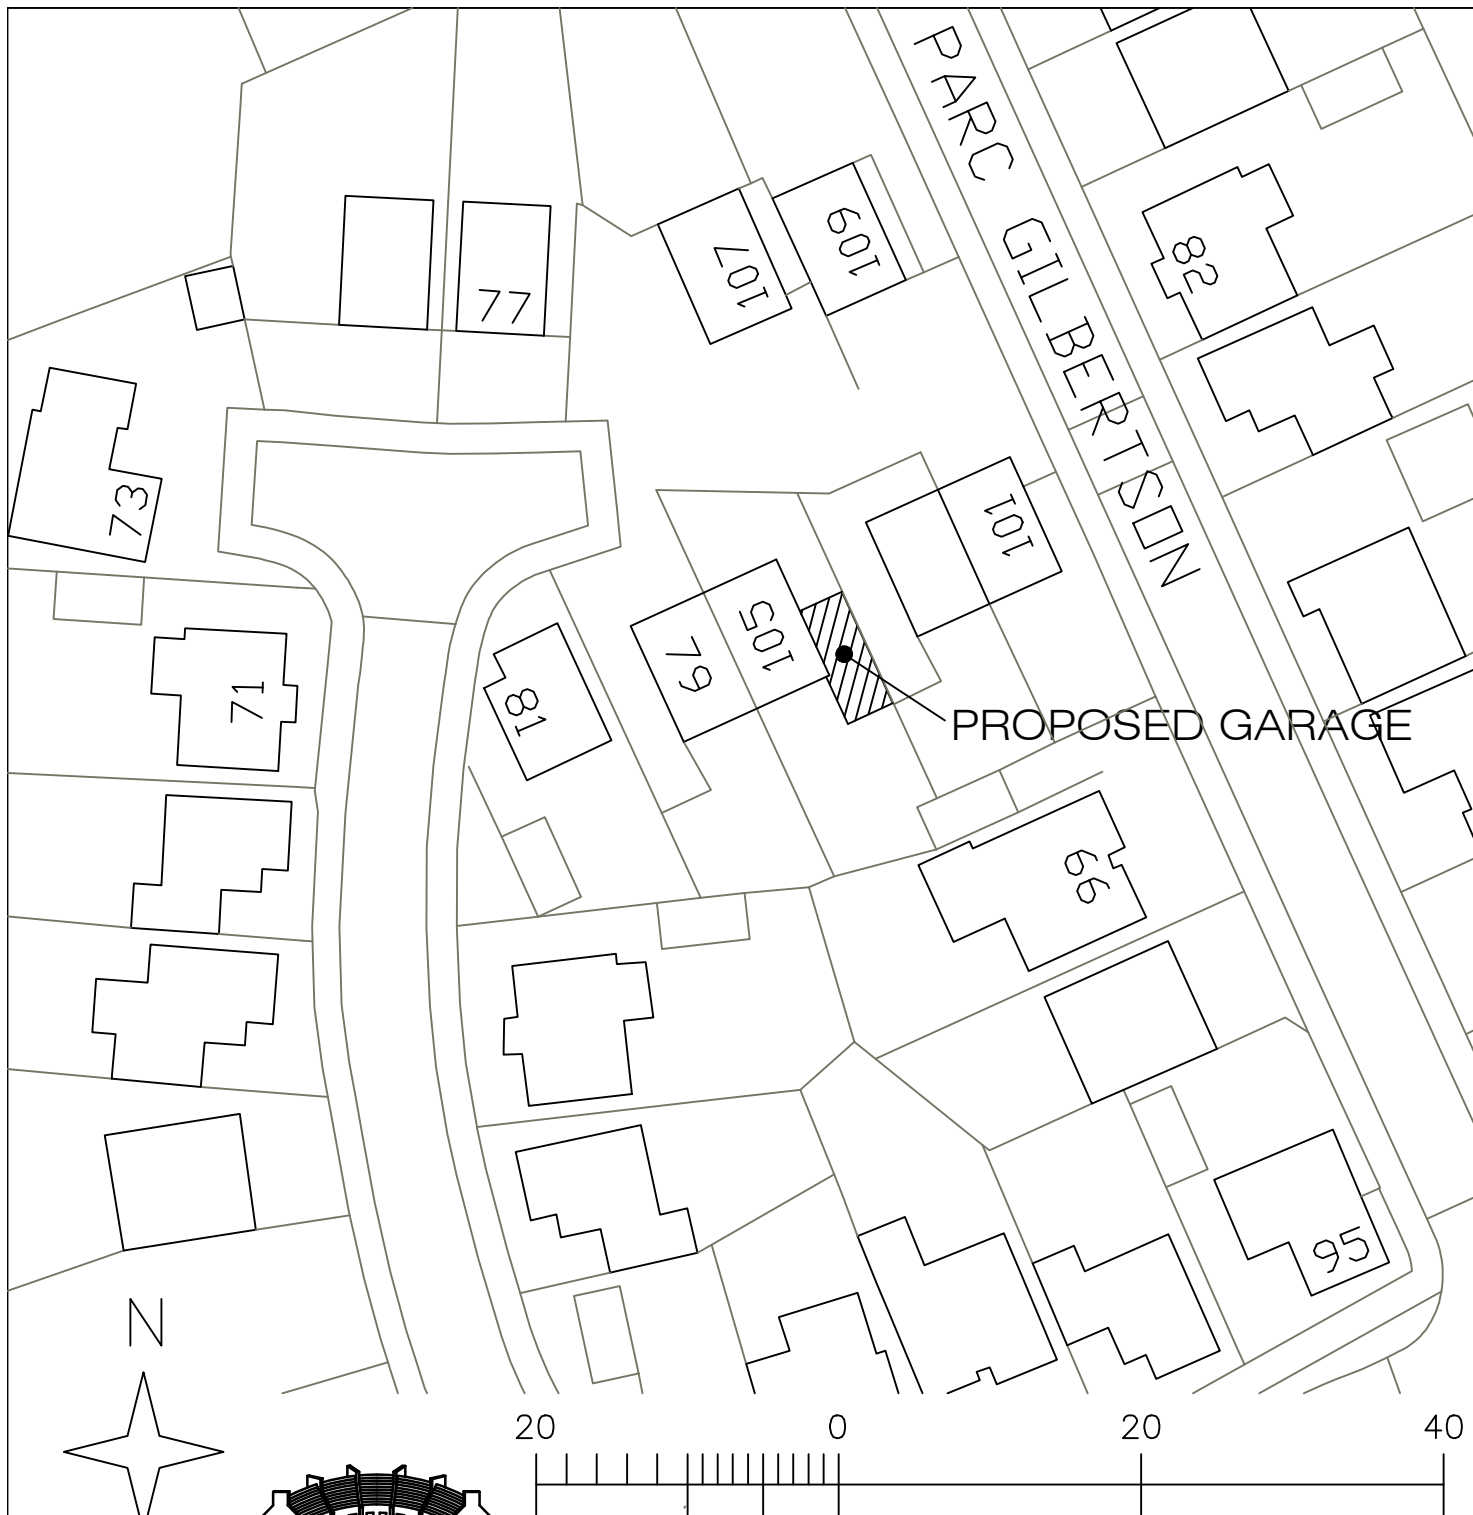

Crescent Architectural

Architectural Design & Services
M.C.I.A.T.

38 De La Beche Road, Sketty,
Swansea, SA2 9AR.
Mobile: 07818 067467
e-mail : crescent3000@aol.com

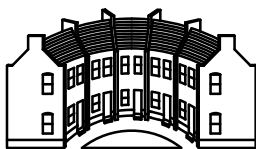

Project	Scale	Date
	1/500 @ A4	May 2020.
Description	Drawn	Checked
	Drawing No.	
SITE PLAN		PH20/66/3