





EXISTING FRONT ELEVATION



PROPOSED FRONT ELEVATION

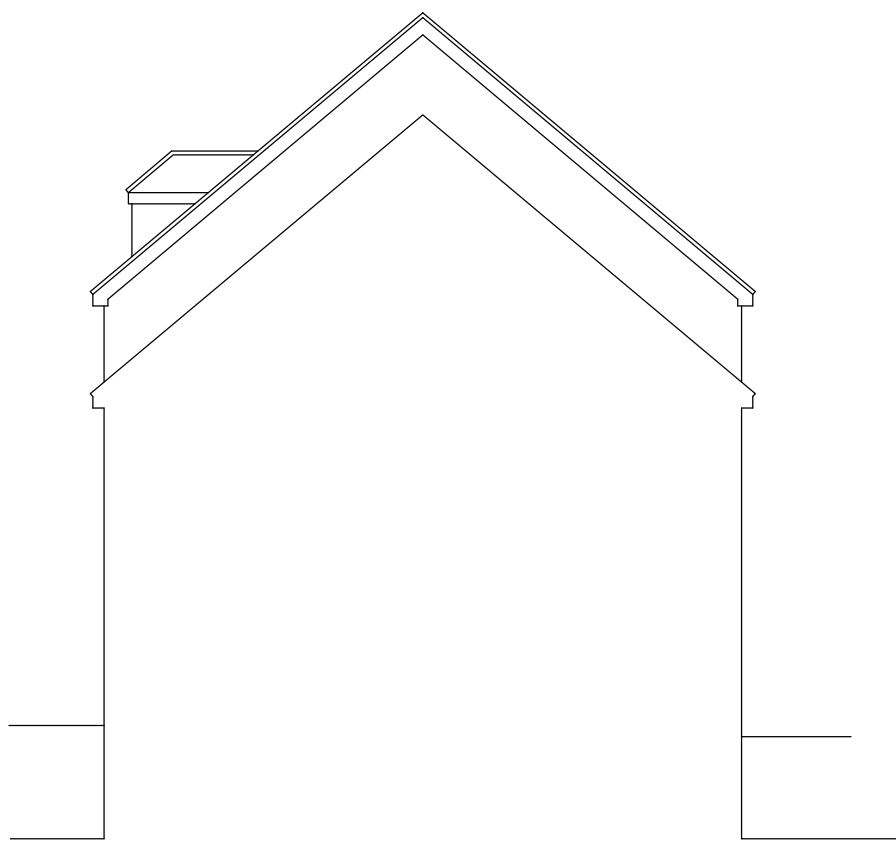

EXISTING SIDE ELEVATION

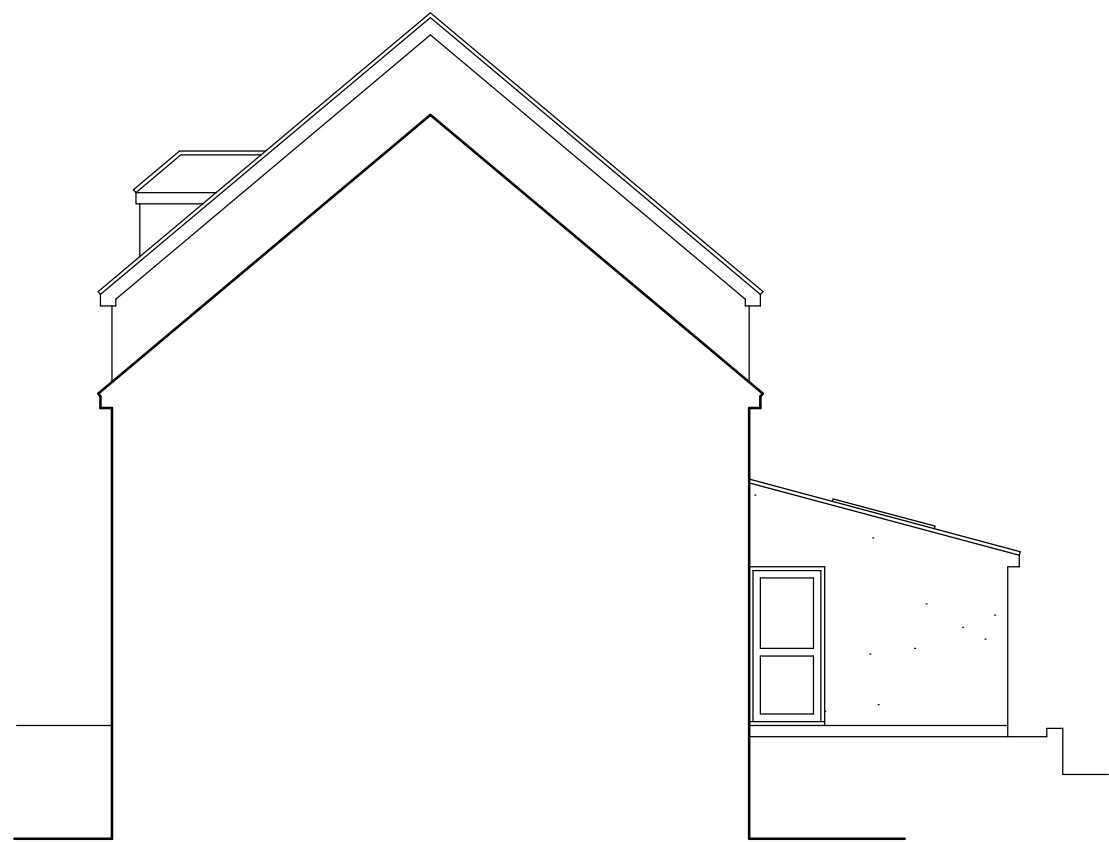


PROPOSED SIDE ELEVATION




EXISTING REAR ELEVATION




PROPOSED REAR ELEVATION

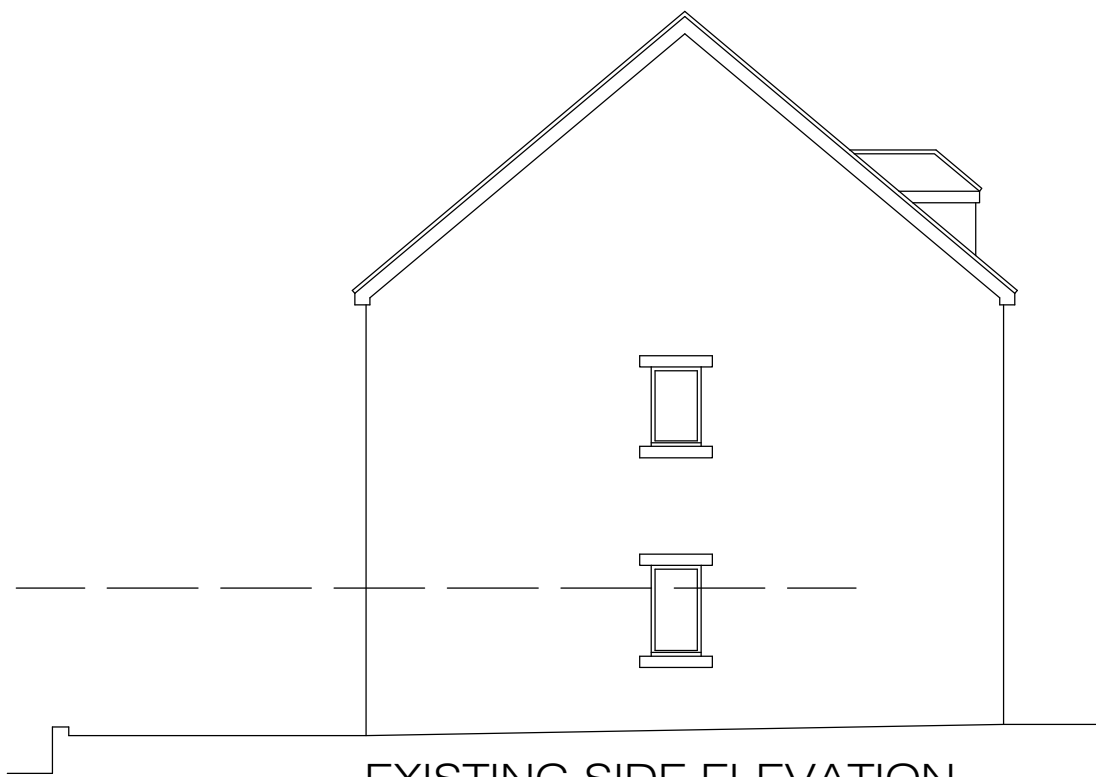


EXISTING SIDE ELEVATION

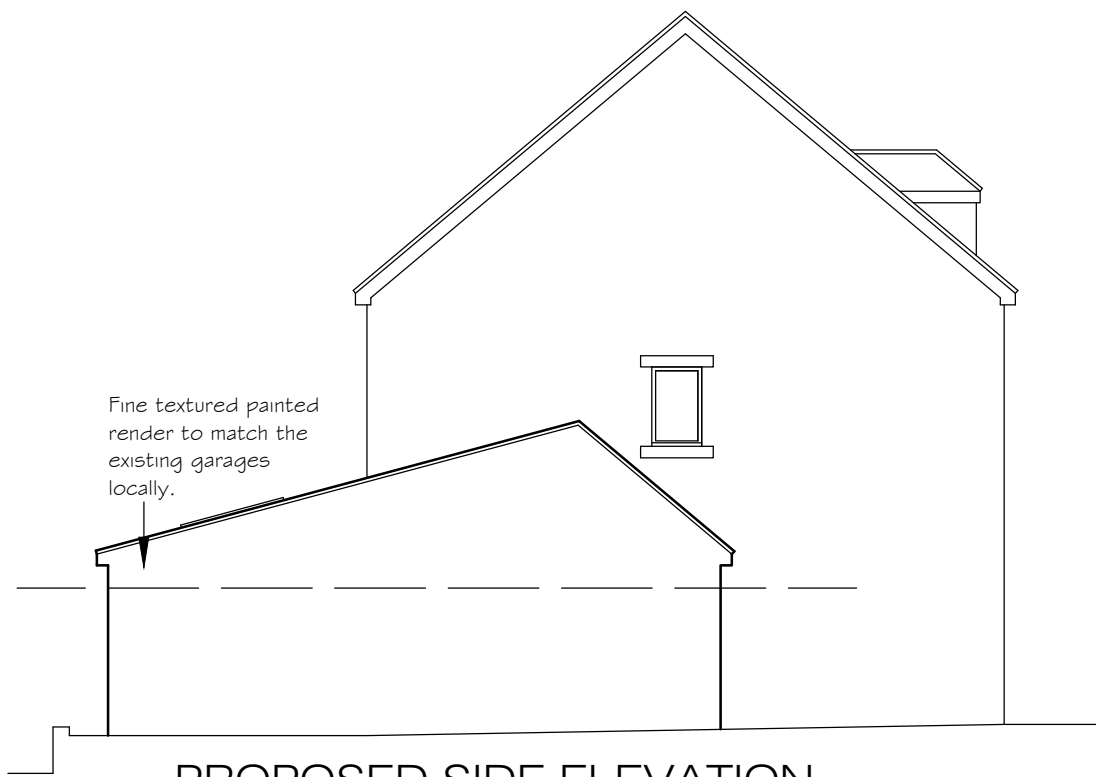

PROPOSED SIDE ELEVATION

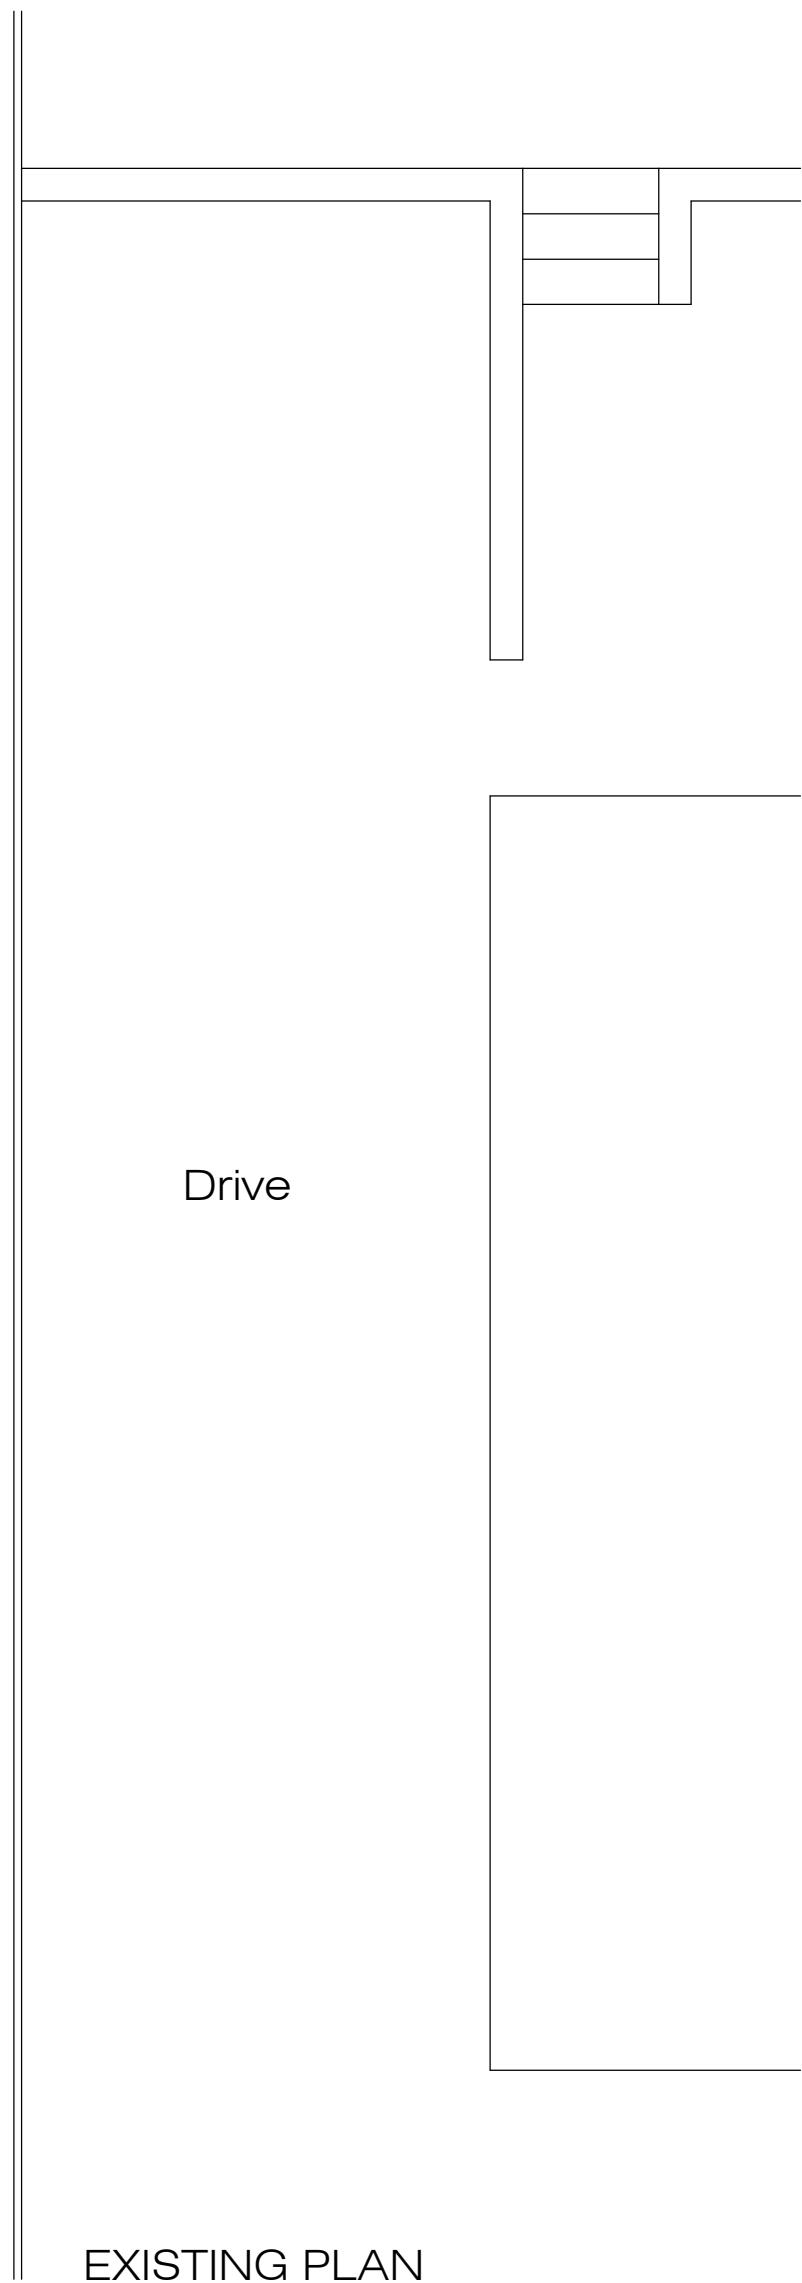

EXISTING PLAN

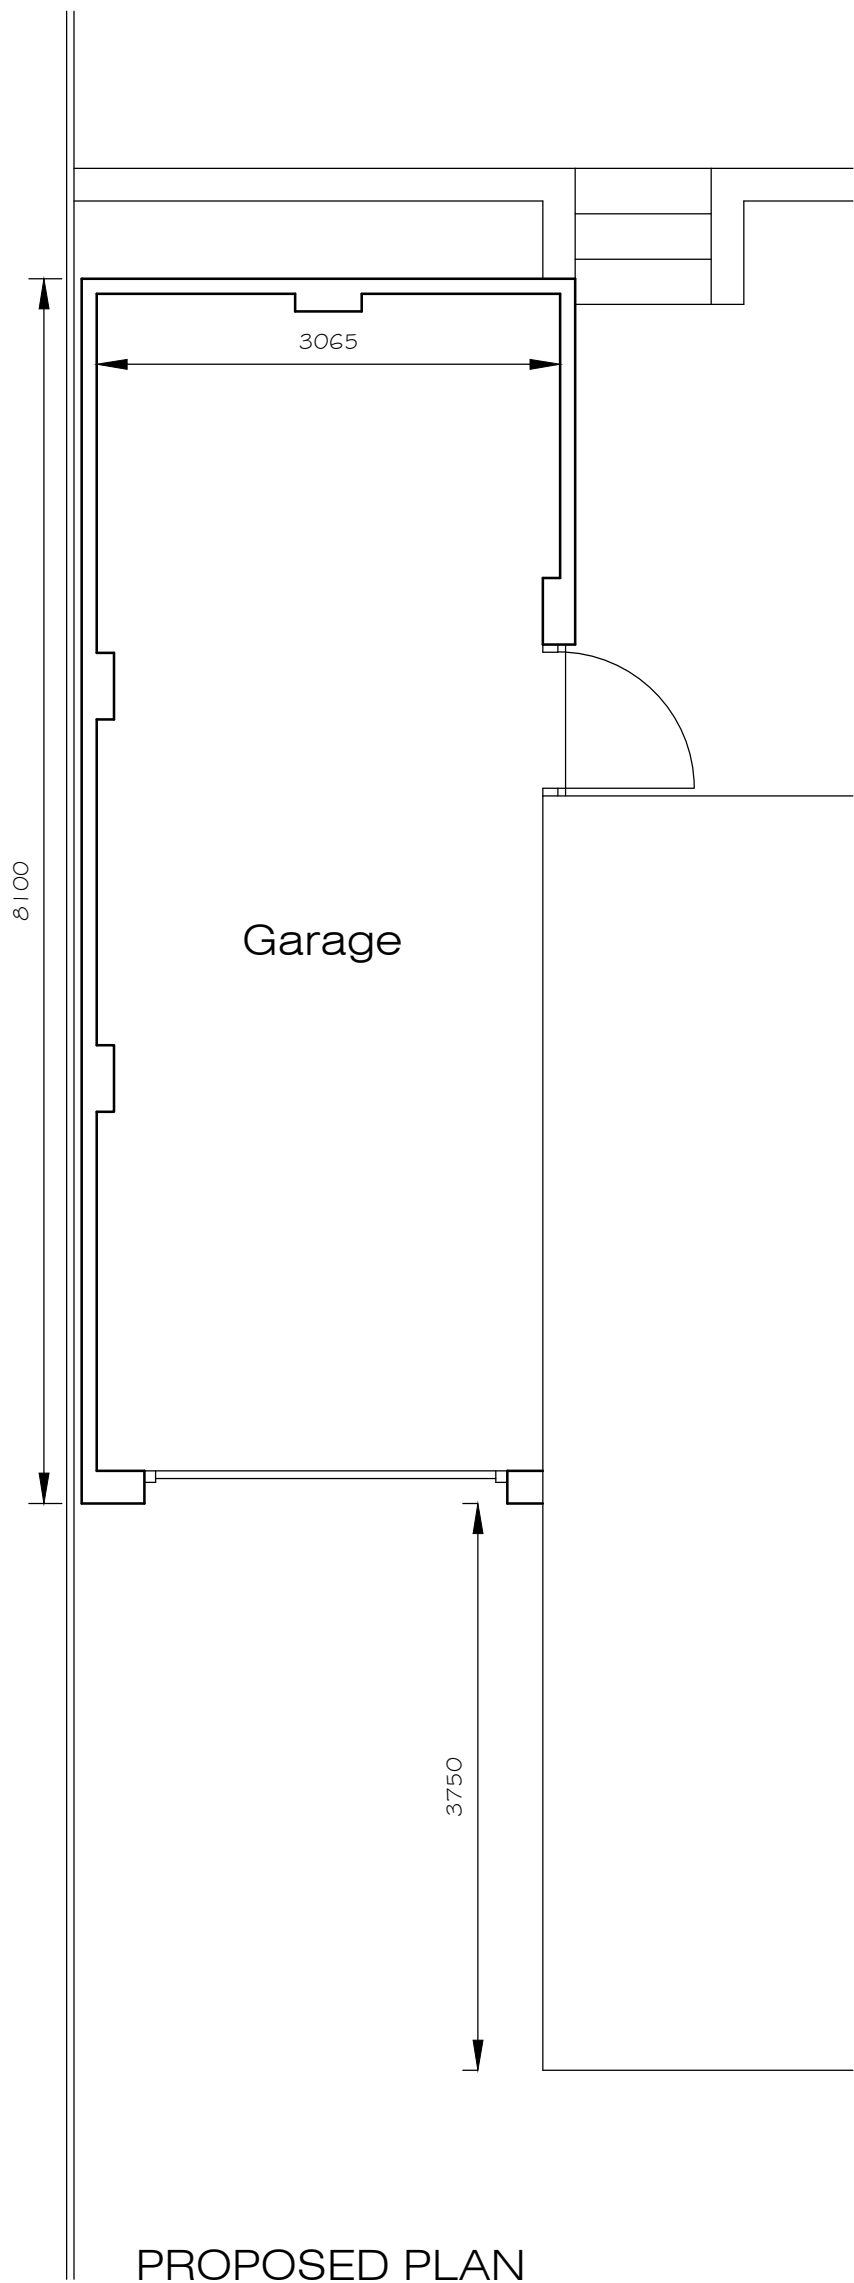

PROPOSED PLAN



Architectural Design & Services
M.C.I.A.T.
38 De La Beche Road, Sketty,
Swansea, SA2 9AR.
Mobile: 07818 067467
e-mail: crescent3000@aol.com

Project
Proposed Extension at 105 Parc Gilbertson,
Pontardawe, Swansea, SA8 4PT.

Description

PLANNING DRAWING

Scale 1/50 & 1/100 @ A1.	Date May 2020.
Drawn	Checked

Drawing No.
PH20/66/1

