


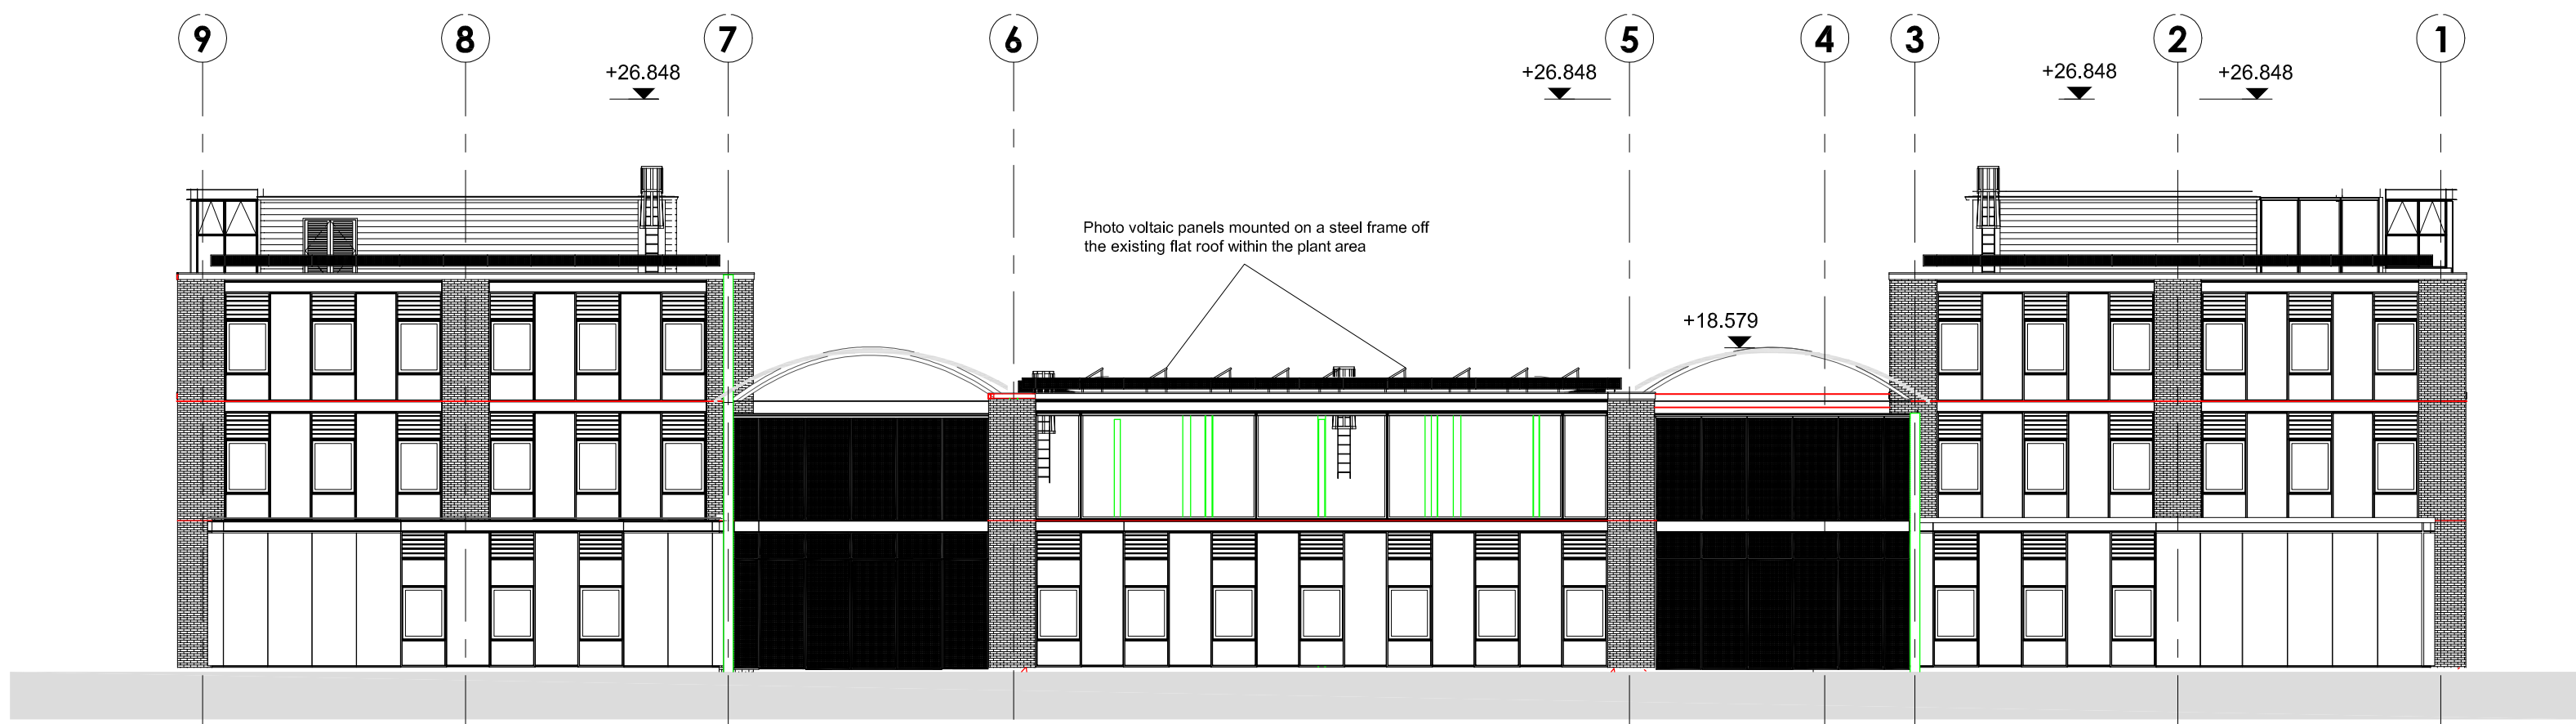


ELEVATION 1 - North Elevation

1 : 200




ELEVATION 2 - East Elevation

1 : 200

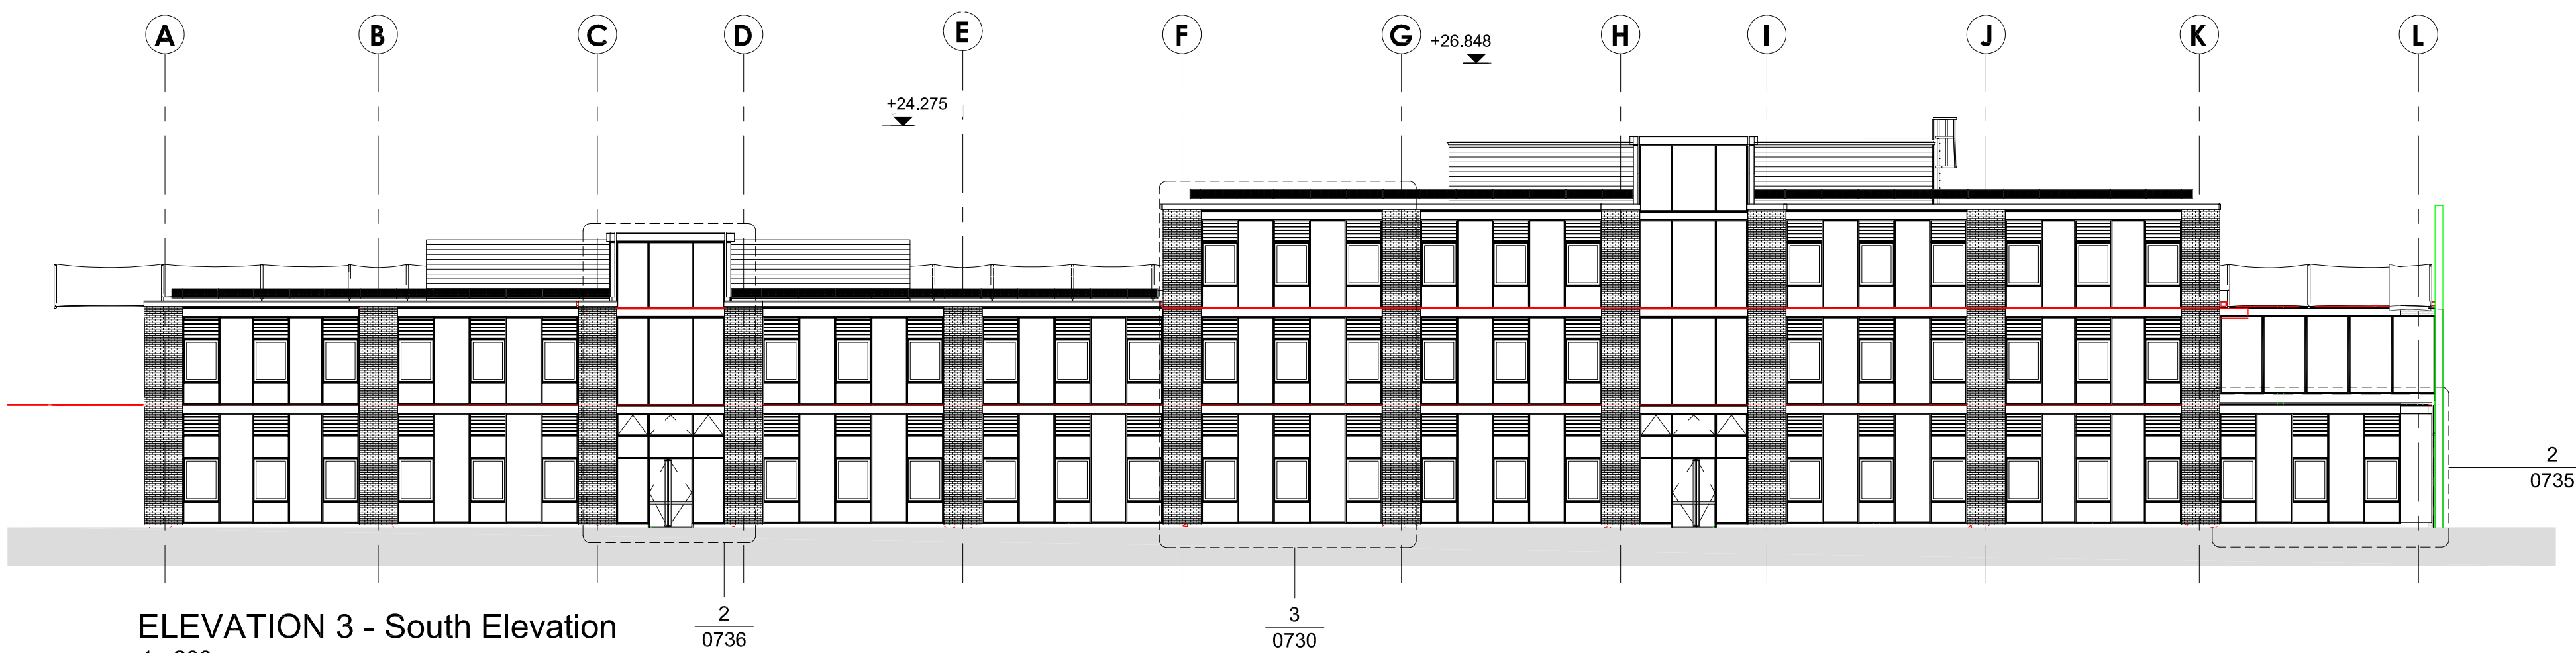

ELEVATION 3 - South Elevation

1 : 200

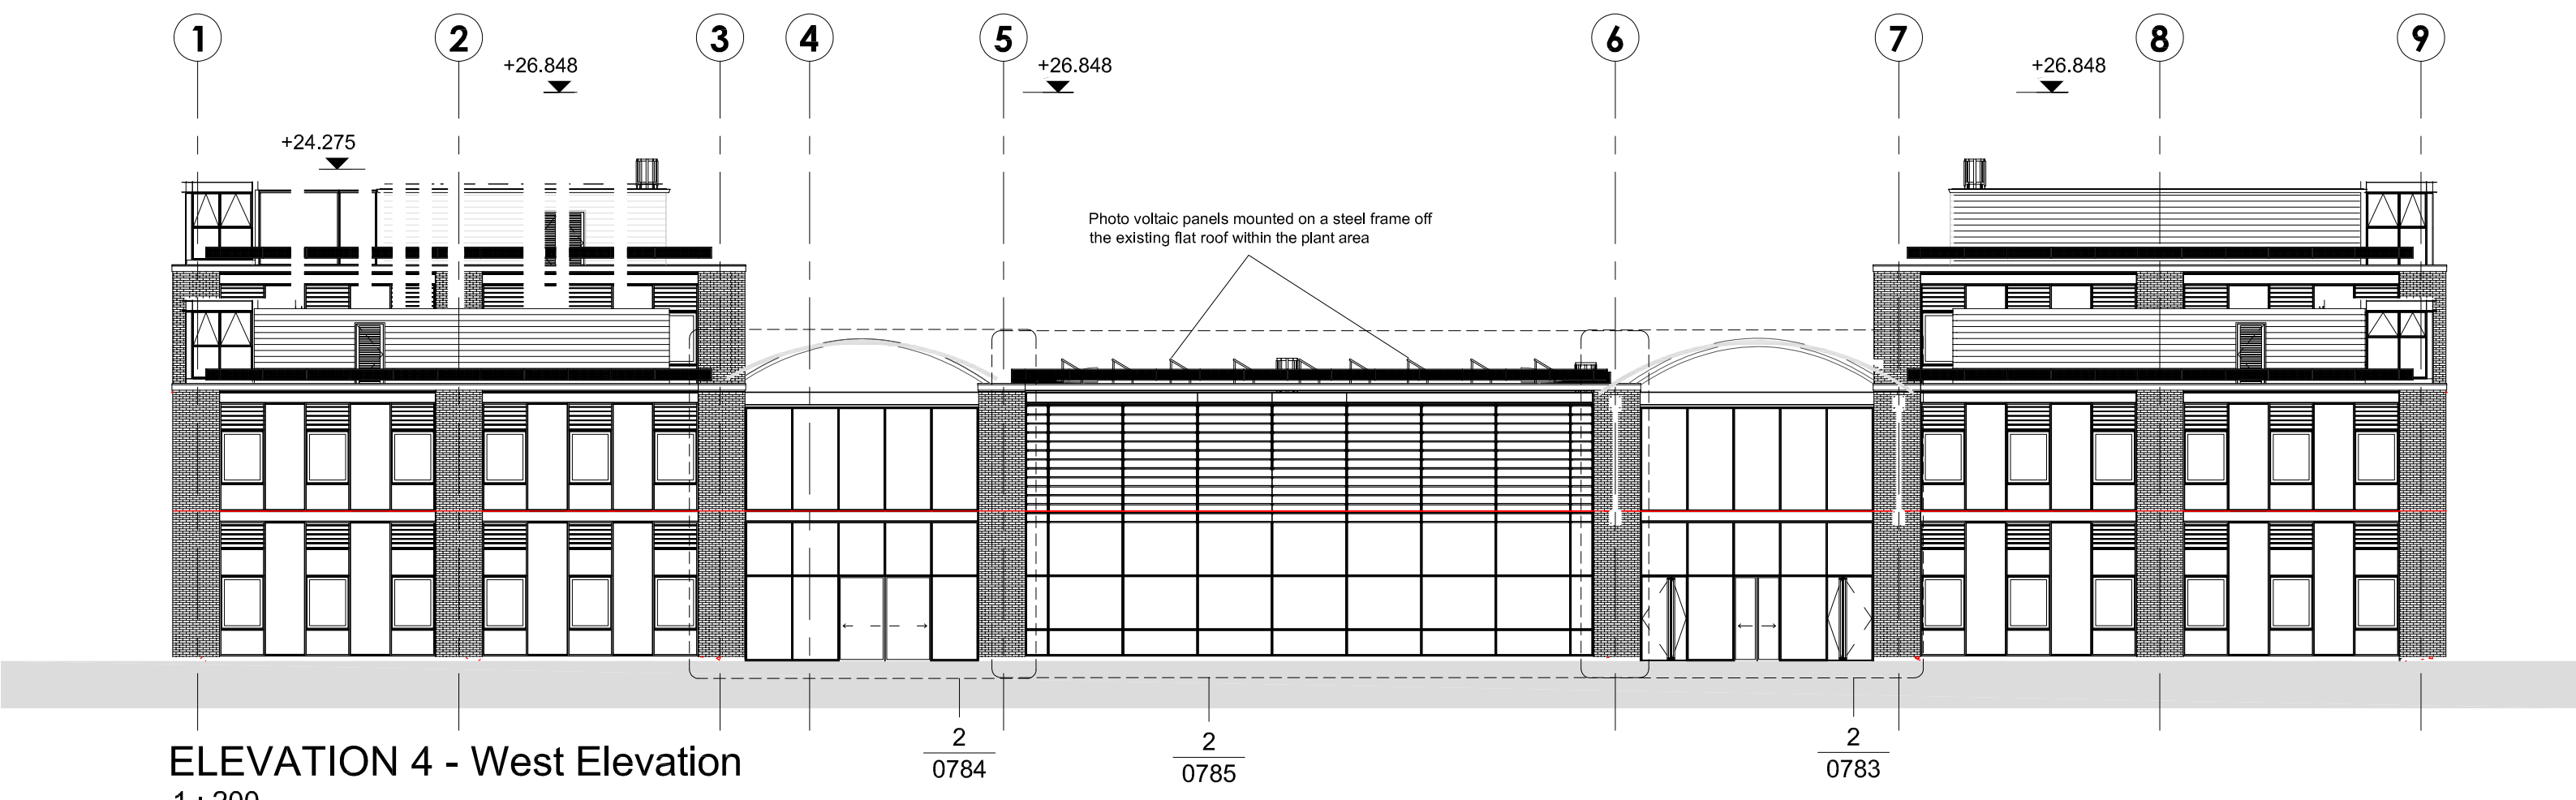

ELEVATION 4 - West Elevation

1 : 200

This drawing must not be scaled.
Figured dimensions and levels to be used.
Any inaccuracies must be notified to the architect.
Detail drawings and large scale drawings take precedence over smaller drawings.

Revisions:

THIS DRAWING IS COPYRIGHT

Registered Office: Powell Dobson Ltd, Charterhouse, Links Business Park, St Mellons, Cardiff CF3 0LT. Powell Dobson is a trading name of Powell Dobson Ltd a company registered in England and Wales No 3873802.

Planning	☒
DESIGN	☐
TENDER	☐
CONSTRUCTION	☐
Approved	

powelldobson
ARCHITECTS

Cardiff Office: Charterhouse, Links Business Park, St. Mellons, Cardiff, CF3 0LT.
Tel: +44 (0) 29 2079 9699 Fax: +44 (0) 29 2079 1212. email: cardiff@powelldobson.com

Contract: **Swansea University
Second Campus**

Title: **Engineering Block Elevations Showing Proposed PV**

Drawing No. Rev.
SU.2020.(05)205

Scale: **1:200 @ A1**
Date: **June 2020**
Drawn: **BHJ**
Checked: **AD**