

Responsibility is not accepted for errors made by others in scaling from this drawing. All construction information should be taken from figured dimensions only.

0mm 50mm 100mm

A1
Original
Sheet Size

1	Brickwork in stretcher bond
2	High level metal hinged swing access doors
3	PPC shading louvers
4	PPC metal ventilation louvers
5	PPC top hung, metal framed clear double glazing
6	PPC metal framed, glazed door
7	PPC metal framed, metal panelled door
8	PPC metal framed, louvred door
9	PPC metal coping detail
10	PPC metal channel
11	PPC metal canopy
12	Fitted glazing
13	PPC Rainscreen cladding
14	HPS 200 Composite horizontal cladding panel
15	Fabric tensile membrane canopy roof
16	Clear glazing
17	External insulated steel pedestrian door with metal overpanel and side panel (RAL 7022)
18	Frameless louvred door
19	Rigid insulation
20	Structural framing system to specialist sub contractor's design
21	Concrete plinth to brick piers
22	PPC curtain walling system
23	Shadow gap
24	Aluminium flashing
25	PPC Perforated aluminium panel edge protection
26	Aluminium spandrel panel (RAL 7022) to be glazed in with rigid insulation behind with VGL attached to inner face
27	External insulated steel pedestrian door (RAL 7022)
28	PPC metal framed, glazed sliding door
29	Standard 50mm capped curtain walling system
30	Mesh balustrade to staircase
31	Metal sectional door
32	50mm C section perimeter cap curtain walling system
33	Mesh screen entrance enclosure
34	PPC metal fire escape balustrade
35	Structural floor with glazed units

14.04.15	MEL	AMW	FINAL CONSTRUCTION	
16.06.18	5	TSO	PW: Final heights indicated	
20.04.14	4	TSO	AMW: Flies shown in line with M&E design information	
02/10/13	2	ALW	AMW: Elevations updated to reflect scheme changes	
08.04.13	1	GB	RC: Stage E issue	
date	rev	name	chk	note

© Stride Treglown Limited 2012


Stride Treglown

Architecture Town Planning Interior Design Building Surveying Landscape Design Graphic Design
Treglown Court, Dowlais Road, Cardiff, CF24 5LQ
T 029 2043 5660 F 029 2047 0422 www.stridetreglown.co.uk


PROJECT
Swansea University Innovation Hub

DRAWING TITLE
External Elevations


STATUS				FINAL CONSTRUCTION			
PROJECT NO.	SCALE	DATE	DRAWN BY	CHECKED BY	PROJECT ZONE	LEVEL	ROLE
70043	As indicated	01.02.13	GB	RC	XX	XX	AR
PROJECT ZONE				TYPE CLASS NUMBER REVISION			
SIH	XX	XX	AR	STL	DR	G2	0501 6

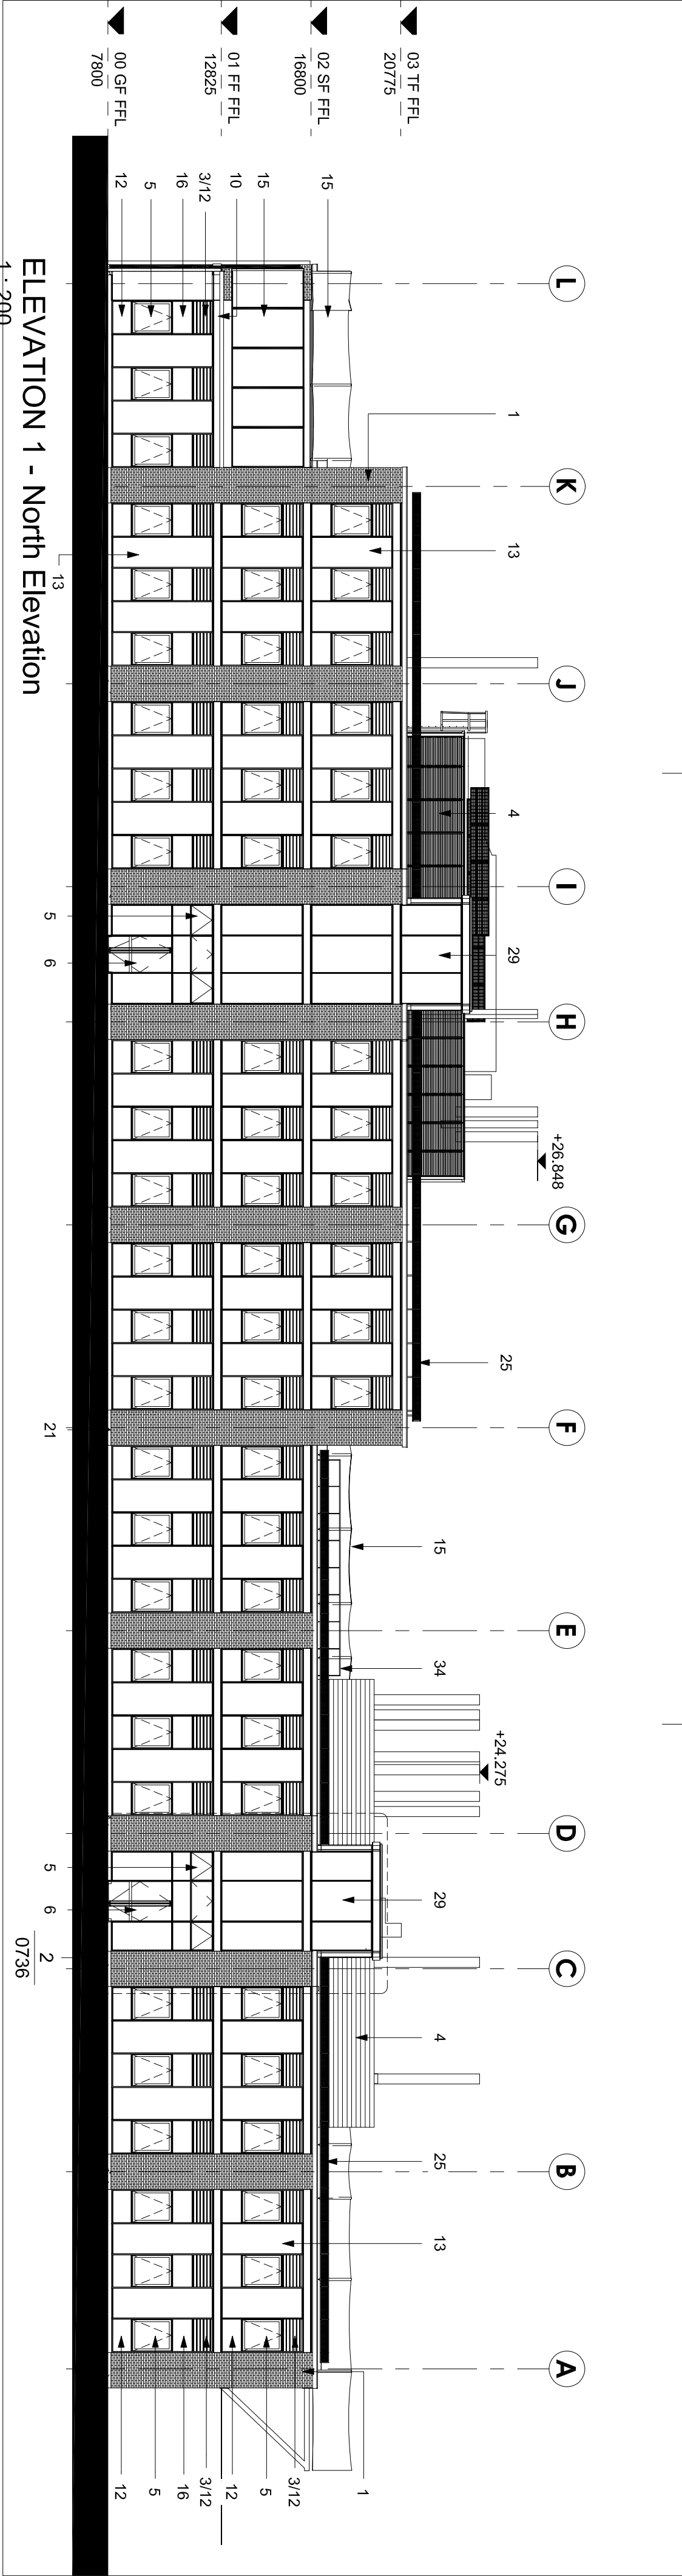


ELEVATION 1 - North Elevation
1 : 200

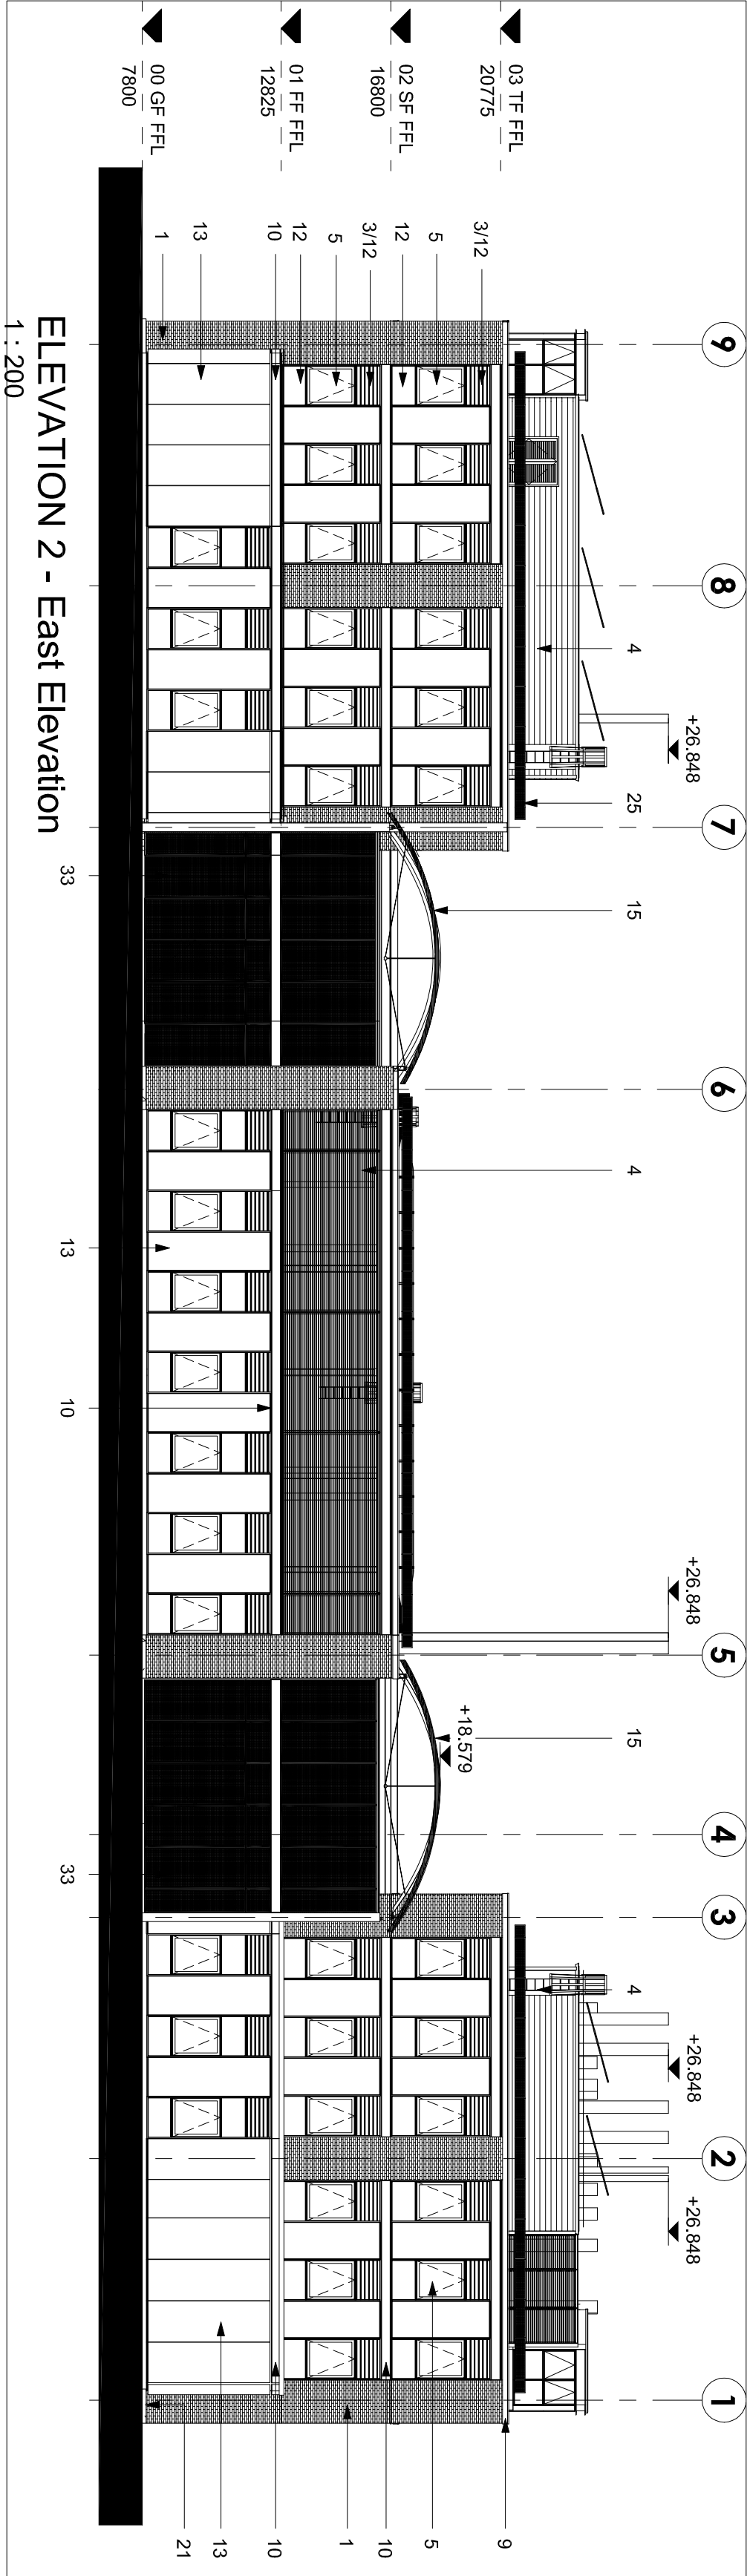


ELEVATION 2 - East Elevation
1 : 200

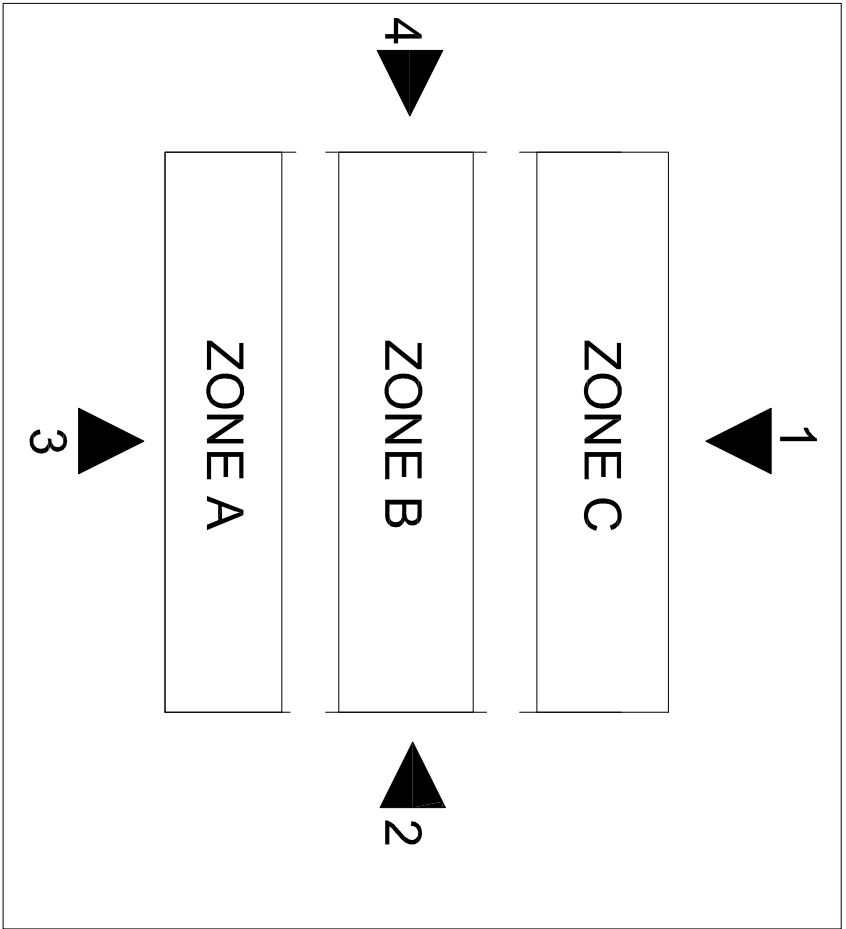

ELEVATION - KEY

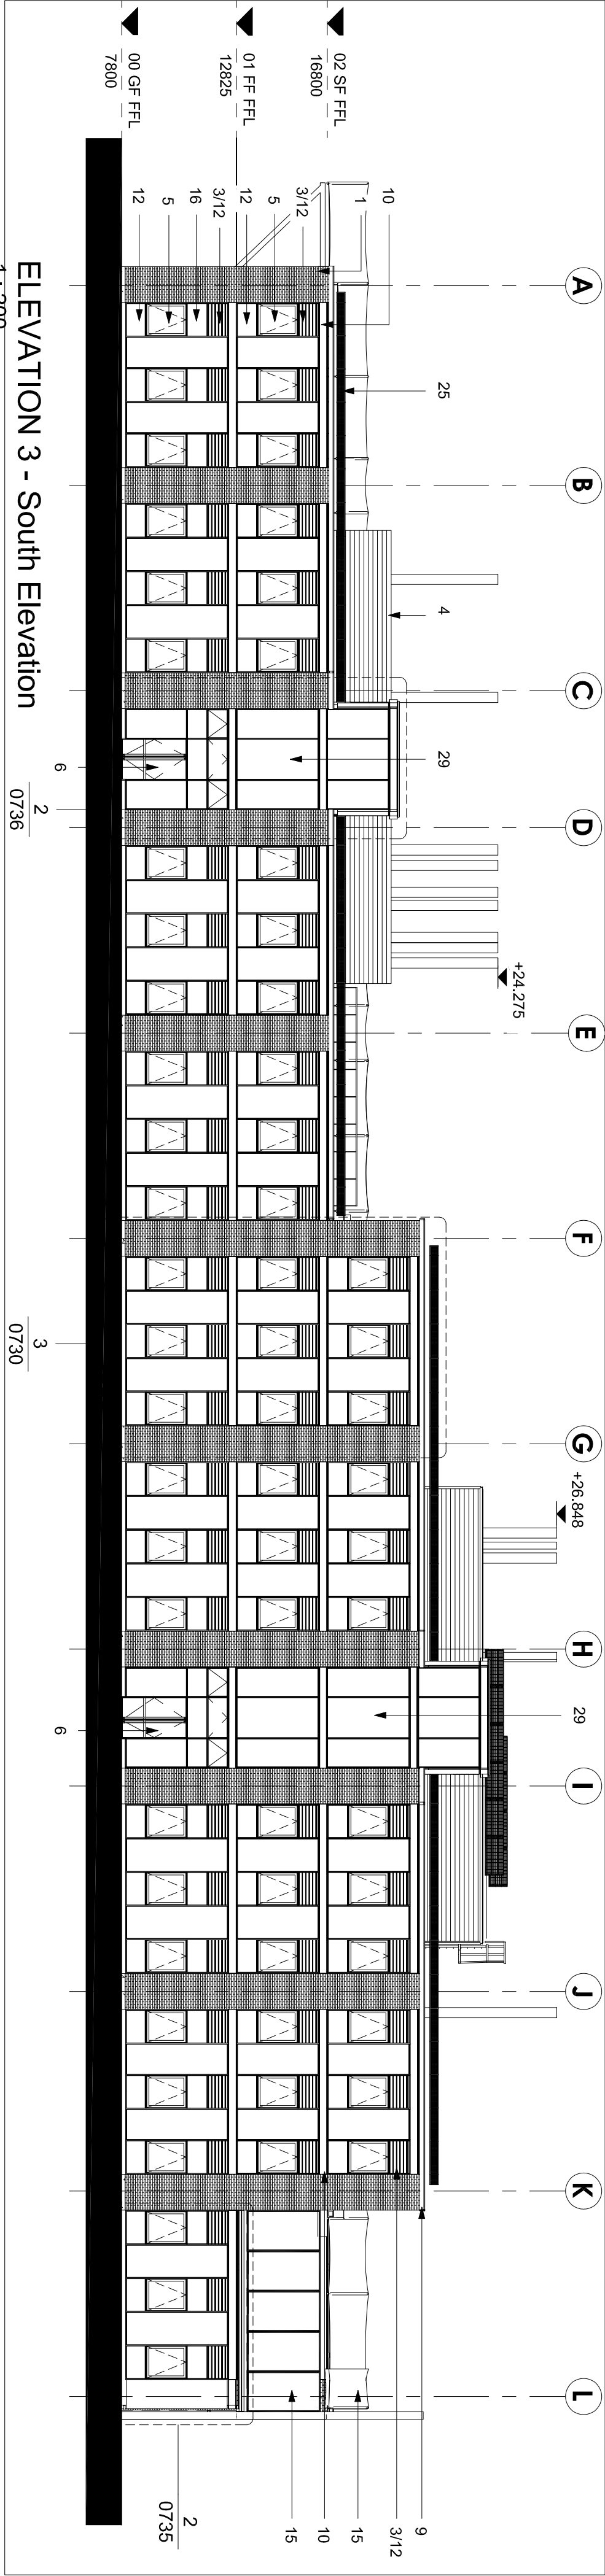

ELEVATION 3 - South Elevation
1 : 200

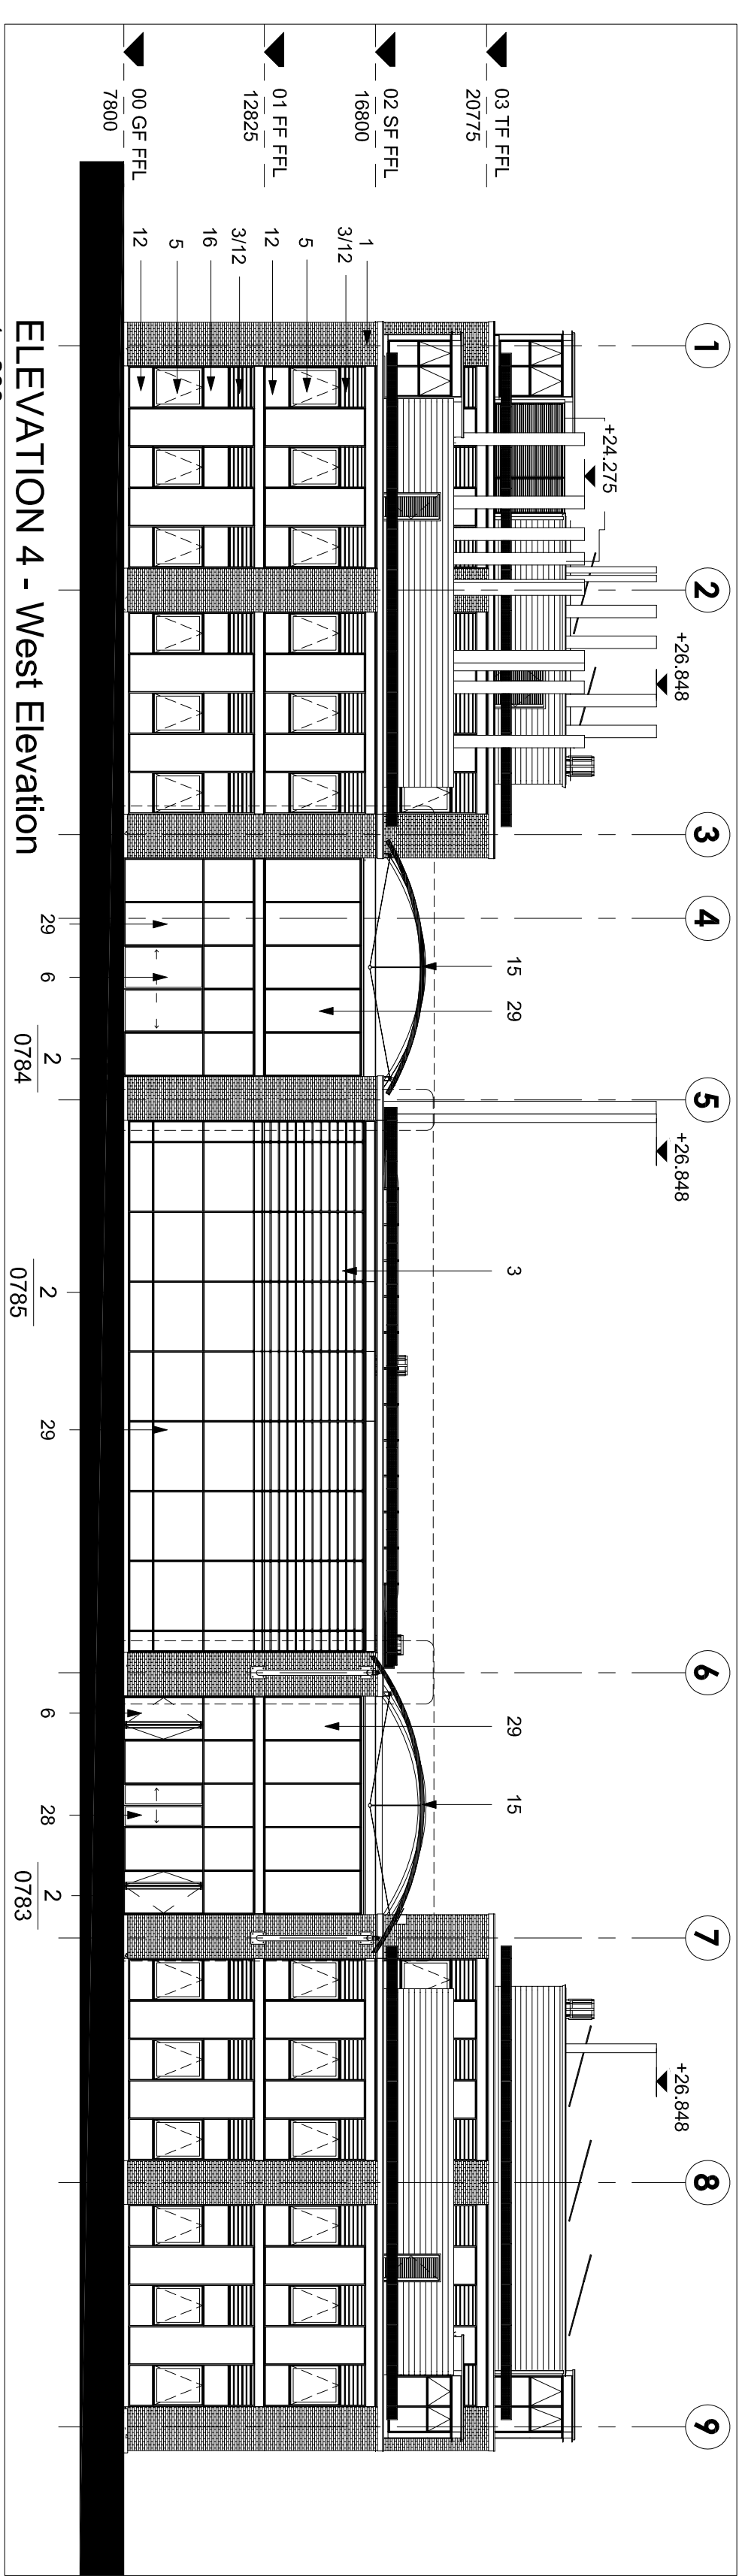

ELEVATION 4 - West Elevation
1 : 200

FINAL CONSTRUCTION DRAWING
CONFORMING TO INFORMATION
PROVIDED TO THE ARCHITECT BY
THE CONTRACTOR