


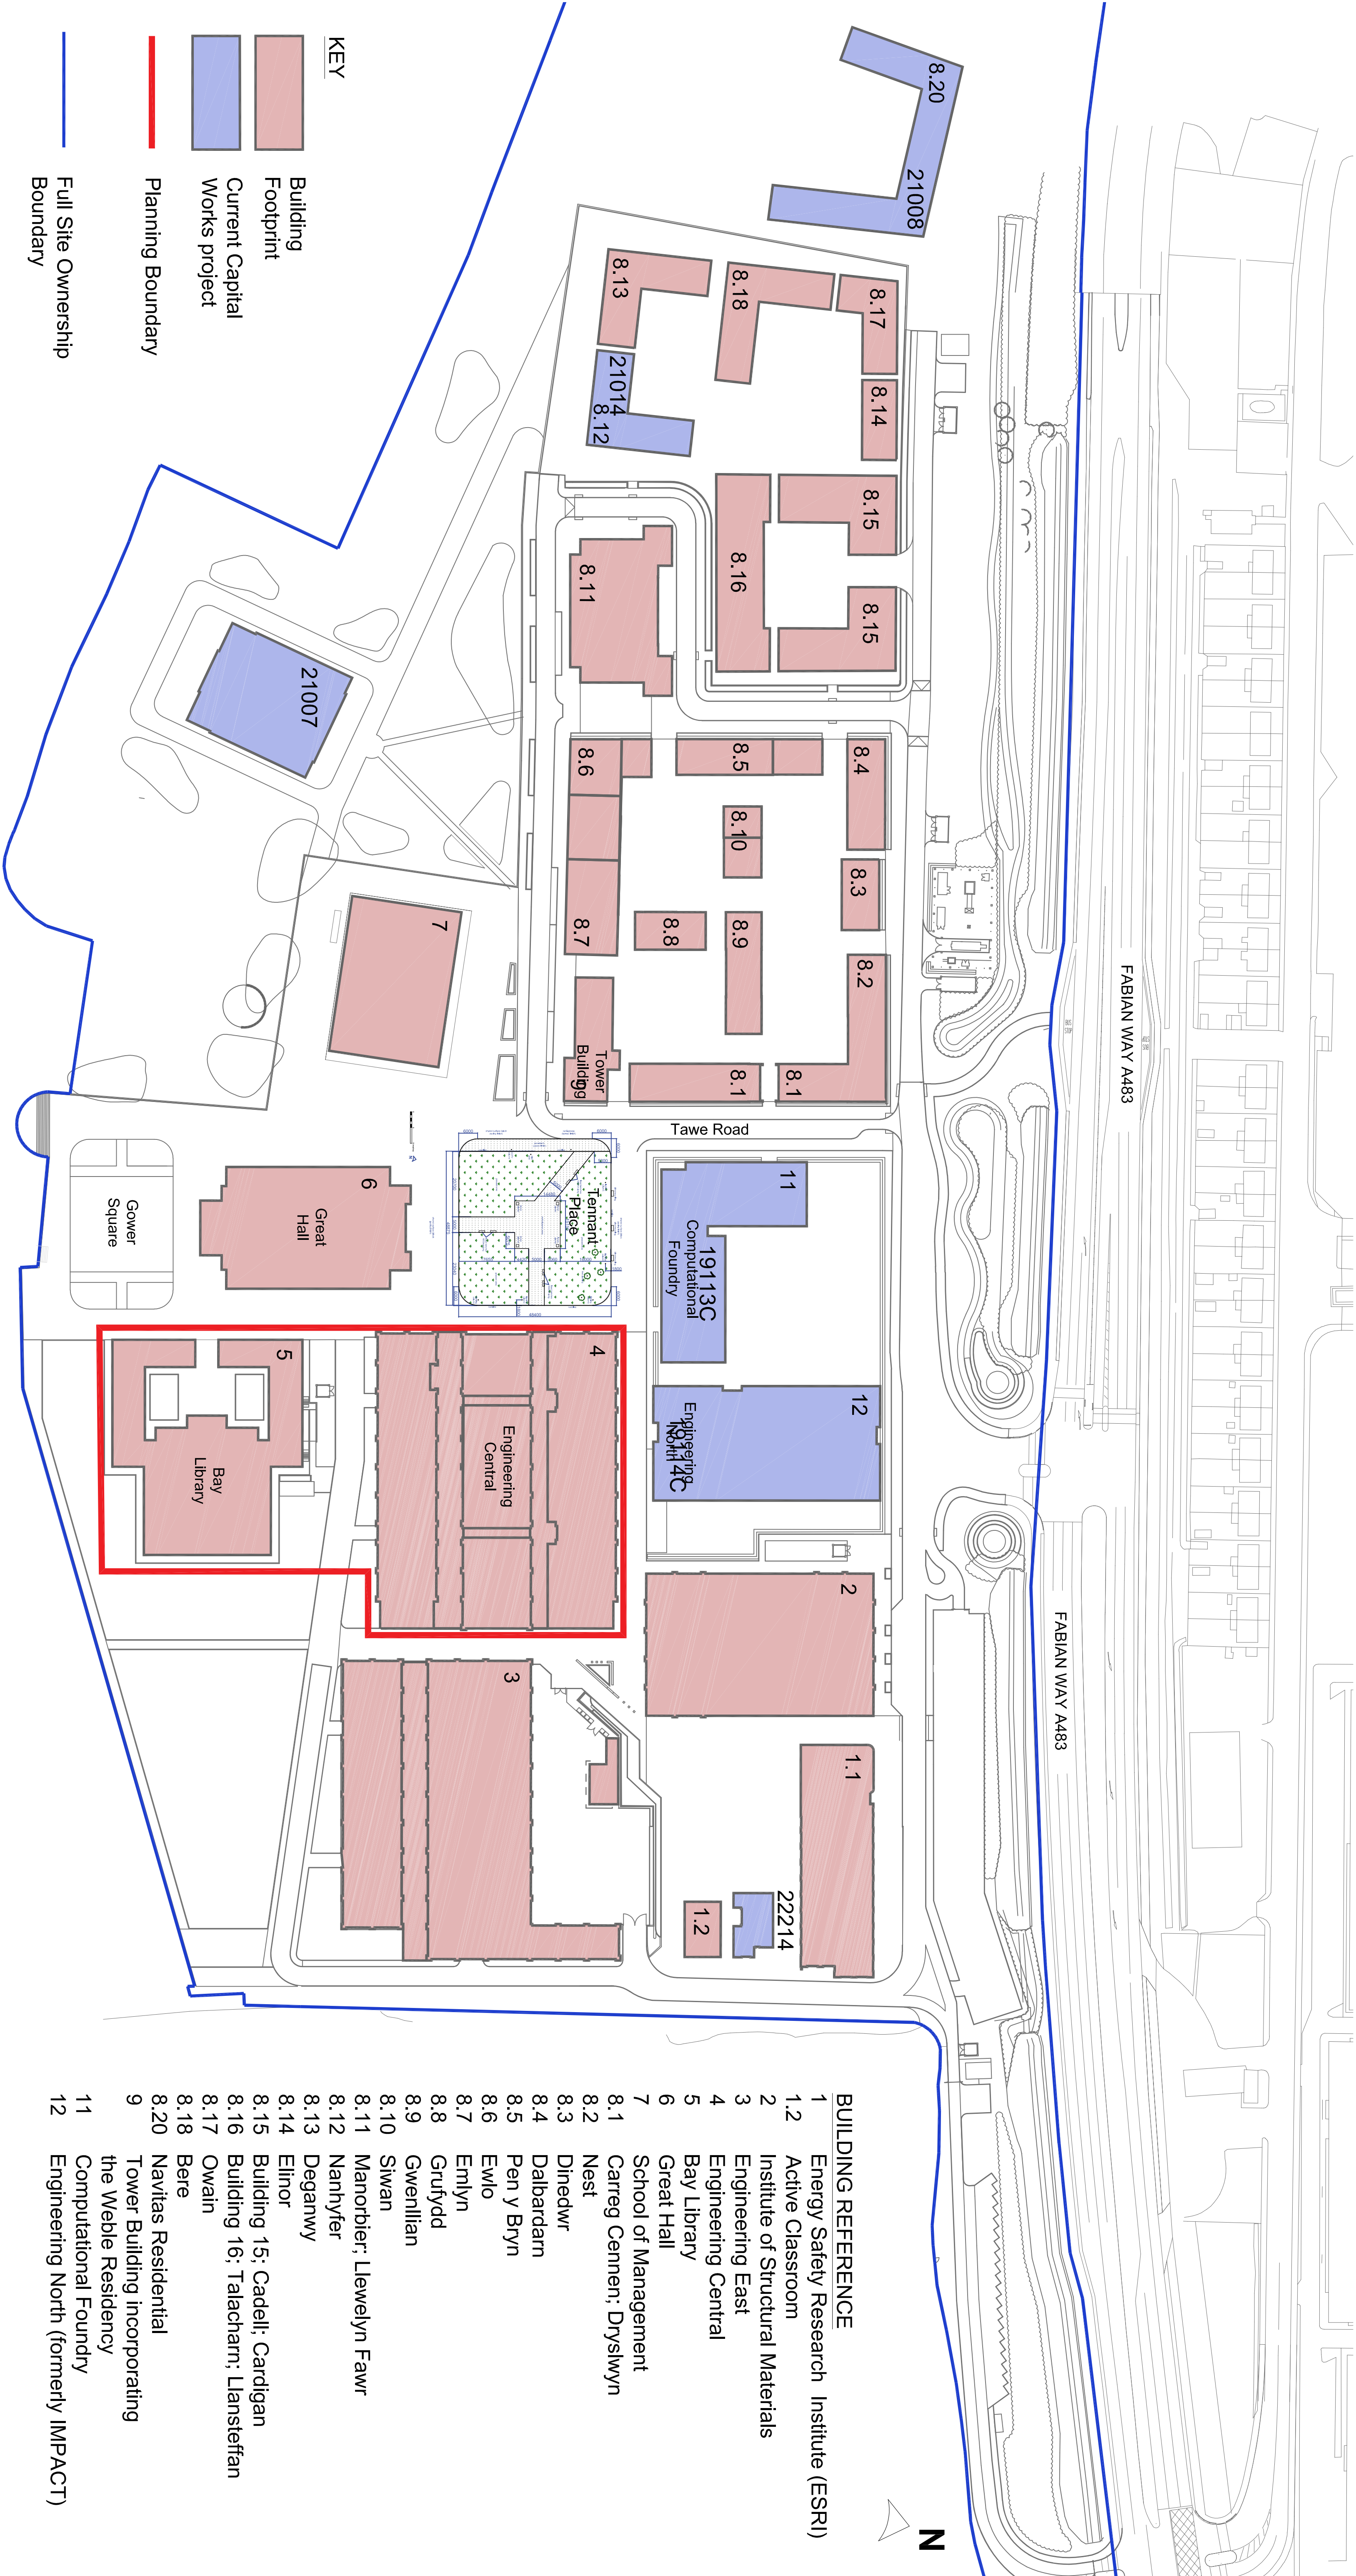

- BUILDING REFERENCE

1

Energy Safety Research Institute (ESRI)

1.2

Active Classroom

2

Institute of Structural Materials

3

Engineering East

4

Engineering Central

5

Bay Library

6

Great Hall

7

School of Management

8.1

Carreg Cennen: Dryslwyn Nest

8.2

Dinedwr

8.3

Dalbardam

8.4

Pen y Bryn

8.5

Ewlo

8.6

Emlyn

8.7

Gruydydd

8.8

Gwenllian

8.9

Siwan

8.10

Manorbier; Llewelyn Fawr

8.11

Nanhyfer

8.12

Deganwy

8.13

Elinor

8.14

Building 15; Cadell; Cardigan

8.15

Building 16; Talacharn; Llansteffan

8.16

Owain

8.17

Bere

8.18

Navitas Residential

8.20

Tower Building Incorporating the Weble Residency


9

Computational Foundry

11

Engineering North (formerly IMPACT)

12

 

- KEY

Building Footprint

Current Capital Works project

Planning Boundary

Full Site Ownership Boundary
- Revisions:
- This drawing must not be scaled.  
Figured dimensions and levels to be used.  
Any inaccuracies must be notified to the architect.  
Detail drawings and large scale drawings take precedence over smaller drawings.
- THIS DRAWINGS IS COPYRIGHT
- |              |          |
|--------------|----------|
| PLANNING     | ✓        |
| DESIGN       |          |
| TENDER       |          |
| CONSTRUCTION | Approved |
- powelldobson

ARCHITECTS

Cardiff Office: Darnley House, 14th-16th Floor, 2nd St, Cardiff, Cardiff, CF3 1LZ  
Tel: +44 (0) 20 2079 9609 Fax: +44 (0) 20 2079 1212 email: sales@powelldobson.com

Contract: Swansea University  
Second Campus

ACAD Ref: Proposed Site Plan

Drawing No. Rev.

SU.2020.(05)100

Scale: 1:1000 @ A1

Date: June 2020

Drawn: BHJ

Checked: AD

Registered Office: Powell Dobson Ltd, Charterhouse, Links Business Park, St Mellons, Cardiff CF3 0LT. Powell Dobson is a trading name of Powell Dobson Ltd a company registered in England and Wales No 3873802.