




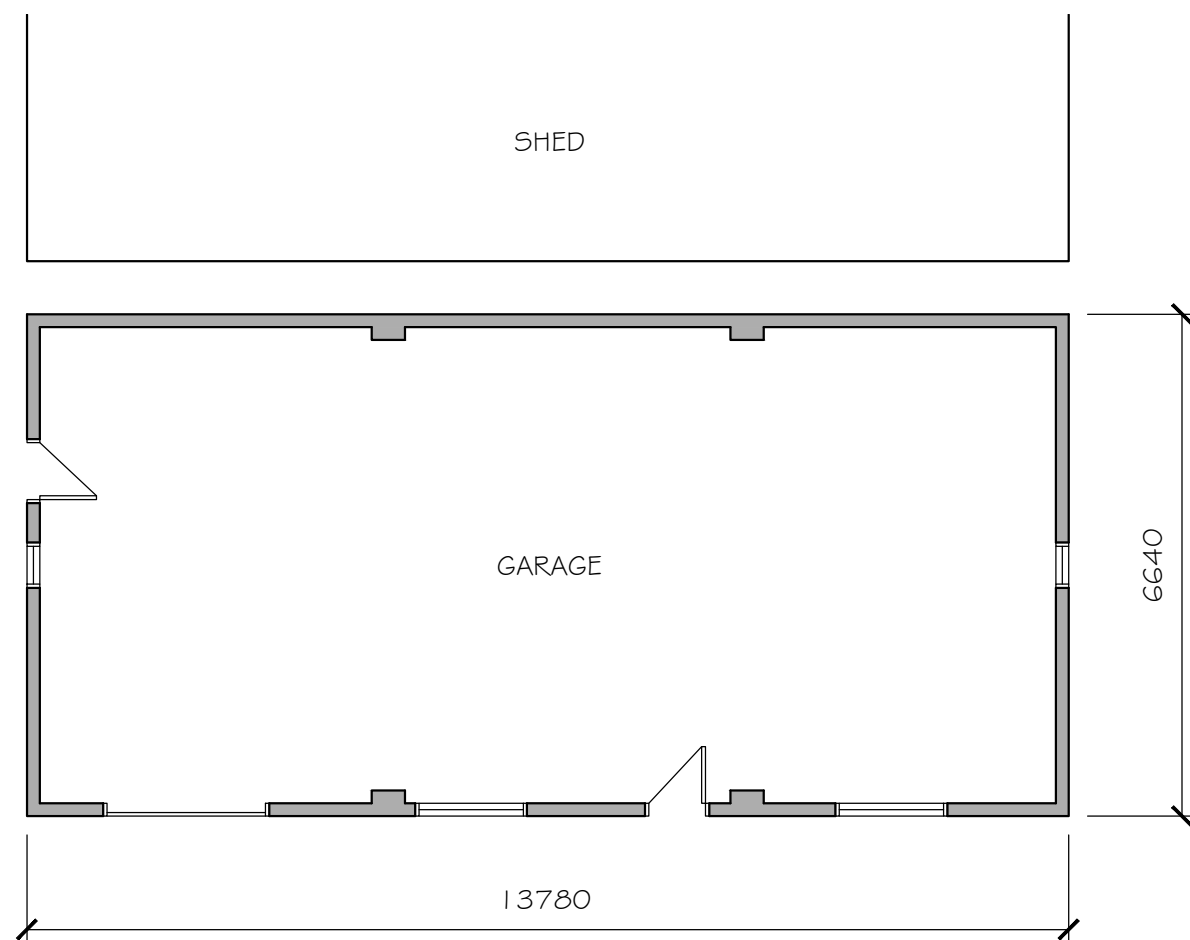


FLOOR PLAN
SCALE 1:100

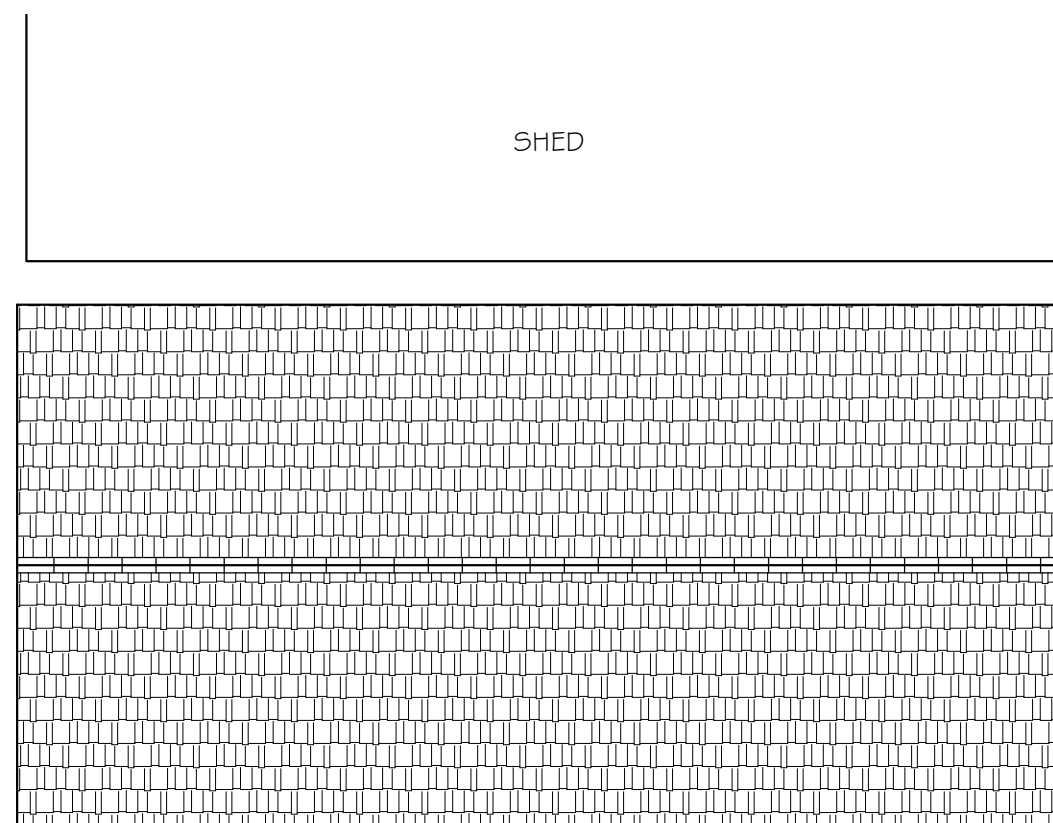


ROOF PLAN
SCALE 1:100

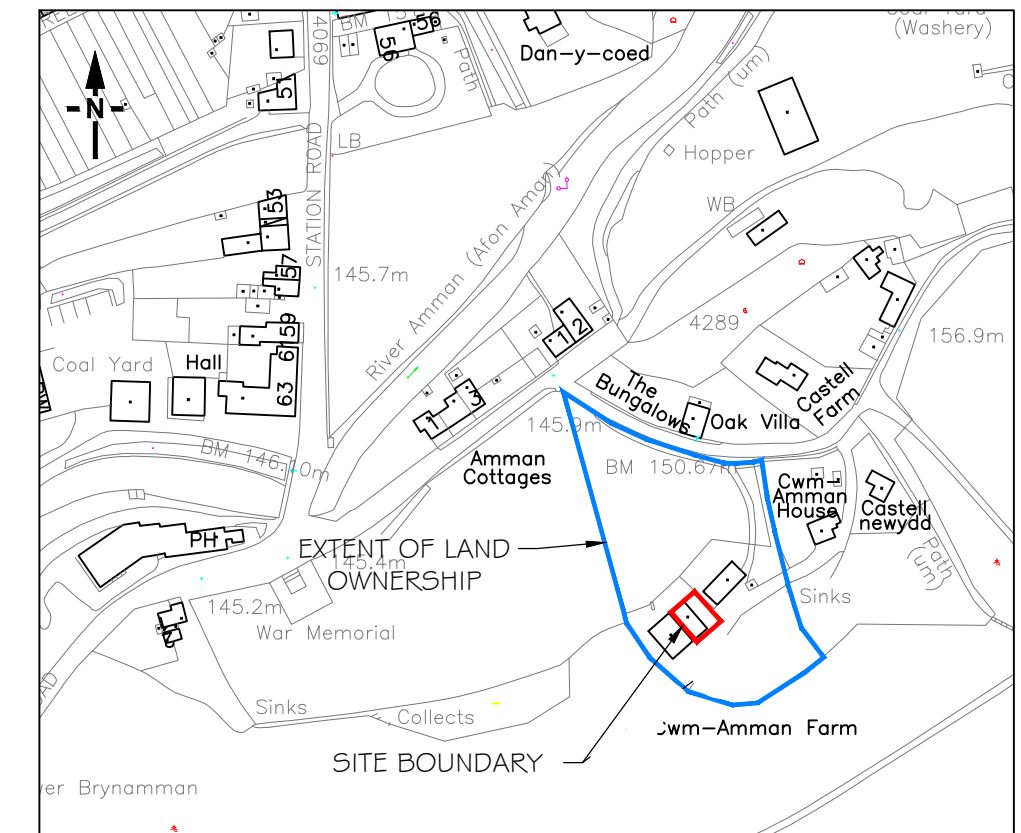


SITE LOCATION PLAN
SCALE 1:2500

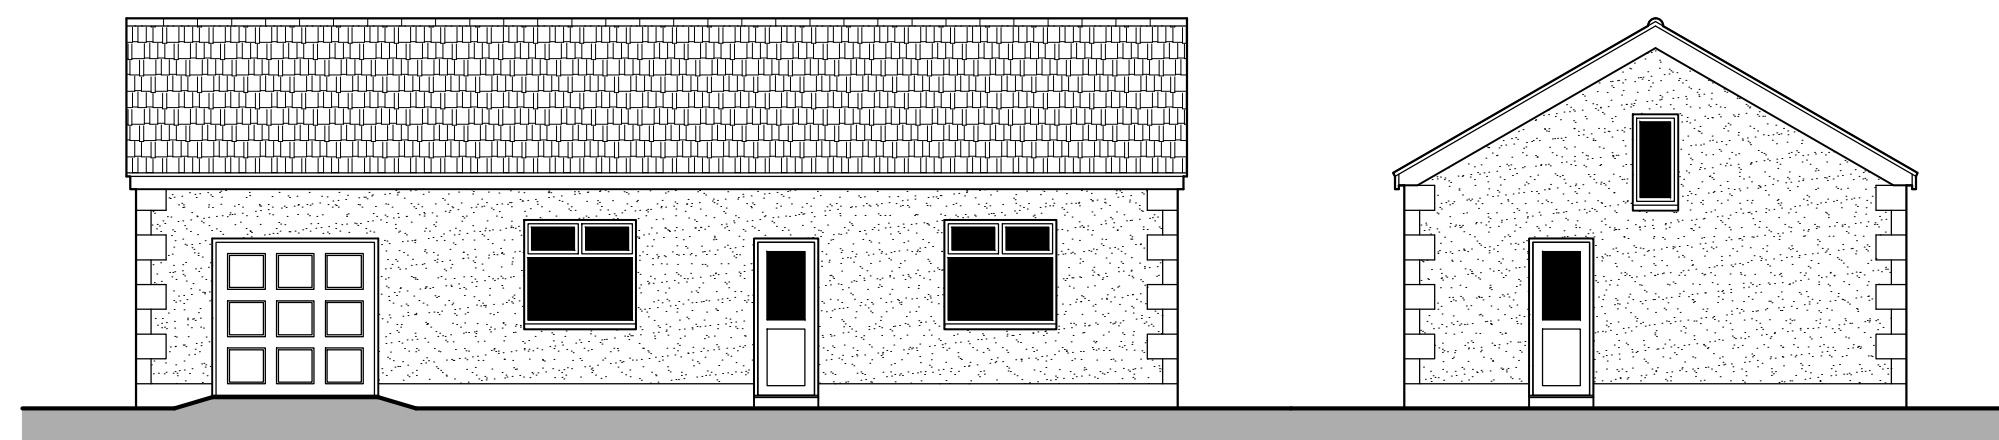


FRONT ELEVATION
SCALE 1:100

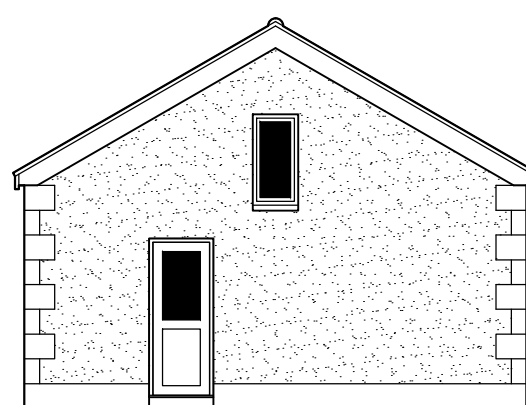

SIDE ELEVATION
SCALE 1:100

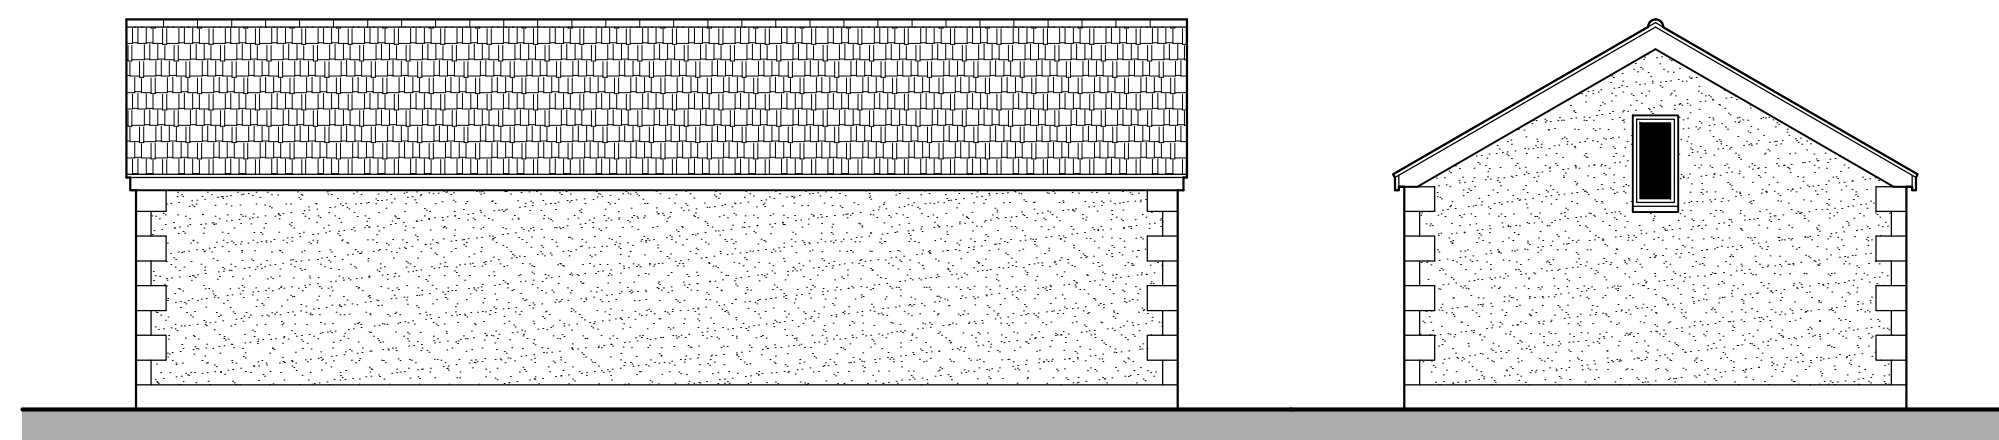

REAR ELEVATION
SCALE 1:100

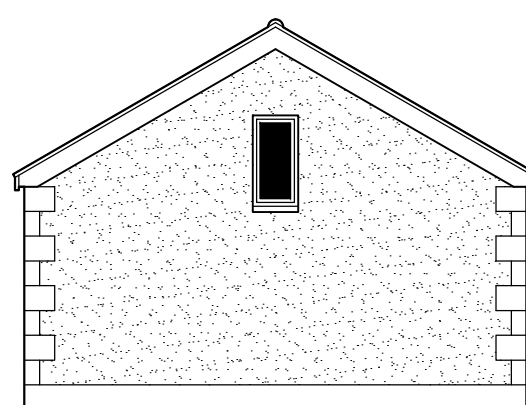

SIDE ELEVATION
SCALE 1:100

- EXISTING FINISHES SCHEDULE
- EXTERNAL WALLS - RENDER SYSTEM
 - ROOF - CONCRETE TILE
 - WINDOWS - PROPRIETARY WHITE PVCU DOUBLE GLAZED WINDOWS THROUGHOUT
 - EXTERNAL DOORS - PROPRIETARY WHITE PVCU DOORS THROUGHOUT
 - RAINWATER GOODS - PROPRIETARY WHITE PVCU
 - FASCIA & SOFFIT - PROPRIETARY WHITE PVCU THROUGHOUT



EXISTING BLOCK PLAN
SCALE 1:500

No.	REVISION	DATE	NOTES	STAGE	APPLICANT	JOB TITLE	DRAWING NO:	SIZE:	REV:
A	PLANNING SUBMISSION	JUNE 2019	1. DO NOT SCALE FROM THIS DRAWING. 2. ALL DIMENSIONS TO BE CHECKED ON SITE.	PLANNING PERMISSION	MR & MRS ISAAC CWMAMMAN FARM BRYNAMMAN	PROPOSED GARAGE CHANGE OF USE TO 2 BEDROOM HOLIDAY ACCOMMODATION AT CWMAMMAN FARM, BRYNAMMAN	001	A2	B
B	PLANNING SUBMISSION	MAY 2020	3. THE DRAWINGS ARE FOR PRICING PURPOSES ONLY. THE CONTRACTOR IS TO TAKE FULL RESPONSIBILITY OF THE WORKS. 4. ALL WORKS MUST COMPLY WITH THE LATEST BRITISH STANDARDS / BUILDING REGULATIONS / CODES OF PRACTICE AND THE REQUIREMENT OF THE BUILDING CONTROL INSPECTING OFFICER. 5. THE CONTRACTOR IS TO MAKE GOOD OF ANY AREAS AFFECTED BY THE WORKS.		NEATH PORT TALBOT SA18 1SN	DRAWING TITLE: EXISTING GENERAL ARRANGEMENT	SCALES: 1 : 100		
							DATE: JUNE 2019		