


Superseded

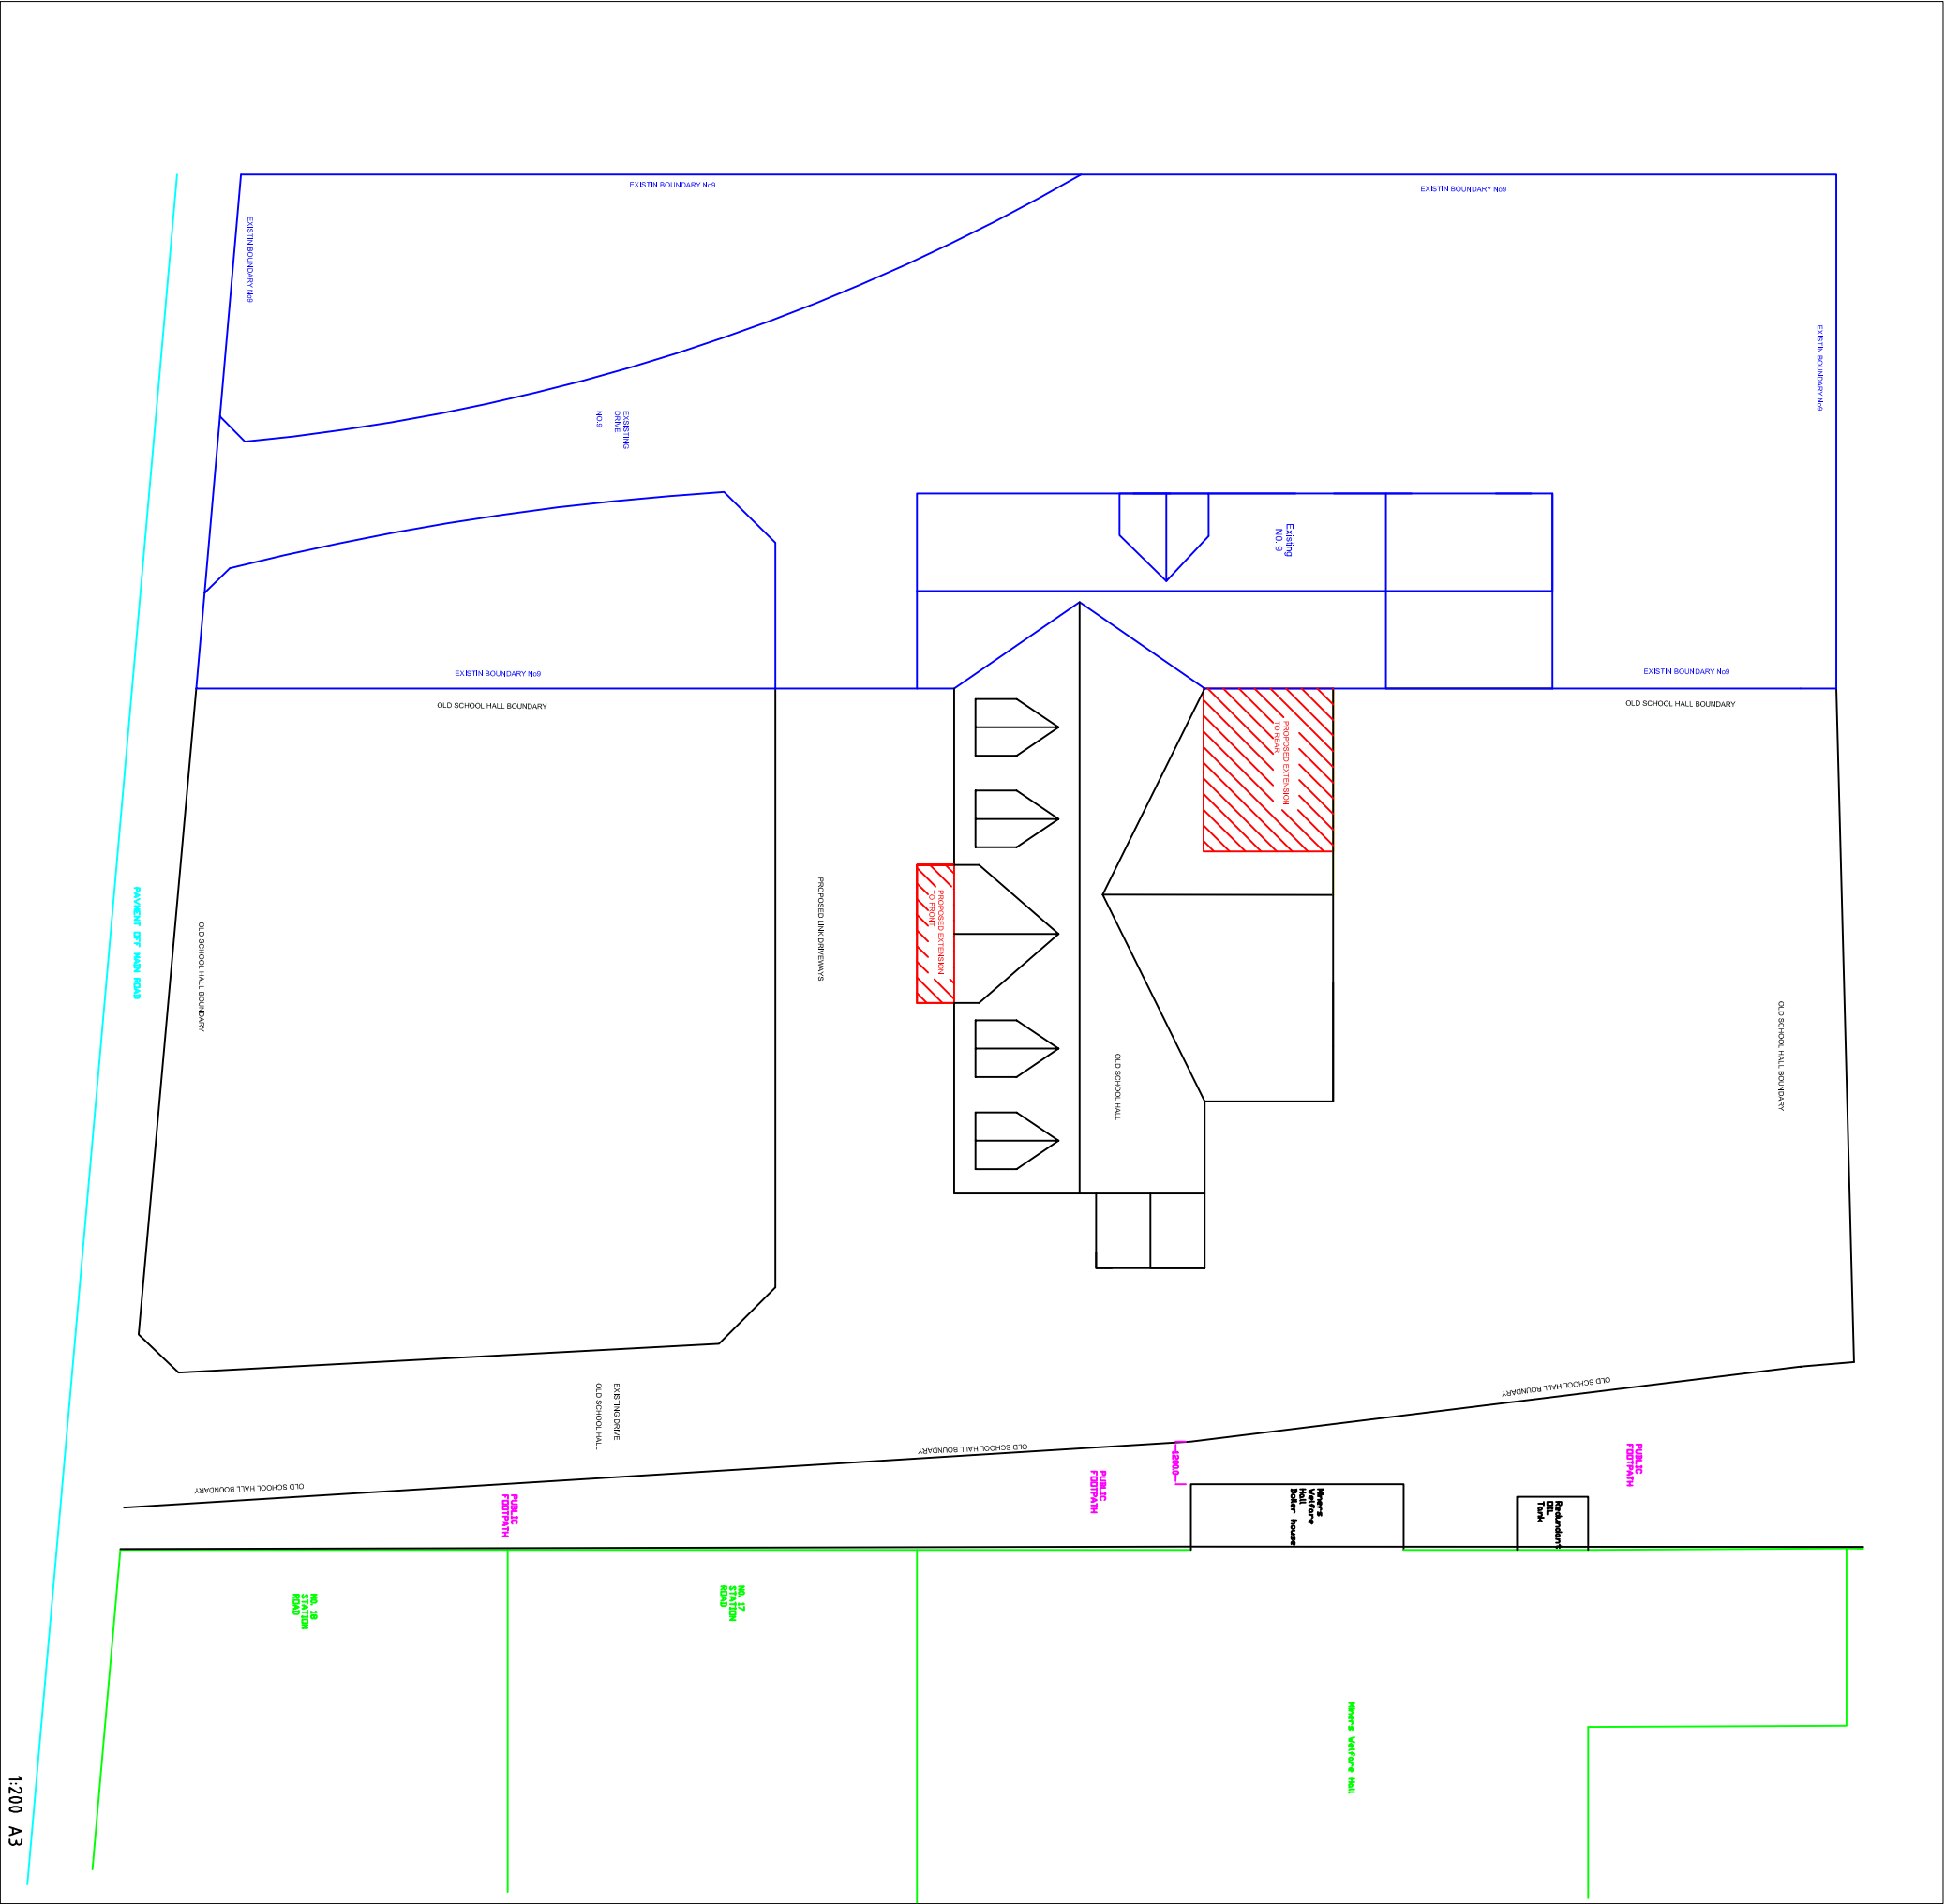

- Green = Neighboring Properties
Magenta = Public Footpath
Blue = Existing House No 9 & Boundary
Black = Old School House & Boundary
Red = Proposed Extensions
Cyan = Pavement of Main Road

Client:	Mr. D Fish		
Project:	Old School House Main Road, Crynant		
Title:	Site Plan		
Reference:	2020/DF		
Date:	20th May 2020		
Scale / Paper:	1:200 A3		
Drawing No / Revision:	004		
Client Tel No			
Rev:	Detail	By	Date

All Dimensions to be Checked On Site