


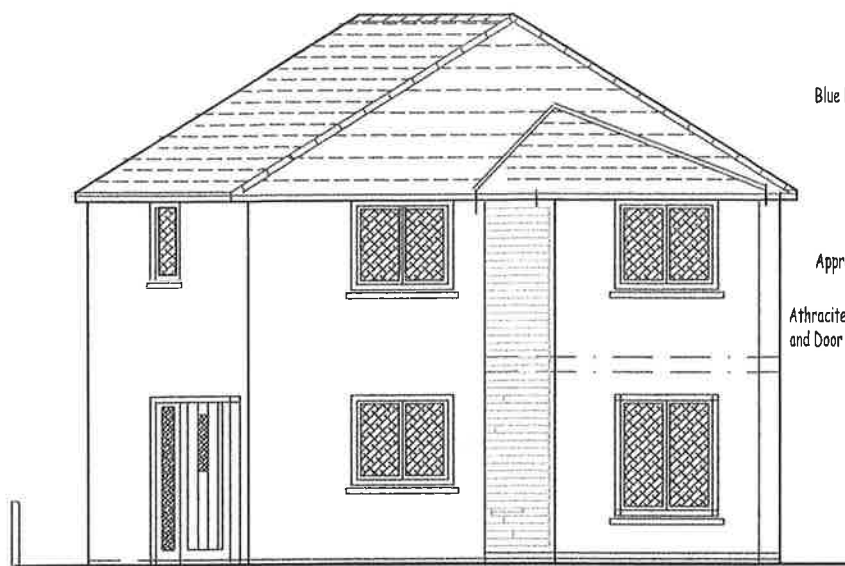


NORTH EAST


Roma Graphite Stone
Random Wall Tiles





SOUTH WEST

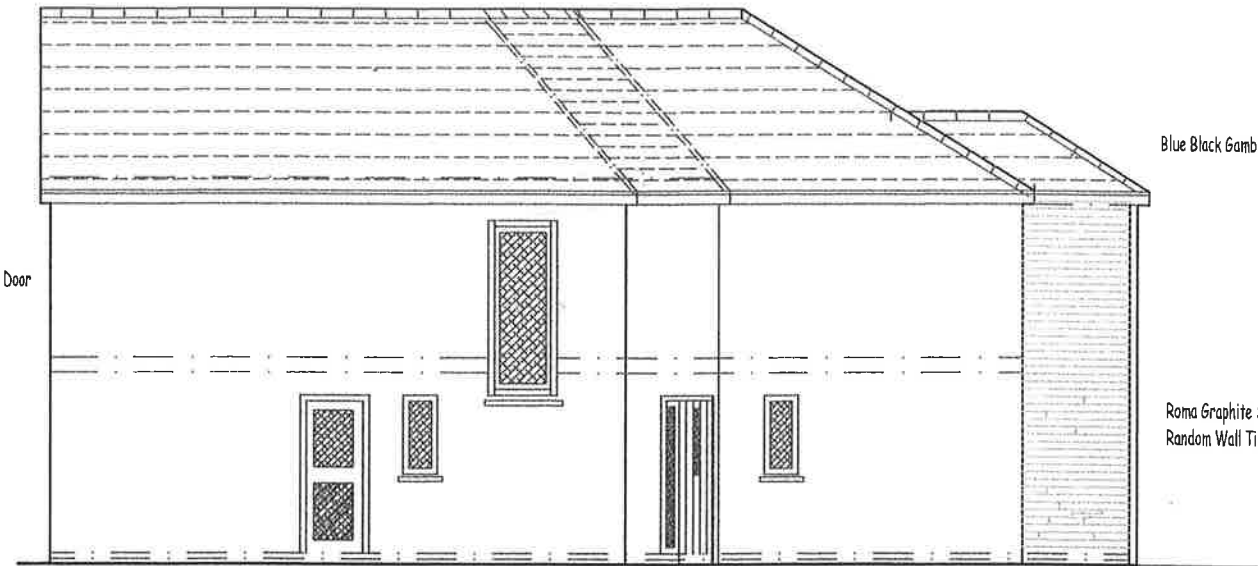


SOUTH EAST

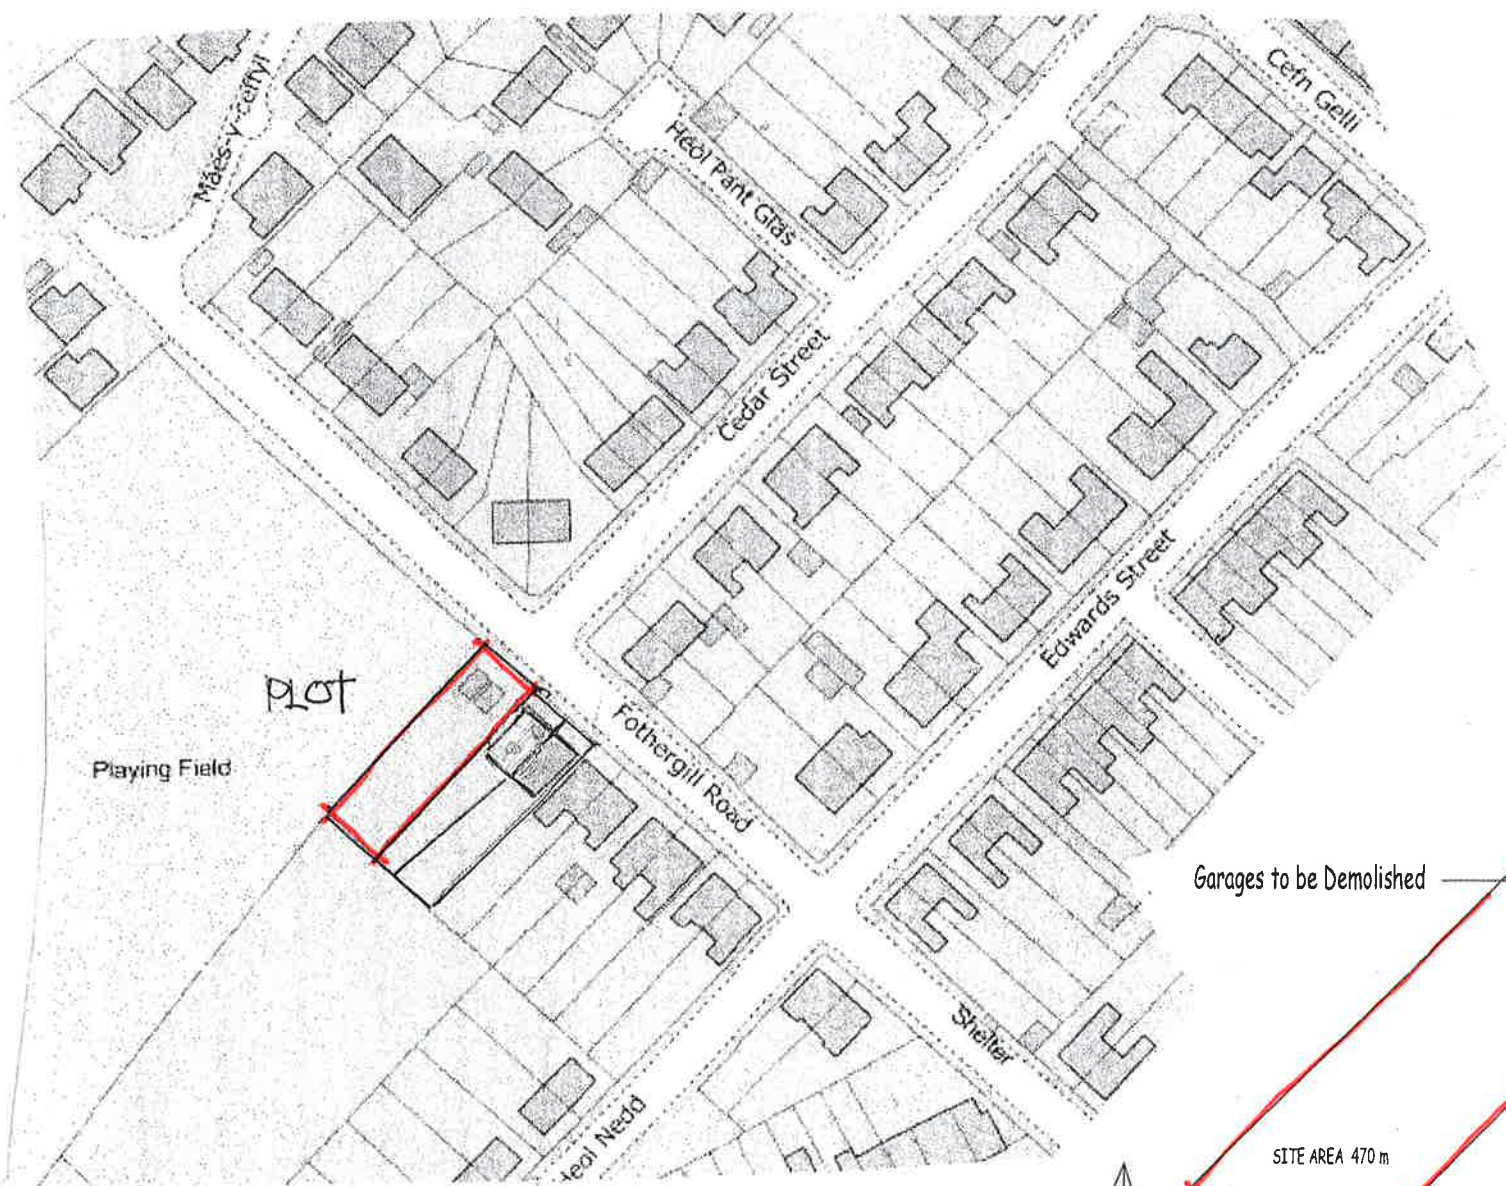


Location Plan Scale 1:1250

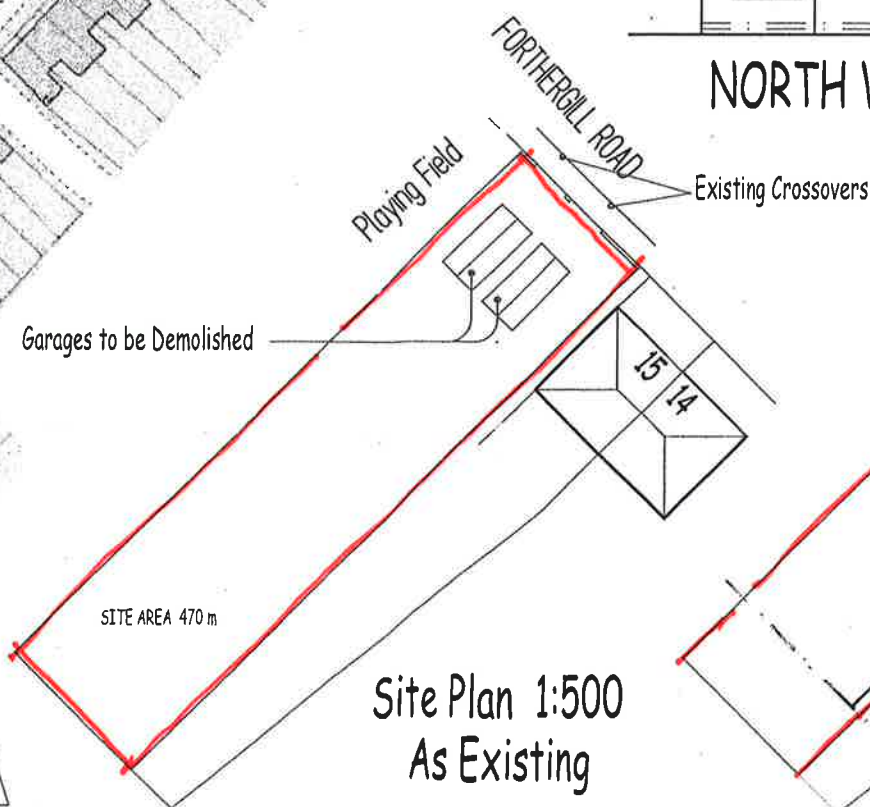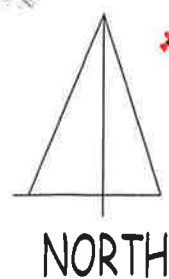

Site Plan 1:500
As Existing

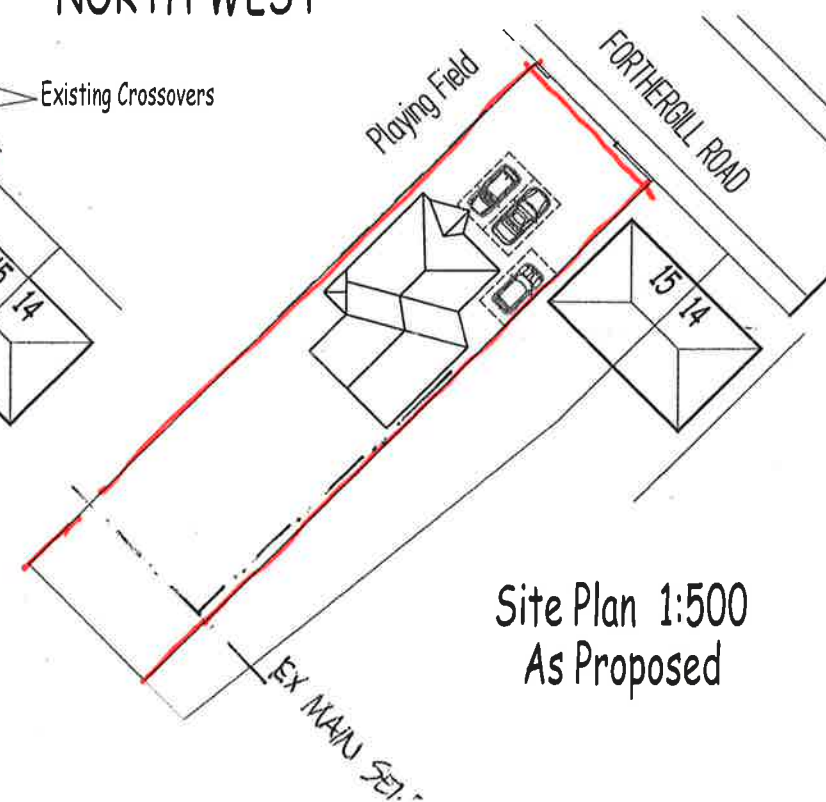

Site Plan 1:500
As Proposed

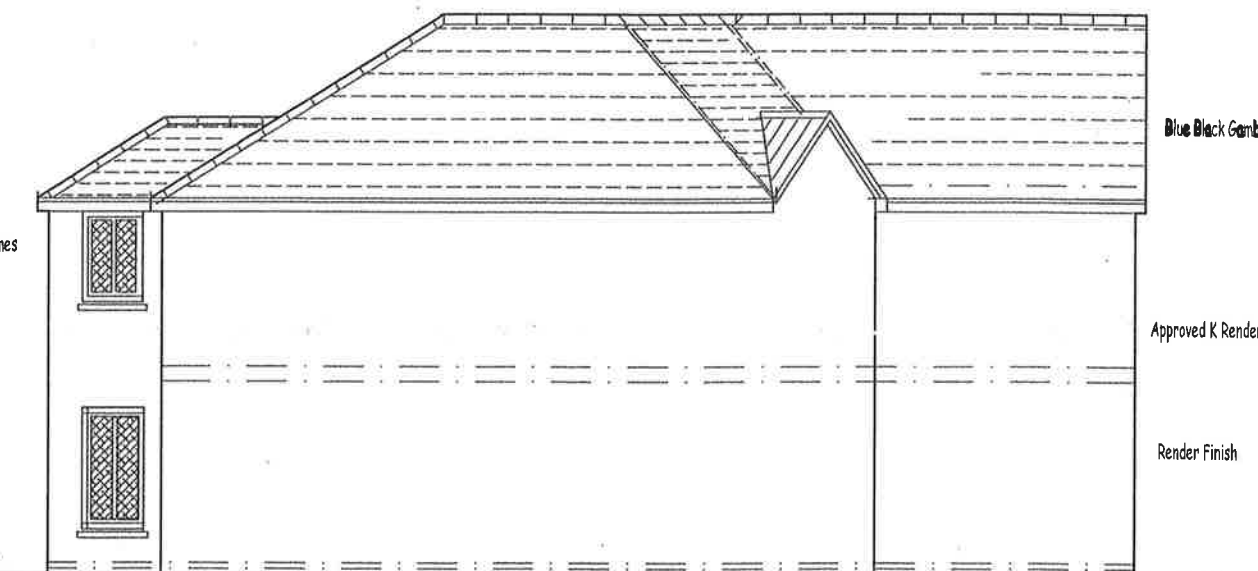

NORTH WEST

Robert Higgins
Architect
105 Penyban Road
Ammanford

B.Sc B. Arch
Pensaer
Penybanc
Carmarthenshire

Project
PLOT ADJACENT 15 FOTHERGILL ROAD
CWMGWACH, NEATH SA11 5PH

Drawing
LOCATION & SITE PLAN
AND ELEVATIONS

Scale 1:100
1:500 1:1250
Date 15.VI.20

Project No
20:88301

Drg No
01