



SIDE ELEVATION (VIEW C)

FRONT ELEVATION (VIEW A)

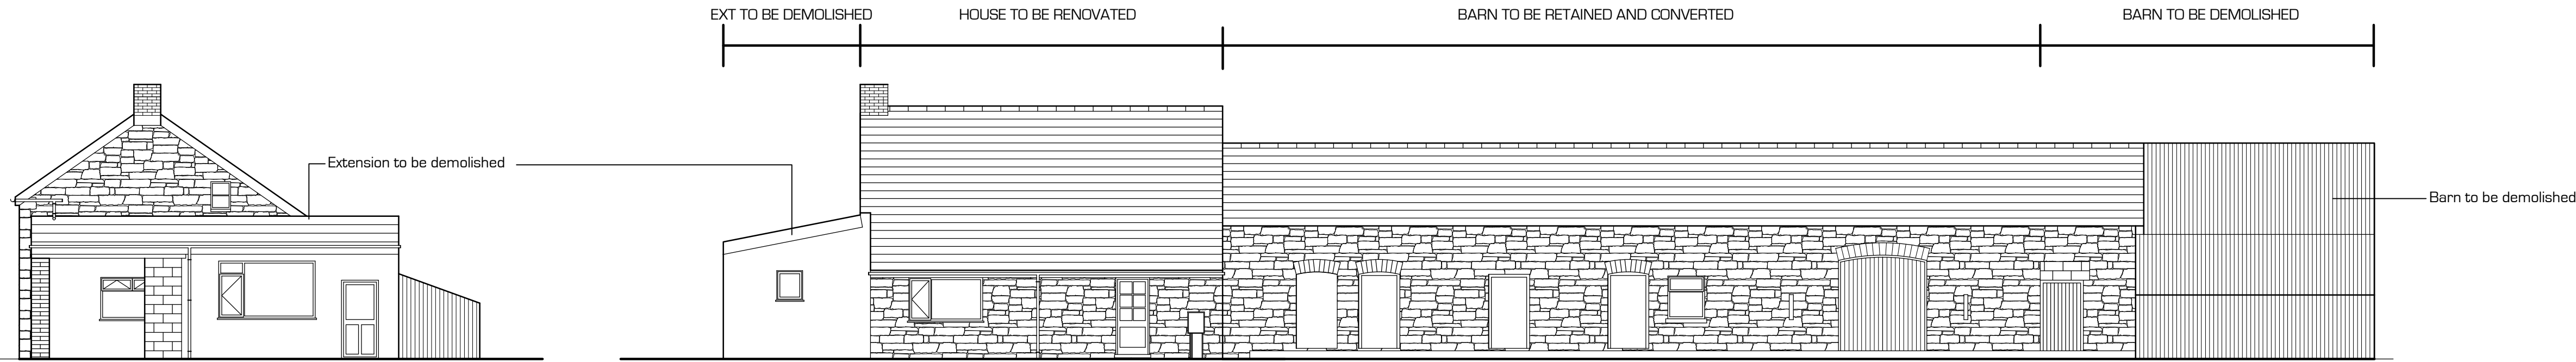

SIDE ELEVATION (VIEW D)

REAR ELEVATION (VIEW B)

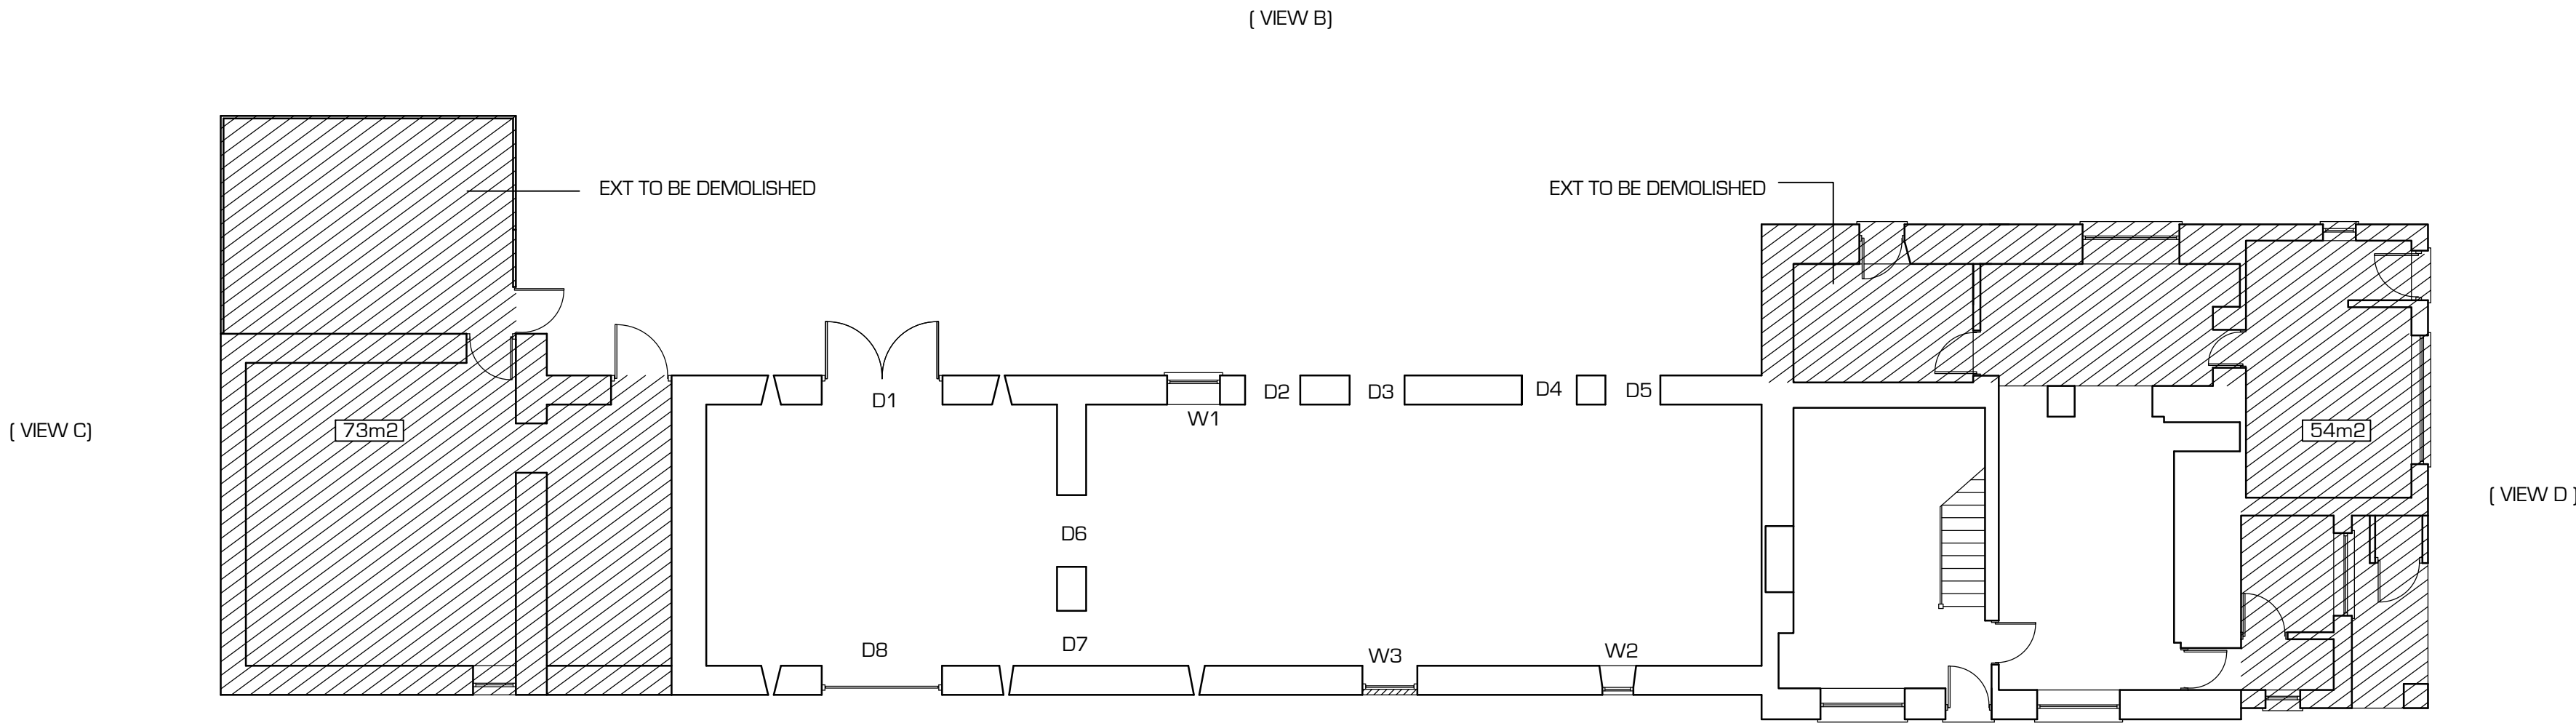


(VIEW C)

(VIEW B)

(VIEW D)

(VIEW A)

GROUND FLOOR PLAN (VIEW A)

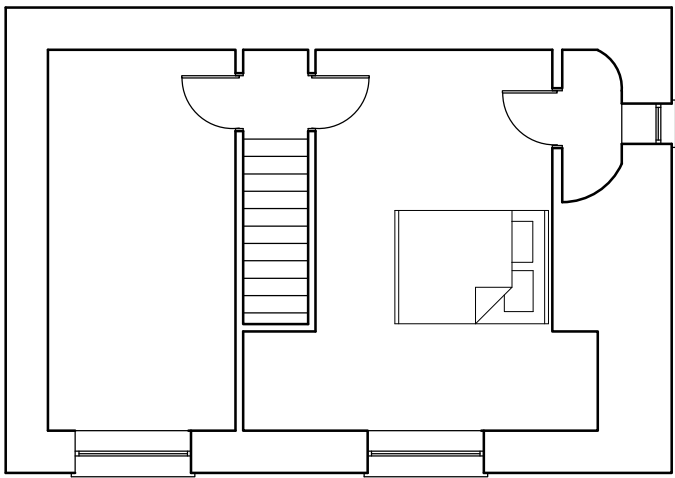

FIRST FLOOR PLAN (VIEW A)

THIS DRAWING IS COPYRIGHT ©

KB Ken Bateman
Chartered Surveyor

tel: 01685 373442
Ken Bateman: RICS (P), MRICS, MRICS
App: Planning, Design, Engineering, Surveying
Civil Engineering

Revision

project:
Proposed Side and rear extension
Conversion of Barn and creation of
Granny annex
at
Ynyswen Farm,
Crynant,
Neath, SA10 8PT
For
G Morgan & D Antcliff-Jones

title
Demolition plan

Date: Nov 2018
Scale: 1:100
Drawn:

Drawing No.	Rev.
003	B