


Superseded

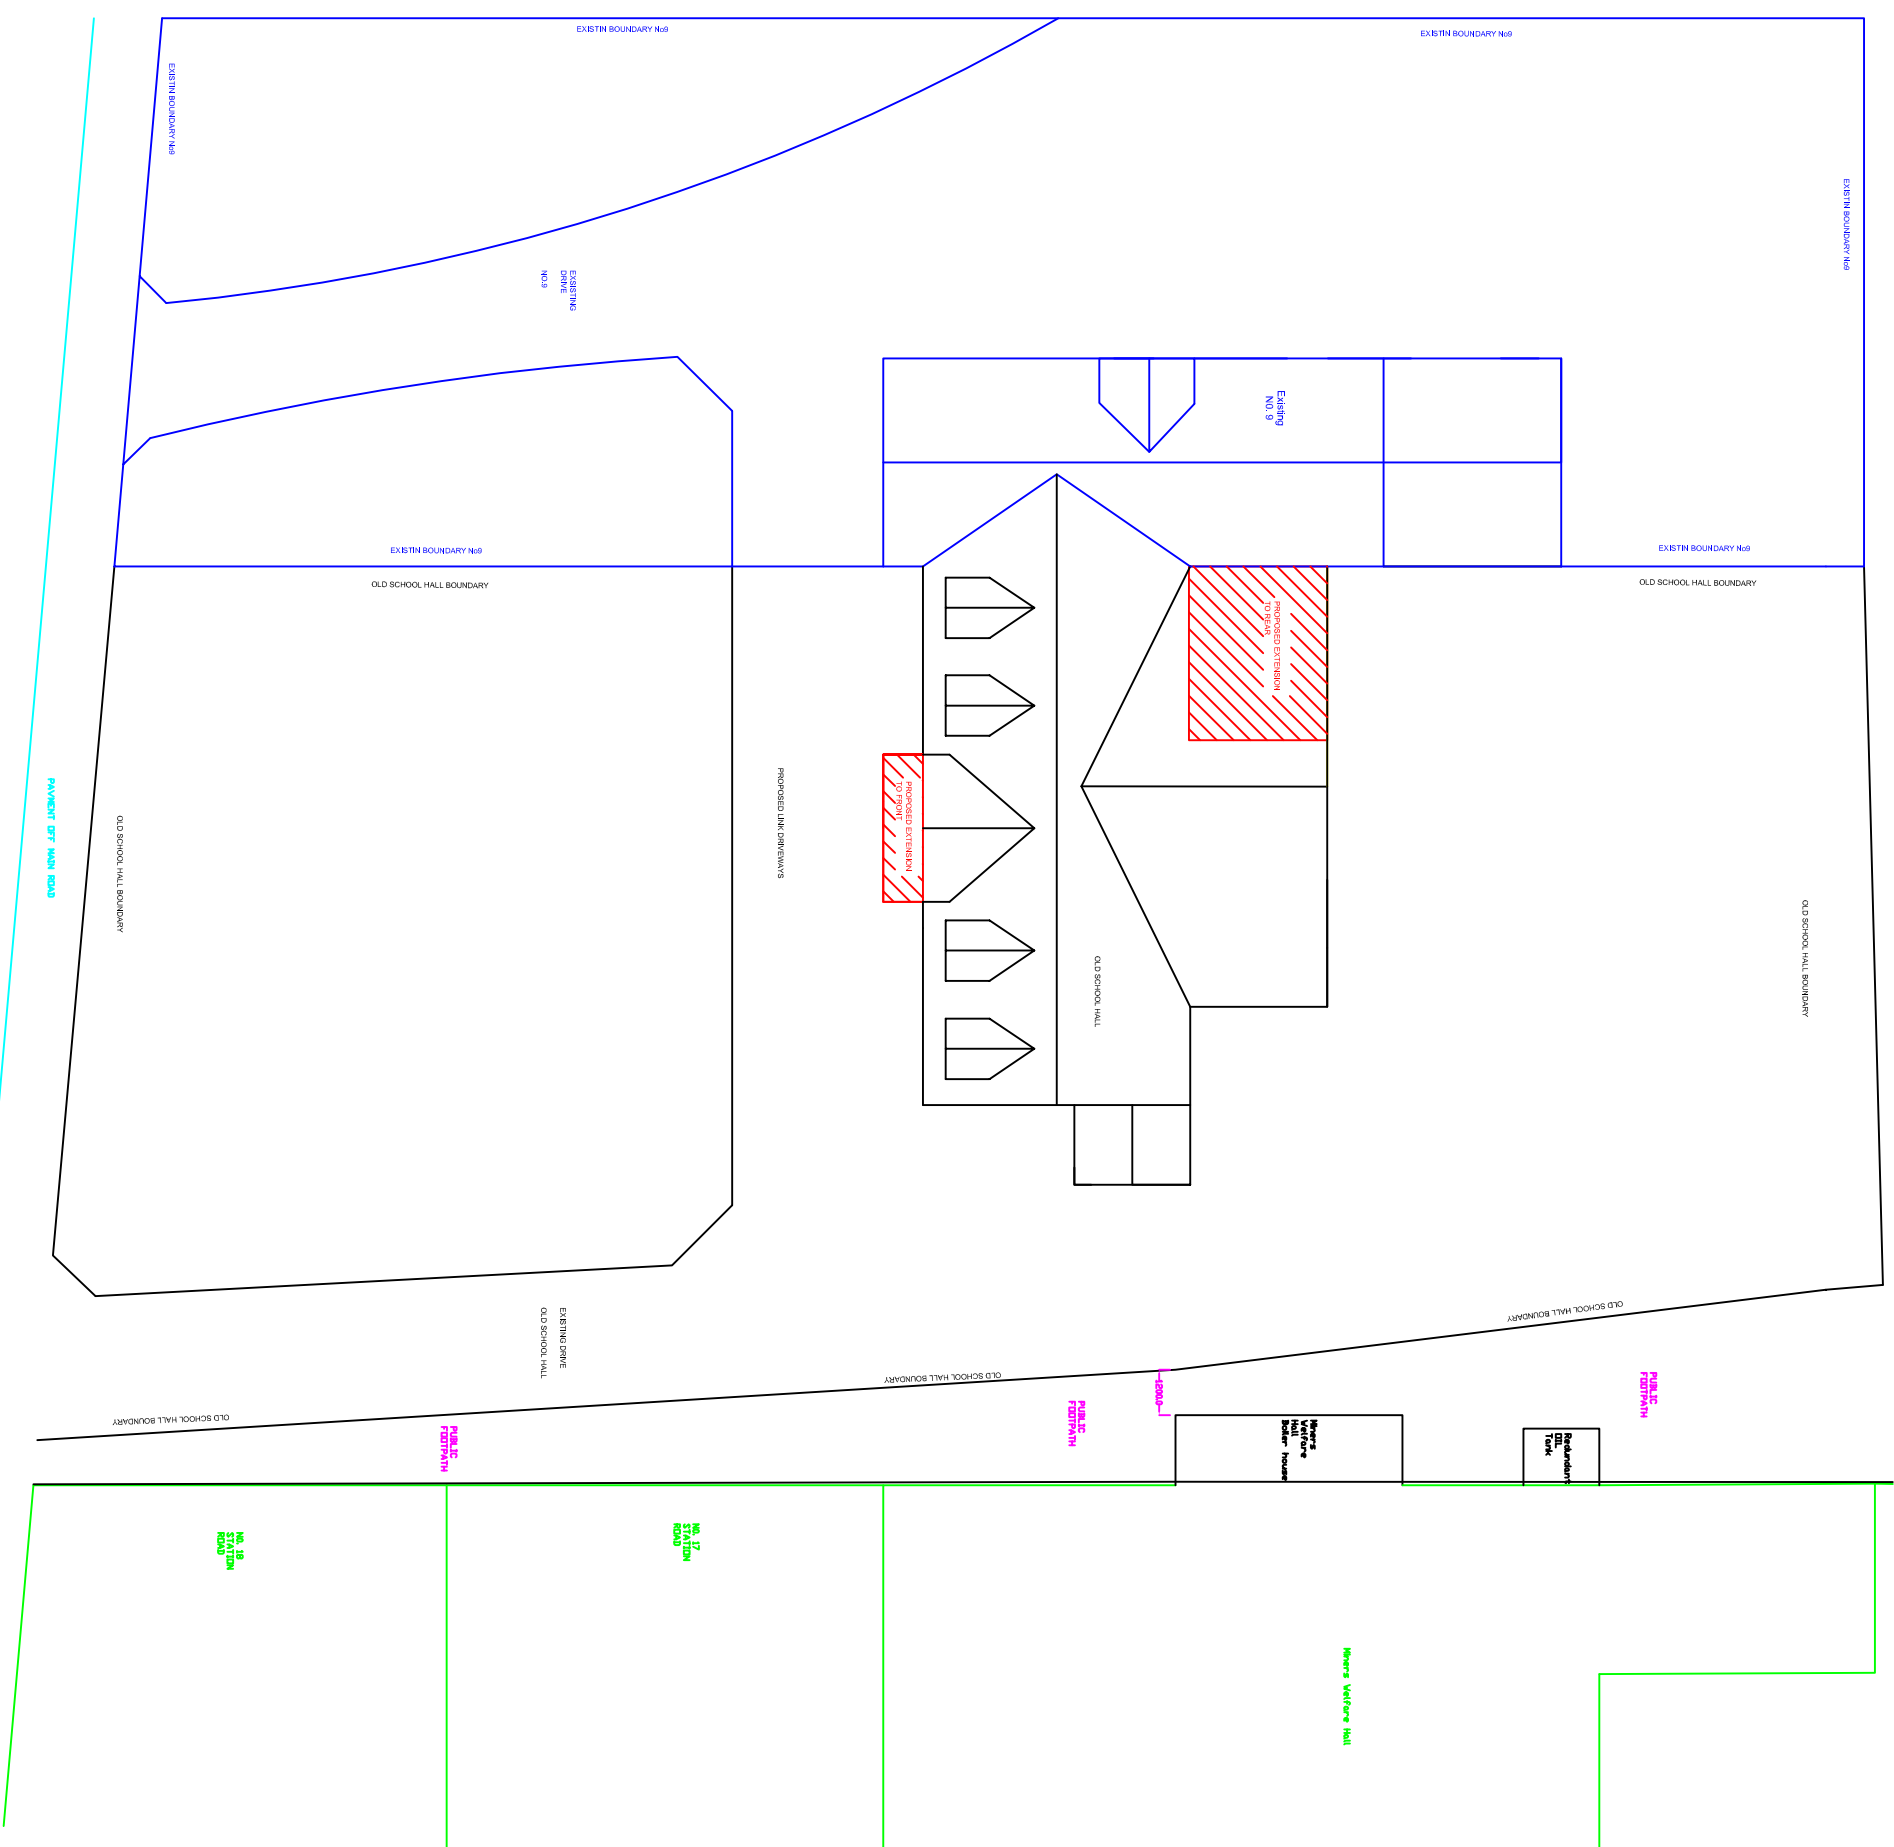

Green = Neighboring Properties

Magenta = Public Footpath

Blue = Existing House No 9 & Boundary

Black = Old School House & Boundary

Red = Proposed Extensions

Cyan = Pavement of Main Road

Client:	Mr. D Fish
Project:	Old School House Main Road, Crynant
Title:	Site Plan
Reference:	2020/DF
Date:	20th May 2020
Scale / Paper:	1:200 A3
Drawing No / Revision:	004
Client Tel No	*****
Rev:	Detail
By	Date

All Dimensions to be Checked On Site

Copyright 2006