


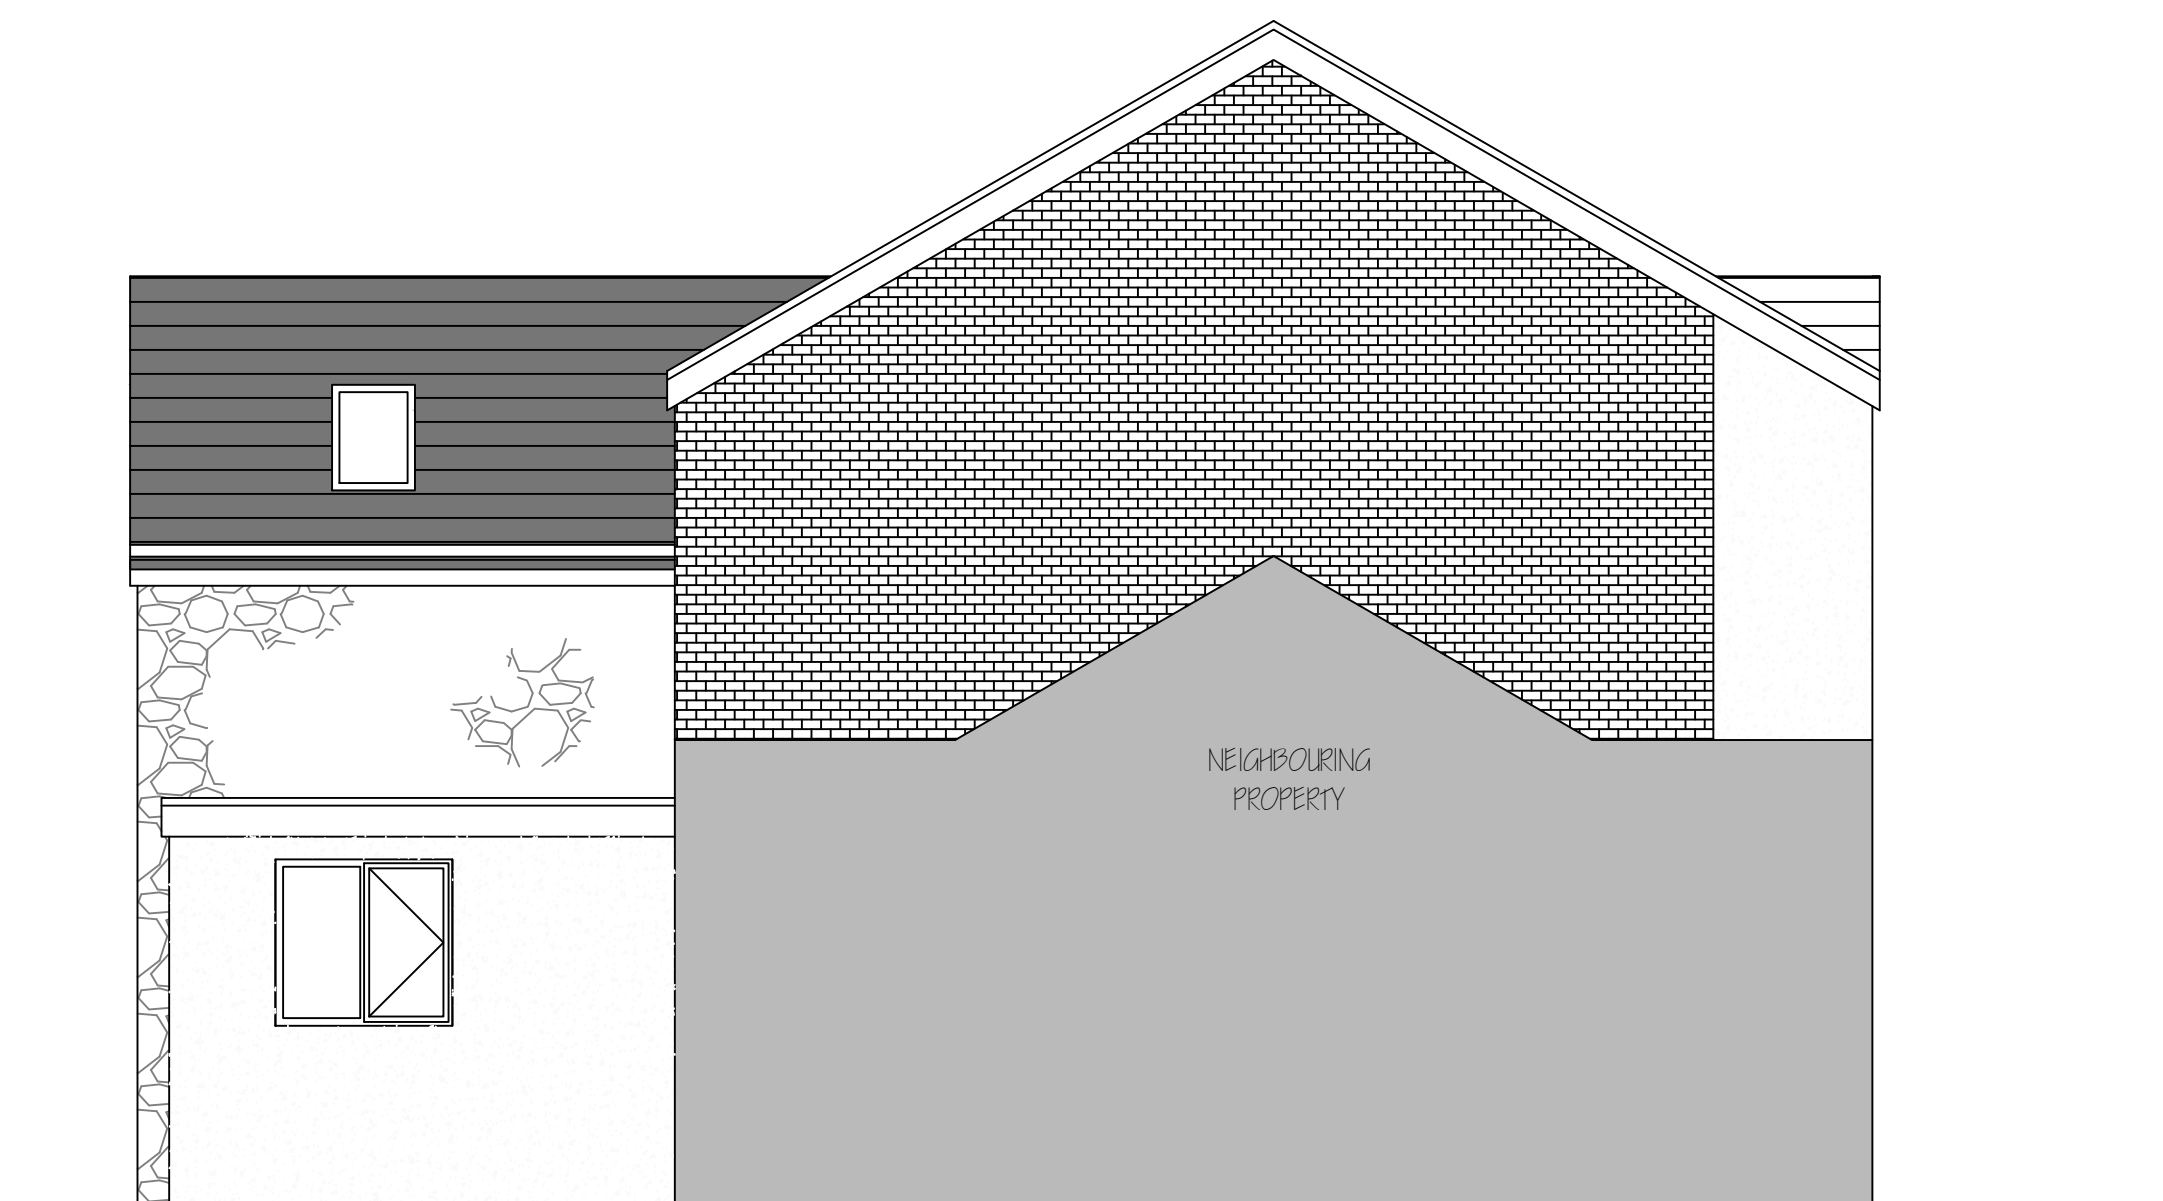

Front Elevation 1:50



Side Elevation 1:50



Side Elevation 1:50



Rear Elevation 1:50

#### EXTERNAL FINISHES - Property 4

Slate roof tiles, GRP flat roof extension

Painted dash external finish

Rendered building skirt - Black

UPVC downpipes & gutters - Black

UPVC fascia & soffits - White with black dry verge

Double glazed UPVC windows - White

Hardwood timber doors - painted black

#### EXTERNAL FINISHES - Property 7

Slate roof tiles

Facing brick and stone external finish

Rendered building skirt - Black

UPVC downpipes & gutters - Black

UPVC fascia & soffits - White with black dry verge

Double glazed UPVC window - Oak effect

Hardwood timber doors - Oak self finish

PROJECT: Commercial Conversion

PROJECT ADDRESS: 4&7 Croft Road, Neath, SAIL IRW.

DRAWING TITLE: Existing Building Elevations

DRAWING NUMBER: CC-1-003

DATE: 28.02.20