



Layout Plan - Existing

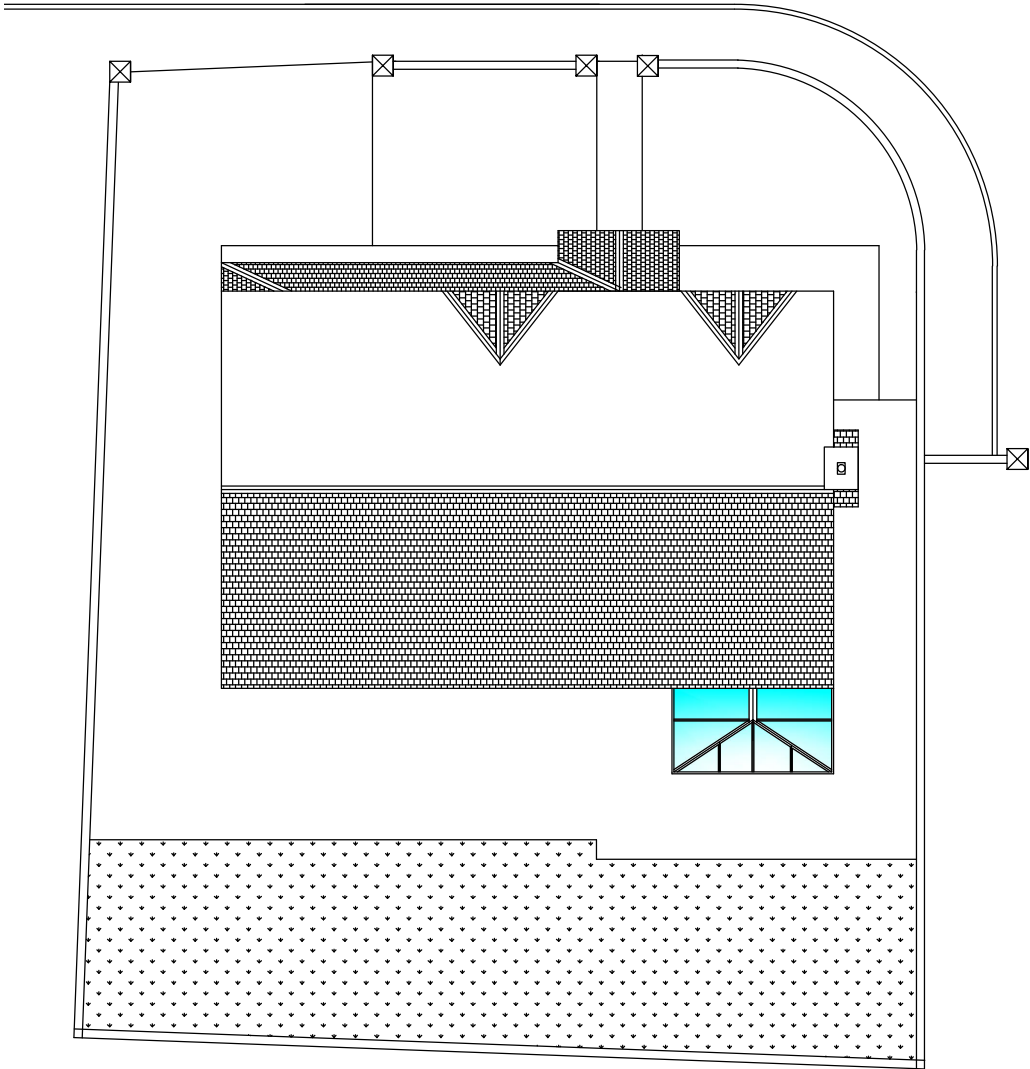

Layout Plan - Proposed

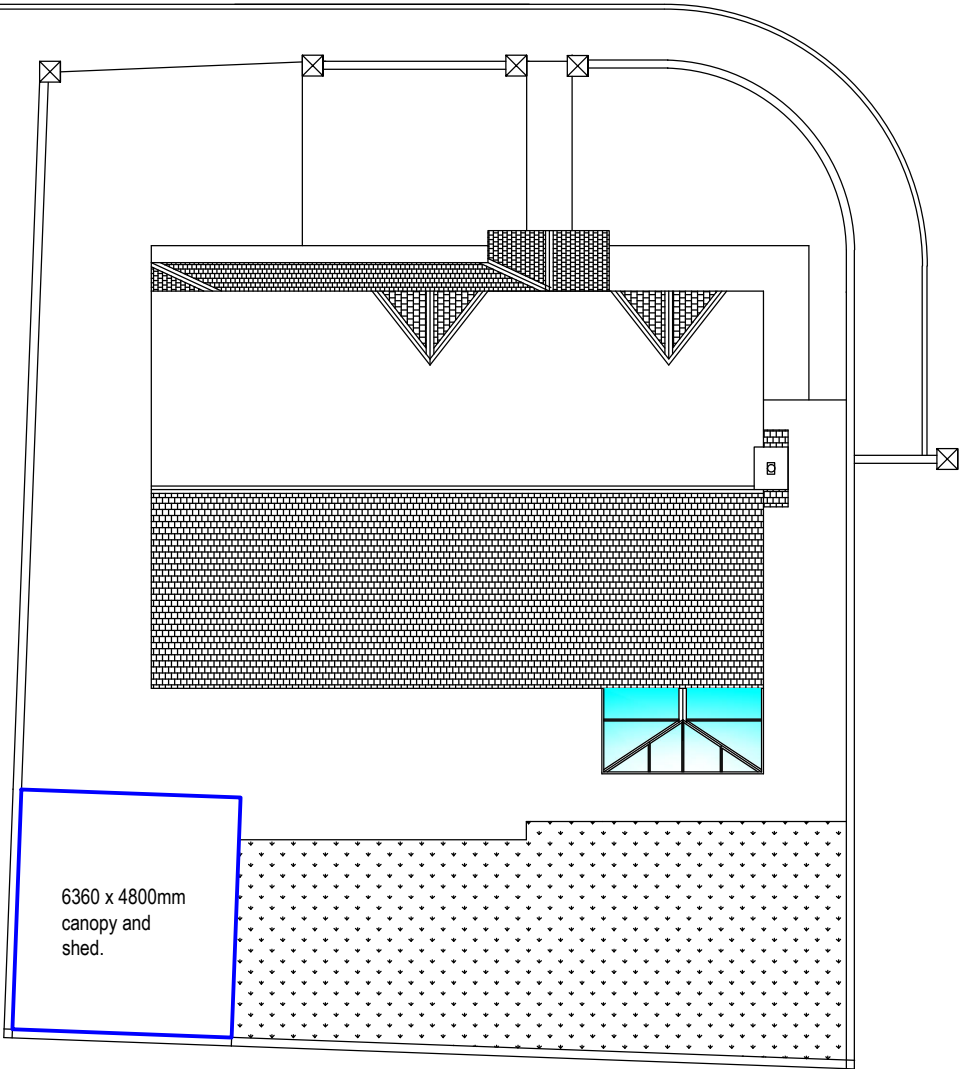

Scale 1:200

Site Plan:
Client:
Mr A Farthing
Address:
26 Natn Celyn Crynant Neath
Project:
Re: Garden Shed - Re Location.
Proposal:
Re development of current garden layout.
Drawing:
General Arrangement Drawings
Drawn By: GSP
Sheet No: A3.2of 10
Ref: SA10 V2
Date: 29/06/20
Checked: GSP