



Foundation Plan:


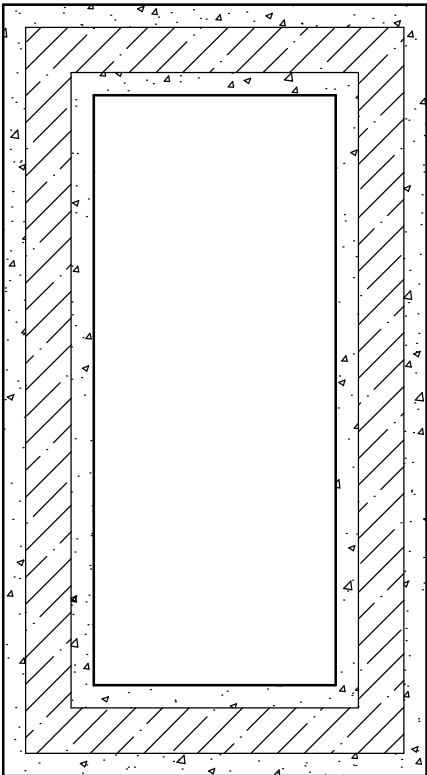


Scale 1:50

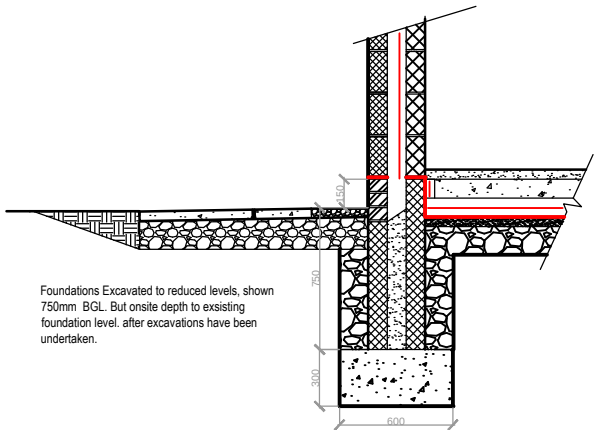

Scale 1:40

Drainage and IC:

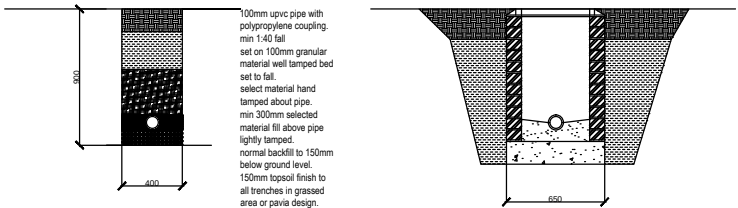 

Scale 1:20

Work Below GL:
Client: Mr A Farthing
Address: 26 Natn Celyn Crynant Neath
Project: Re: Garden Shed - Re Location.
Proposal: Re developement of current garden layout.
Drawing: General Arrangement Drawings
Drawn By: GSP
Sheet No: A3.7 of 10
Ref: SA10 V2
Date: 29/05/20
Checked: GSP
Scale: see each layout