


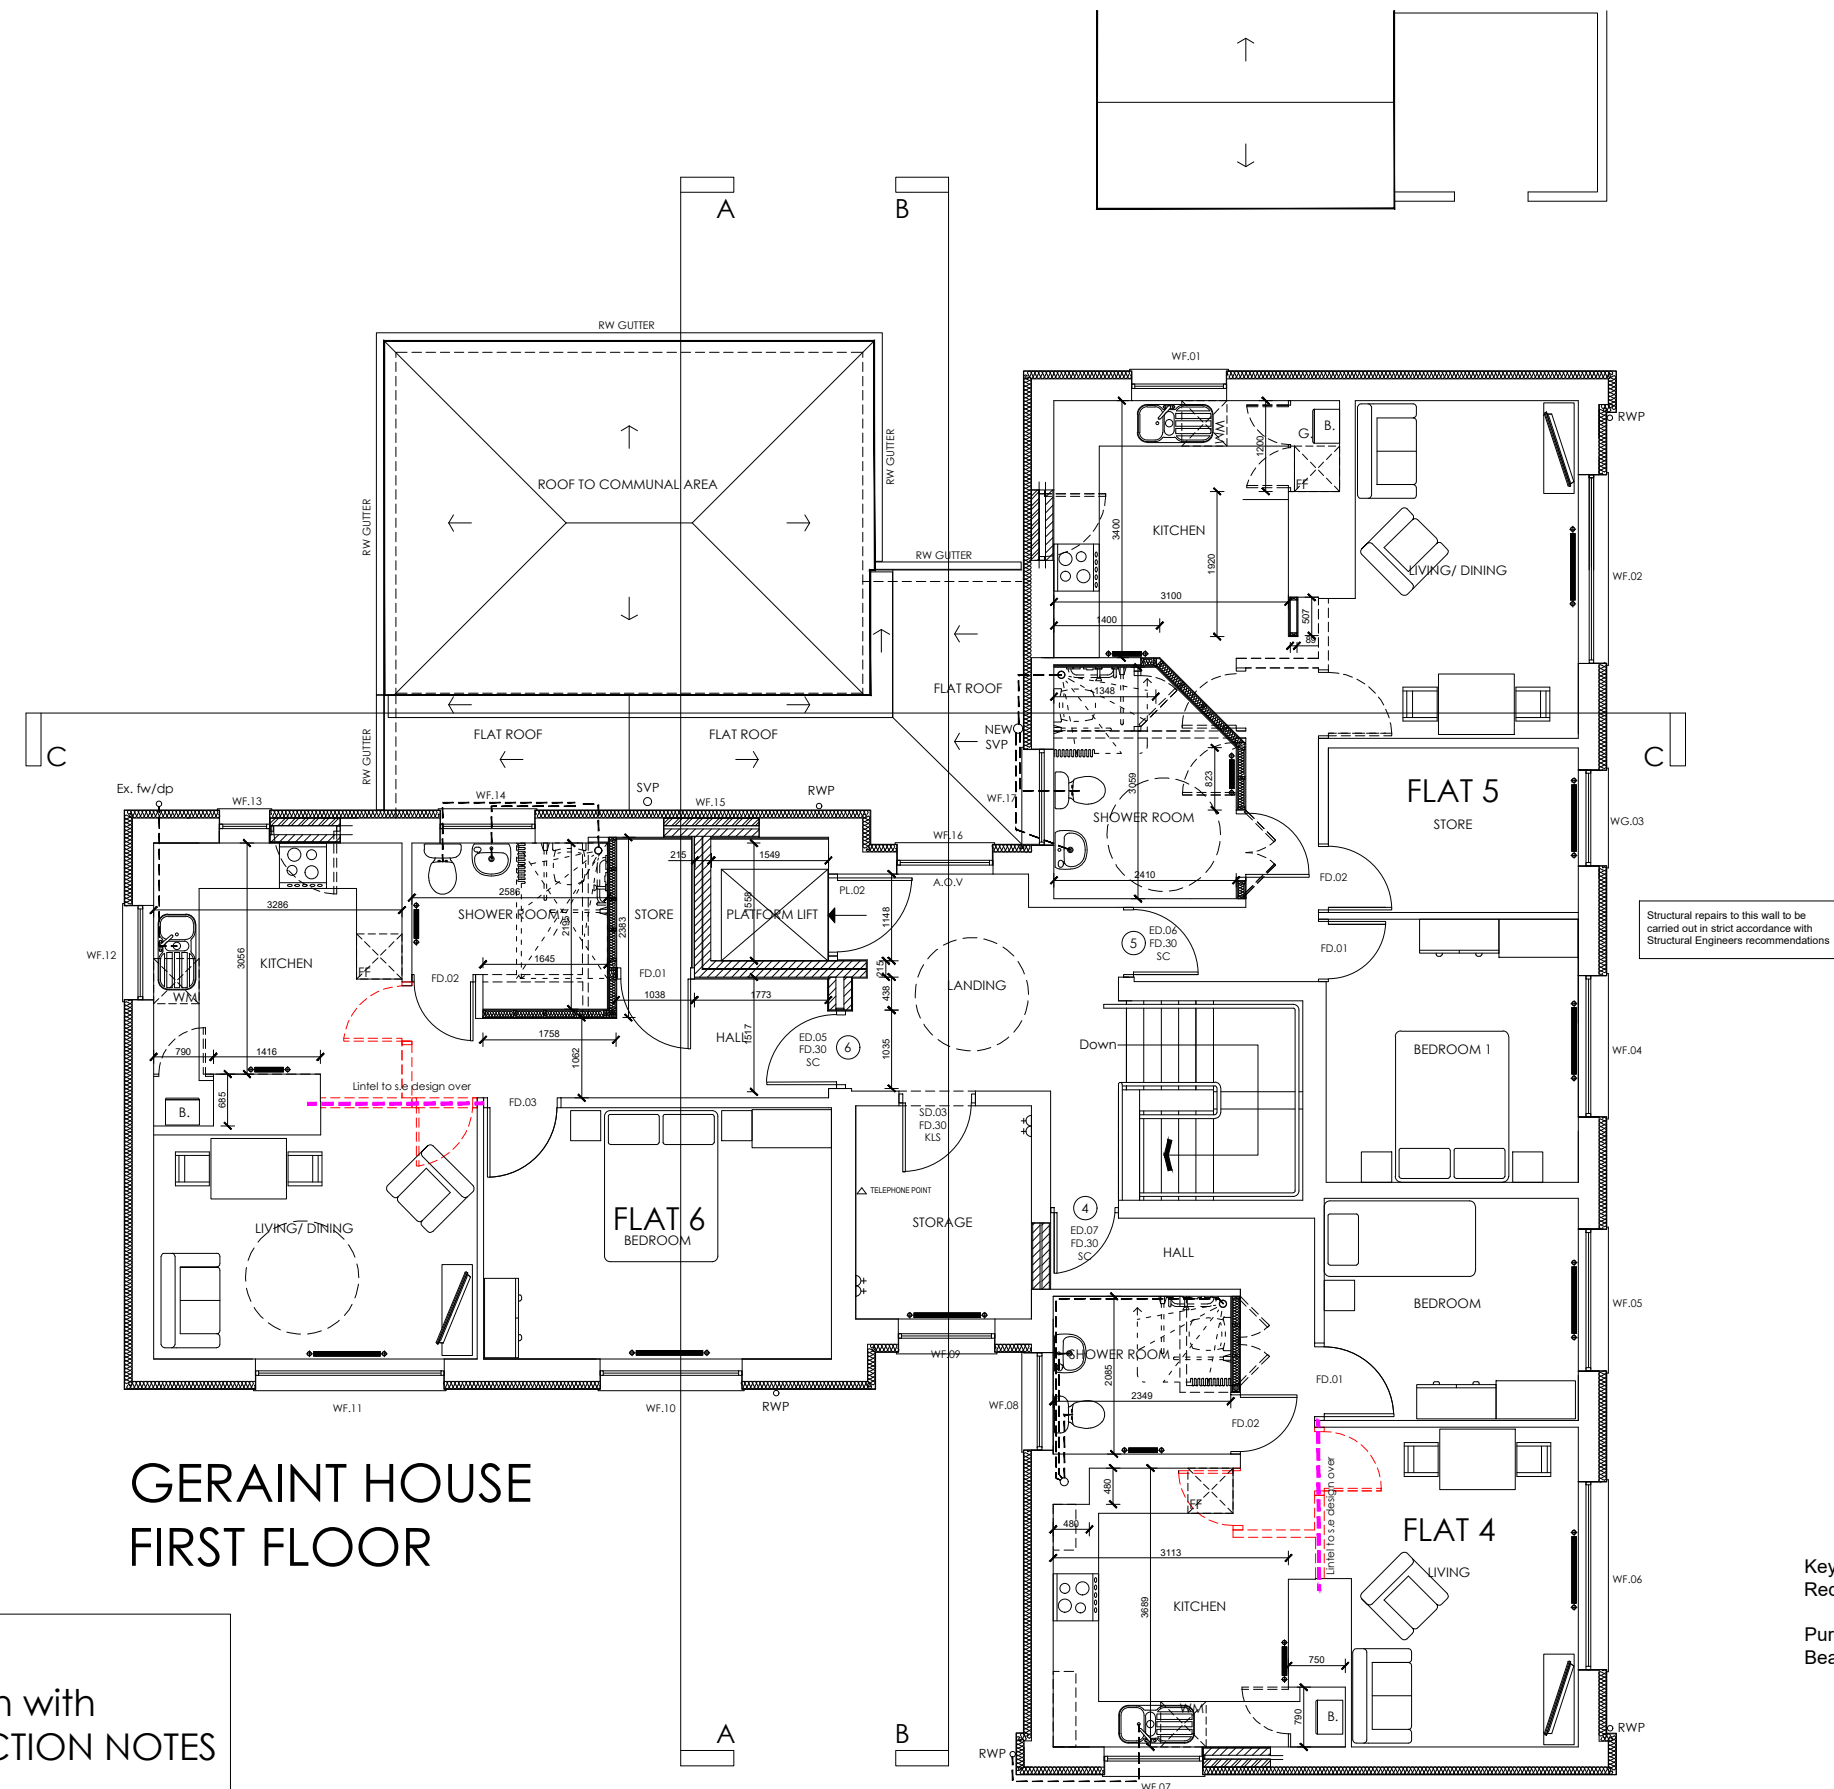

GERAINT HOUSE FIRST FLOOR

NOTE:
Drawing to be read in conjunction with
BUILDING REGULATION CONSTRUCTION NOTES

Key:
Red Dash Line = Walls to be removed

Purple Dash Line = Structural Steel
Beams or Lintels Over new openings

Status: **PRELIM**

This drawing is copyright and its use or reproduction without the permission of Spring Design Consultancy Limited. All rights are reserved until invoices are paid in full. No responsibility will be taken for any design used for construction prior to receipt of relevant approvals.

rev	date	description
A	24/09/19	Flat 4 amended
B	26/09/19	Lift amended to suit required lift. Guest shower changed to WC only.
C	27/09/19	Amended room label.
D	11/10/19	Revised to client requirements.
E	15/11/19	Shower rooms and kitchens revised.
F	20/02/20	Roof to Smoking shed/Plant Room revised.
G	08/06/20	Additional amendments made to floor plans, inc. structural input and window W18 removed from flat 05
H	18/06/20	Additional annotation for demolition and structural elements

by
CC
MN
MN
CJW
CJW
CJW

MLM
MLM

Drawn: CJW Client: Tai Tarian
Checked: CTW Project: Geraint House, Margam
Date: Mar 2020 Title: Proposed First Floor Plan
Scale: 1/100 @ A3 Ref: 2303-200-11 Rev: H

spring
design

Unit 2 Chapel Barns | Merthyr Mawr
Bridgend | CF32 0LS | 01656 656267
mail@spring-consultancy.co.uk