



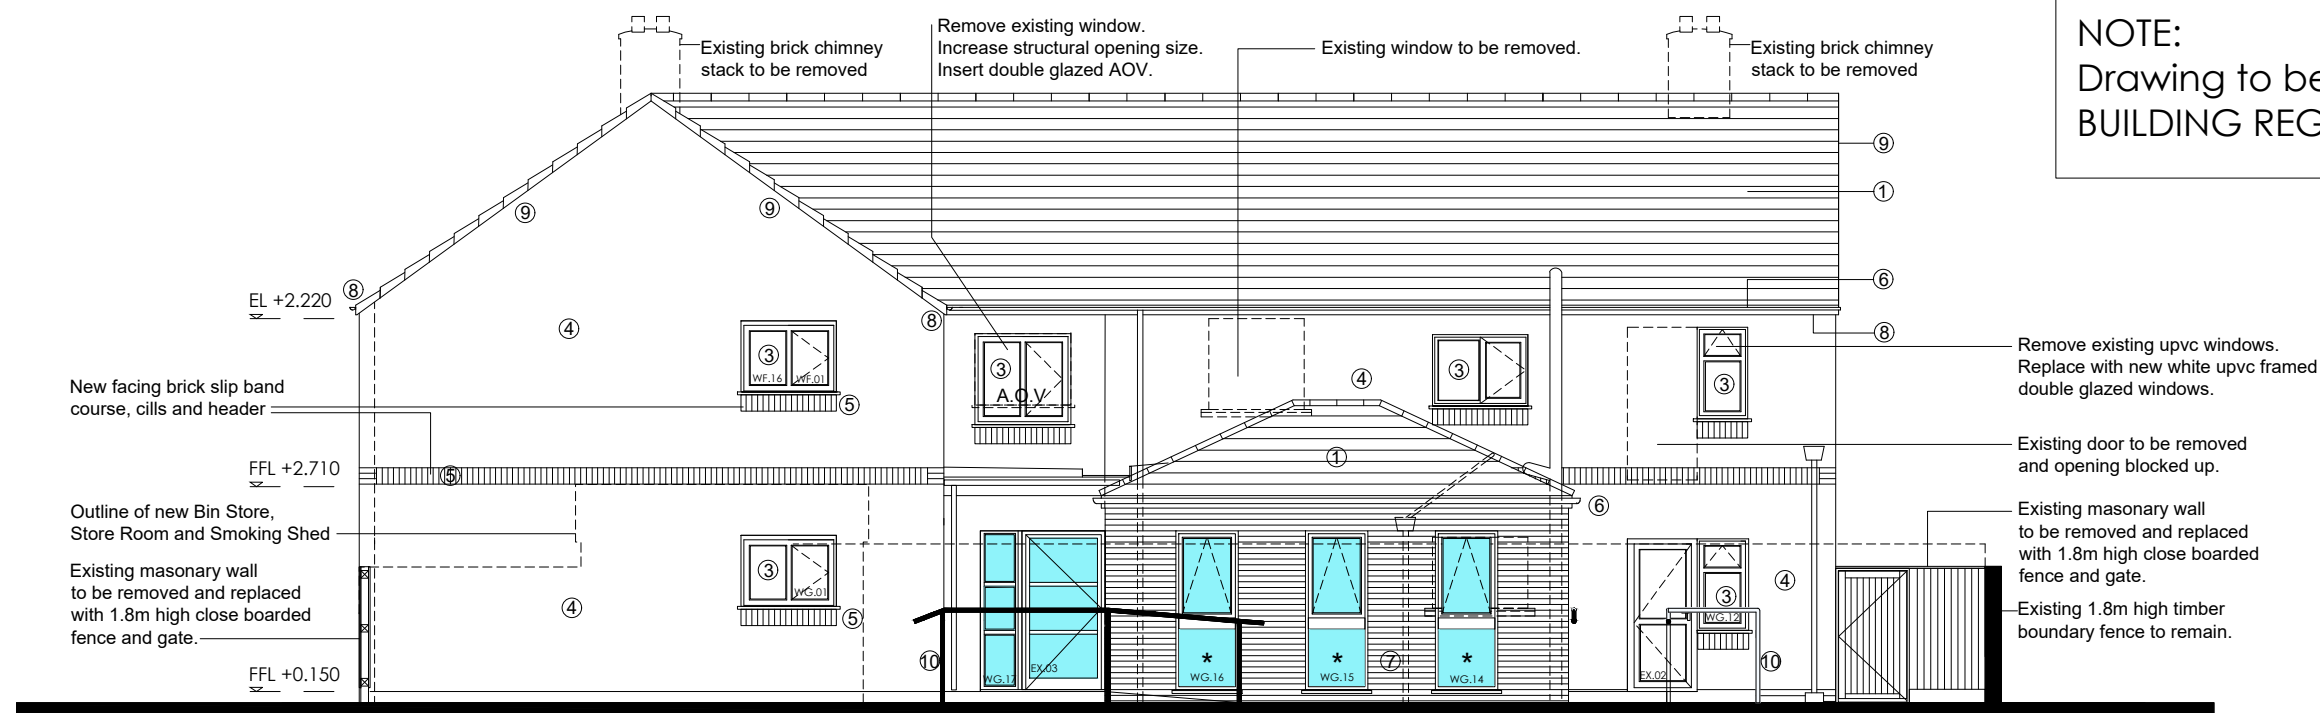

NOTE:
Drawing to be read in conjunction with
BUILDING REGULATION CONSTRUCTION NOTES

PROPOSED REAR ELEVATION

w handrails and support post to have galv. finish.
ire glazing where indicated.

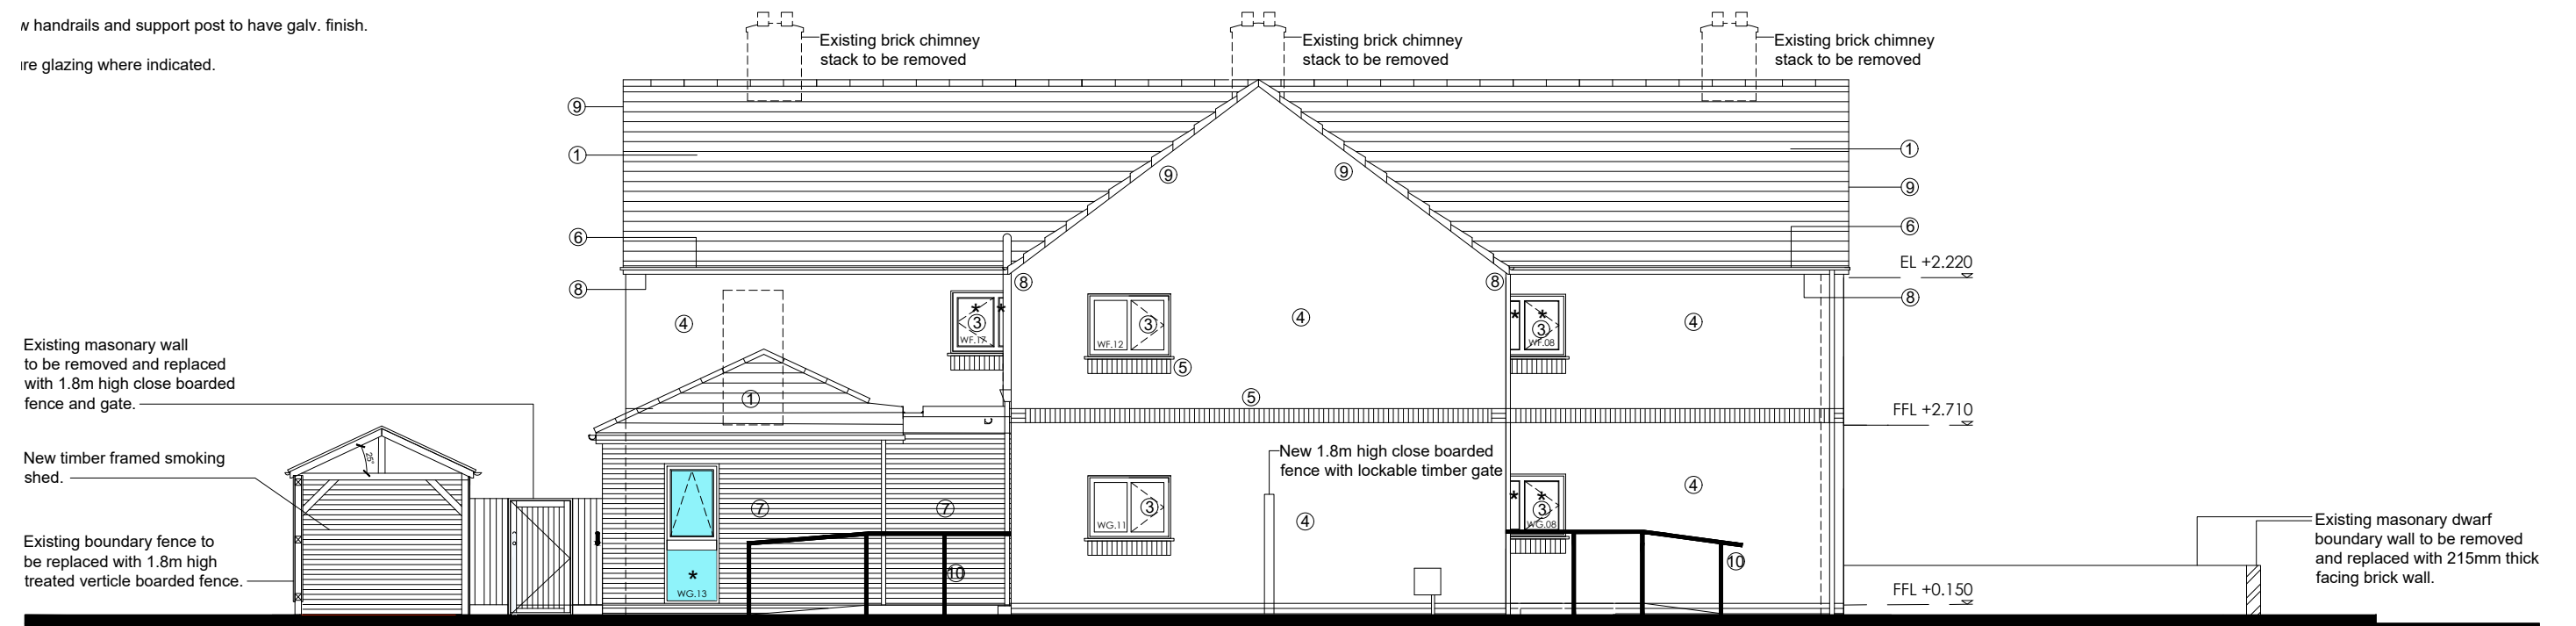

PROPOSED SIDE ELEVATION 1

Status: PRELIM

This drawing is copyright and its use or reproduction without the permission of Spring Design Consultancy Limited. All rights are reserved until invoices are paid in full. No responsibility will be taken for any design used for construction prior to receipt of relevant approvals.

rev	date	description
A	18.11.19	Smoking shed repositioned.
B	13.02.20	Additional information indicated for planning submission.
C	19.02.20	Bin Store revised. Brick soldier course headers to windows and doors omitted.
D	04.03.20	Additional window indicated to annexe rear elevation. Materials schedule updated. Roof to annexe revised.
E	19.05.20	Window W18 Removed

by	Drawn:	CJW	Client:	Tai Tarian
by	Checked:	CTW	Project:	Geraint House, Margam
by	Date:	Feb 2020	Title:	PROPOSED ELEVATIONS - SHEET 1

Scale 1/100 @ A3 Ref: 2303-200-13

Rev: E

spring
design

Unit 2 Chapel Barns | Merthyr Mawr
Bridgend | CF32 0LS | 01656 656267
mail@spring-consultancy.co.uk